

Appendix 8.0

- 8.1** Wastewater Sewer Design Sheets
- 8.2** Water Peak Hour and Maximum Day Model Results
- 8.3** Stormwater Design Sheets
- 8.4** Conceptual Plan-Profiles of the Wastewater Sewer
- 8.5** Conceptual Grading Plan

Appendix 8.1 – Wastewater/Sanitary Design Sheets

Environmental Implementation
Report / Functional Servicing Study
for 14 Mile Creek West and the Lazy
Pat Farm Property

WASTEWATER ANALYSIS PLAN

LEGEND

- SANITARY SEWER
- SANITARY MANHOLE
- SANITARY DRAINAGE BOUNDARY
- ALTERNATIVE SANITARY SEWER ALIGNMENT
- EXTERNAL SANITARY SEWER (B.O.)
- EXISTING SANITARY SEWER
- 39.40
4533
- 13.0
715
- EXTERNAL TRIBUTARY AREA (Ha)
- EXTERNAL TRIBUTARY POPULATION
- FUTURE CULVERT CROSSING
- 407 WEST EMPLOYMENT AREA
- PROPERTY BOUNDARIES

NOTES:

- For the purposes of the analysis land use, natural heritage and storm water sizing and location assumptions have been made for the entire 407 West Employment Area
- Right-of-way requirements for future 407 Transitway to be determined
- The Natural Heritage System on lands owned by others is conceptual, as shown in the North Oakville West Secondary Plan, and is subject to further study.



Date

AUGUST 2018

Project No.

1409222.001

FIGURE A-8.1

THE REGIONAL MUNICIPALITY OF HALTON

SANITARY DESIGN SHEET

PROJECT No.: 14-09222
PROJECT NAME: 407 West Employment Area
CONSULTANT: WSP

DATE PRINTED: 24-Aug-18
DATE REVISED: 26-Jul-18
DESIGNED BY: SW
CHECKED BY: AW

Street	Manhole		Length in metres	Tributary Area (Hectares)												Tributary Population										Q Average L/s	K Average	Peaking Factor M	Q Peak Dry L/s	Total Infil- tration L/s	Q Total L/s	SEWER					REMARKS	
	From	To		Increment						Accumulated						Increment					Accumulated											Size (mm)	Slope (m/m)	Q (L/s)	V (m/s)			
				Res.	Comm.	Ind.	Inst.	Road	Total	Res.	Comm.	Ind.	Inst.	Road	Total	Res.	Comm.	Ind.	Inst.	Total	Res.	Comm.	Ind.	Inst.	Total										Full Flow	Act. Flow		
Avenue 3-Avenue 2-Burnhamthorpe Road-Dundas Street																																						
Block G1-2	PLUG	A1				3.43			3.43						3.43			429		429				429		429												
Avenue 3	A1	A2	50			0.00		0.11	0.11					0.11	3.54			0		0				429		429	1.365	0.80	4.008	4.38	1.01	5.39	300	0.010	96.701	1.37	0.71	
Block G1-1	PLUG	A3				5.26			5.26					5.26			658		658				658		658													
Avenue 3	A3	A2	150			0.00		0.33	0.33					5.26	0.33	5.59			0		0			658		658	2.093	0.80	3.910	6.55	1.60	8.14	300	0.010	96.701	1.37	0.75	
Block G2-1	PLUG	A2				4.76			4.76					4.76			595		595				595		595													
Block G3-1	PLUG	A2				1.60			1.60					1.60			200		200				200		200													
Block C2-1	PLUG	A2				0.63			0.63					0.63			79		79				79		79													
Avenue 2	A2	A4	380			0.00		0.84	0.84					15.68	1.28	16.96			0		0			1960		1960	6.238	0.80	3.593	17.93	4.85	22.78	300	0.010	96.701	1.37	1.12	
Block G2-2	PLUG	A5				3.59			3.59					3.59			449		449				449		449													
Block C1	PLUG	A5				3.23			3.23					3.23			404		404				404		404													
Burnhamthorpe Road	A5	A6	82			0.00		0.47	0.47					6.82	0.47	7.29			0		0			853		853	2.713	0.80	3.844	8.34	2.09	10.43	300	0.010	96.701	1.37	0.86	
Block G2-3	PLUG	A6				3.54			3.54					3.54			443		443				443		443													
Burnhamthorpe Road	A6	A4	225			0.00		0.59	0.59					10.36	1.06	11.42			0		0			1295		1295	4.122	0.80	3.725	12.28	3.27	15.55	300	0.007	80.906	1.14	0.86	
Block C2-2	PLUG	A7				1.06			1.06					1.06			133		133				133		133													
Block G4	PLUG	A7				1.80			1.80					1.80			225		225				225		225													
Burnhamthorpe Road	A7	A4	130			0.00		0.34	0.34					2.86	0.34	3.20			0		0			358		358	1.138	0.80	4.045	3.68	0.91	4.60	300	0.007	80.906	1.14	0.60	
Block G3-1	PLUG	A4				1.68			1.68					1.68			210		210				210		210													
Block G3-2	PLUG	A4				1.33			1.33					1.33			166		166				166		166													
Avenue 2	A4	A8	260			0.00		0.57	0.57					31.91	3.24	35.15			0		0			3989		3989	12.696	0.80	3.334	33.87	10.05	43.92	300	0.008	86.492	1.22	1.24	
Block G3	PLUG	A8				4.01			4.01					4.01			501		501				501		501													
Block C3-3	PLUG	A8				1.85			1.85					1.85			231		231				231		231													
Block P8	PLUG	A8				2.79			2.79					2.79			349		349				349		349													
Avenue 2	A8	D2	160			0.00		0.35	0.35					40.56	3.60	44.16			0		0			5070		5070	16.137	0.80	3.239	41.82	12.63	54.45	375	0.005	123.977	1.12	1.08	
External 1	TO	D1		56.00		0.00			56.00	56.00					56.00	2170				2170	2170			2170														
Dundads Street	D1	D2	430			0.00		1.29	1.29	56.00				0.00		57.29			0		0	2170			0	2170	6.907	1.00	3.558	24.57	16.38	40.96	450	0.005	201.600	1.27	0.96	
Block C3-4	PLUG	D2				0.87			0.87					0.87			109		109				109		109													
Block C3-5	PLUG	D2				1.96			1.96					1.96			245		245				245		245													
Dundas Street	D2	D3	720			0.00		2.16	2.16	56.00				43.39	7.05	106.44			0		0	2170			5424	7594	24.170	0.91	3.072	67.77	30.44	98.22	600	0.005	434.172	1.54	1.24	
															0.00																							

THE REGIONAL MUNICIPALITY OF HALTON

SANITARY DESIGN SHEET

DATE PRINTED: 24-Aug-18

DATE REVISED: 26-Jul-18

DESIGNED BY: SW

CHECKED BY: **AW**

Street	Manhole		Length in metres	Tributary Area (Hectares)						Tributary Population										Q Average L/s	K Average	Peaking Factor M	Q Peak Dry L/s	Total Infil- tration L/s	Q Total L/s	SEWER				REMARKS								
	From	To		Increment				Accumulated				Increment				Accumulated										Size (mm)	Slope (m/m)	Q (L/s)	V (m/s)									
				Res.	Comm.	Ind.	Inst.	Road	Total	Res.	Comm.	Ind.	Inst.	Road	Total	Res.	Comm.	Ind.	Inst.										Total		Res.	Comm.	Ind.	Inst.	Total	Full Flow	Act. Flow	
Avenue 3-Avenue 3-Burnhamthorpe Road																																						
Block P1	PLUG	B1				2.72			2.72									340		340				340		340												
Avenue 3	B1	B2	90			0.00		0.20	0.20									0		0				340		340	1.082	0.80	4.055	3.51	0.83	4.34	300	0.007	80.906	1.14	0.55	
Avenue 3	B2	B3	90			0.00		0.20	0.20									0		0				340		340	1.082	0.80	4.055	3.51	0.89	4.40	300	0.020	136.756	1.93	0.79	
Block P2-1	PLUG	B3				2.61			2.61									326		326				326		326												
Block P2-2	PLUG	B3				3.00			3.00									375		375				375		375												
Block P2-3	PLUG	B3				3.07			3.07									384		384				384		384												
Block P2-4	PLUG	B3				3.54			3.54									443		443				443		443												
Block G5-5	PLUG	B3				2.69			2.69									336		336				336		336												
Block G5-6	PLUG	B3				2.79			2.79									349		349				349		349												
Avenue 3	B3	B4	555			0.00		1.22	1.22									0		0				2553		2553	8.124	0.80	3.501	22.75	6.30	29.06	300	0.007	80.906	1.14	1.05	
Block P3	PLUG	B5				7.55			7.55									944		944				944		944												
Avenue 1	B5	B4	220			0.00		0.48	0.48									0		0				944		944	3.004	0.80	3.816	9.17	2.30	11.47	300	0.010	96.701	1.37	0.88	
Block C5-2	PLUG	B4				2.53			2.53									316		316				316		316												
Block G7	PLUG	B4				3.51			3.51									439		439				439		439												
Avenue 3	B4	B6	225			0.00		0.50	0.50									0		0				4251		4251	13.531	0.80	3.310	35.83	10.47	46.29	300	0.007	80.906	1.14	1.19	
Block G5-1	PLUG	B7				2.12			2.12									265		265				265		265												
Burnhamthorpe Road	B7	B8	150			0.00		0.39	0.39									0		0				265		265	0.843	0.80	4.101	2.77	0.72	3.49	300	0.012	105.930	1.50	0.61	
Block G5-2	PLUG	B8				2.84			2.84									355		355				355		355												
Block C5-1	PLUG	B8				1.71			1.71									214		214				214		214												
Burnhamthorpe Road	B8	B6	195			0.00		0.51	0.51									0		0				834		834	2.654	0.80	3.850	8.17	2.16	10.34	300	0.005	68.378	0.97	0.68	
Block C4-1	PLUG	B6				1.51			1.51									189		189				189		189												
Avenue 3	B6	B10	135			0.00		0.30	0.30									0		0				5274		5274	16.786	0.80	3.223	43.29	13.15	56.44	375	0.005	123.977	1.12	1.10	
Block C4-2	PLUG	B10				1.24			1.24									155		155				155		155												
Block G6	PLUG	B10				4.29			4.29									536		536				536		536												
Block C4-3	PLUG	B10				1.56			1.56									195		195				195		195												
Block C6	PLUG	B10				2.91			2.91									364		364				364		364												
Avenue 3	B10	D3	365			0.00		0.80	0.80									0		0	0			6524		6524	20.764	0.80	3.136	52.09	16.24	68.33	375	0.005	123.977	1.12	1.16	
Avenue One-Avenue Five-Burnhamthorpe Road-Dundas Street																																						
Block P4	PLUG	C1				11.64			11.64									1455		1455				1455		1455												
Avenue 1	C1	C2	150			0.00		0.33	0.33									0		0				1455		1455	4.631	0.80	3.689	13.67	3.42	17.09	300	0.025	152.897	2.16	1.36	
Avenue 1	C2	C3	95			0.00		0.21	0.21									0		0				1455		1455	4.631	0.80	3.689	13.67	3.48	17.15	300	0.005	68.378	0.97	0.80	
Block G8	PLUG	C3				3.70			3.70									463		463				463		463												
Block G9	PLUG	C3				7.31			7.31									914		914				914		914												
Avenue 5	C3	C4	330			0.00		0.86	0.86									0		0				2831		2831	9.012	0.80	3.464	24.97	6.88	31.85	300	0.005	68.378	0.97	0.95	
Block P5	PLUG	C5				3.89			3.89									486		486				486		486												
Block P6	PLUG	C5				3.87			3.87									484		484				484		484												
Burnhamthorpe Road	C5	C4	235			0.00		0.61	0.61									0		0				970		970	3.087	0.80	3.808	9.41	2.39	11.80	300	0.010	96.701	1.37	0.88	
Block G10	PLUG	C4				3.42			3.42									428		428				428		428												
Block C7	PLUG	C4				0.31			0.31									39		39				39		39												
Block C8	PLUG	C4				2.18			2.18									273		273				273		273												
Avenue 5	C4	D4	420			0.00		1.09	1.09									0		0				4540		4540	14.450	0.80	3.284	37.96	11.27	49.23	300	0.005	68.378	0.97	1.06	
Dundas Street	D4	D6	315			0.00		0.95	0.95									0		0				4540		4540	14.450	0.80	3.284	37.96	11.54	49.50	450	0.013	318.758	2.00	1.42	
Block P7	PLUG	D6				2.43			2.43									304		304				304		304												
Dundas Street	D6	D3	210			0.00		0.63	0.63									0		0				4844		4844	15.417	0.80	3.258	40.18	12.42	52.60	450	0.005	201.600	1.27	1.06	
Colonel William Parkway	D3	E1	55			0.00		0.14	0.14	56.00	0.00	134.33	0.00	16.46	206.79			0		0	2170	0	16791	0	18961	60.351	0.86	2.676	138.69	59.14	197.83	600	0.005	434.172	1.54	1.50		

THE REGIONAL MUNICIPALITY OF HALTON

SANITARY DESIGN SHEET

PROJECT No.: 14-09222
PROJECT NAME: 407 West Employment Area
CONSULTANT: WSP

DATE PRINTED: 24-Aug-18
DATE REVISED: 26-Jul-18
DESIGNED BY: SW
CHECKED BY: AW

Street	Manhole		Length in metres	Tributary Area (Hectares)												Tributary Population										Q Average	K Average	Peaking Factor M	Q Peak Dry L/s	Total Infil- tration L/s	Q Total L/s	SEWER					REMARKS		
	From	To		Increment						Accumulated						Increment					Accumulated																		
				Res.	Comm.	Ind.	Inst.	Road	Total	Res.	Comm.	Ind.	Inst.	Road	Total	Res.	Comm.	Ind.	Inst.	Total	Res.	Comm.	Ind.	Inst.	Total														
Existing - By Others																																							
Colonel William Parkway	E1	23A		0.00						0.00	56.00	0.00	134.33	0.00	16.46	206.79	0					0	2170	0	16791	0	18961	60.351	0.86	2.676	138.69	59.14	197.83	600	0.017	800.573	2.83	2.35	
Colonel William Parkway	23A	22A		0.09						0.09	56.09	0.00	134.33	0.00	16.46	206.88	0					0	2170	0	16791	0	18961	60.351	0.86	2.676	138.70	59.17	197.87	600	0.017	800.573	2.83	2.35	
Colonel William Parkway	22A	21A		0.11						0.11	56.20	0.00	134.33	0.00	16.46	206.99	0					0	2170	0	16791	0	18961	60.351	0.86	2.676	138.71	59.20	197.91	600	0.017	800.573	2.83	2.35	
Fut. Phase 6	Plug 4	20A		4.88						4.88	4.88	0.00	0.00	0.00	0.00	4.88	659					659	659	0	0	0	659	2.098	1.00	3.910	8.20	1.40	9.60	200	0.005	23.192	0.74	0.70	
Colonel William Parkway	21A	20A		0.08						0.08	56.28	0.00	134.33	0.00	16.46	207.07	0					0	2170	0	16791	0	18961	60.351	0.86	2.676	138.72	59.22	197.95	600	0.017	800.573	2.83	2.35	
Colonel William Parkway	20A	19A		0.00						0.00	61.16	0.00	134.33	0.00	16.46	211.95	0					0	2829	0	16791	0	19620	62.449	0.86	2.661	143.33	60.62	203.95	600	0.004	363.254	1.28	1.32	
Colonel William Parkway	19A	18A		0.00						0.00	61.16	0.00	134.33	0.00	16.46	211.95	0					0	2829	0	16791	0	19620	62.449	0.86	2.661	143.33	60.62	203.95	600	0.004	363.254	1.28	1.32	
Colonel William Parkway	18A	17A		0.00						0.00	61.16	0.00	134.33	0.00	16.46	211.95	0					0	2829	0	16791	0	19620	62.449	0.86	2.661	143.33	60.62	203.95	600	0.004	363.254	1.28	1.32	
Colonel William Parkway	17A	16A		0.00						0.00	61.16	0.00	134.33	0.00	16.46	211.95	0					0	2829	0	16791	0	19620	62.449	0.86	2.661	143.33	60.62	203.95	600	0.004	363.254	1.28	1.32	
Fut. Phase 5B	Plug 3	148A		8.84						8.84	8.84	0.00	0.00	0.00	0.00	8.84	796					796	796	0	0	0	796	2.534	1.00	3.862	9.78	2.53	12.31	200	0.005	23.192	0.74	0.75	
Colonel William Parkway	148A	147A		0.59						0.59	9.43	0.00	0.00	0.00	0.00	9.43	32					32	828	0	0	0	828	2.635	1.00	3.851	10.15	2.70	12.85	200	0.005	23.192	0.74	0.76	
Colonel William Parkway	147A	141A		0.34						0.34	9.77	0.00	0.00	0.00	0.00	9.77	19					19	847	0	0	0	847	2.696	1.00	3.845	10.37	2.79	13.16	200	0.005	23.192	0.74	0.77	
Street A	145A	144A		0.76						0.76	0.76	0.00	0.00	0.00	0.00	0.76	42					42	42	0	0	0	42	0.134	1.00	4.329	0.58	0.22	0.80	200	0.012	35.929	1.14	0.43	
Street A	144A	143A		0.73						0.73	1.49	0.00	0.00	0.00	0.00	1.49	40					40	82	0	0	0	82	0.261	1.00	4.266	1.11	0.43	1.54	200	0.014	38.808	1.24	0.54	
Street A	143A	142A		0.19						0.19	1.68	0.00	0.00	0.00	0.00	1.68	10					10	92	0	0	0	92	0.293	1.00	4.253	1.25	0.48	1.73	200	0.015	40.170	1.28	0.56	
Street A	142A	141A		0.37						0.37	2.05	0.00	0.00	0.00	0.00	2.05	20					20	112	0	0	0	112	0.356	1.00	4.230	1.51	0.59	2.09	200	0.030	56.809	1.81	0.80	
Colonel William Parkway	141A	16A		0.00						0.00	11.82	0.00	0.00	0.00	0.00	11.82	0					0	959	0	0	0	959	3.052	1.00	3.812	11.63	3.38	15.02	250	0.005	42.050	0.86	0.79	
Colonel William Parkway	16A	15A		0.00						0.00	72.98	0.00	134.33	0.00	16.46	223.77	0					0	3788	0	16791	0	20579	65.501	0.87	2.640	150.51	64.00	214.51	600	0.004	363.254	1.28	1.35	
Colonel William Parkway	15A	14A		0.00						0.00	72.98	0.00	134.33	0.00	16.46	223.77	0					0	3788	0	16791	0	20579	65.501	0.87	2.640	150.51	64.00	214.51	600	0.004	363.254	1.28	1.35	
Colonel William Parkway	14A	13A		0.00						0.00	72.98	0.00	134.33	0.00	16.46	223.77	0					0	3788	0	16791	0	20579	65.501	0.87	2.640	150.51	64.00	214.51	600	0.004	363.254	1.28	1.35	
Colonel William Parkway	13A	Ex. 11A		0.00						0.00	72.98	0.00	134.33	0.00	16.46	223.77	0					0	3788	0	16791	0	20579	65.501	0.87	2.640	150.51	64.00	214.51	600	0.003	341.867	1.21	1.28	
Fut. Phase 5A	Plug 2	106A		7.30						7.30	7.30	0.00	0.00	0.00	0.00	7.30	548					548	548	0	0	0	548	1.744	1.00	3.953	6.90	2.09	8.98	200	0.004	20.744	0.66	0.63	
Street A	118A	117A		0.34						0.34	0.34	0.00	0.00	0.00	0.00	0.34	19					19	19	0	0	0	19	0.060	1.00	4.383	0.27	0.10	0.36	200	0.018	44.004	1.40	0.42	
Street A	117A	116A		0.23						0.23	0.57	0.00	0.00	0.00	0.00	0.57	13					13	32	0	0	0	32	0.102	1.00	4.350	0.44	0.16	0.61	200	0.011	34.399	1.09	0.42	
Street A	116A	115A		0.75						0.75	1.32	0.00	0.00	0.00	0.00	1.32	41					41	73	0	0	0	73	0.232	1.00	4.279	0.99	0.38	1.37	200	0.012	35.929	1.14	0.50	
Street A	115A	114A		0.65						0.65	1.97	0.00	0.00	0.00	0.00	1.97	36					36	109	0	0	0	109	0.347	1.00	4.233	1.47	0.56	2.03	200	0.013	37.396	1.19	0.57	
Street A	114A	113A		0.47						0.47	2.44	0.00	0.00	0.00	0.00	2.44	26					26	135	0	0	0	135	0.430	1.00	4.206	1.81	0.70	2.50	200	0.011	34.399	1.09	0.59	
Street A	113A	112A		0.24						0.24	2.68	0.00	0.00	0.00	0.00	2.68	13					13	148	0	0	0	148	0.471	1.00	4.193	1.98	0.77	2.74	200	0.012	35.929	1.14	0.63	
Street A	112A	111A		0.18						0.18	2.86	0.00	0.00	0.00	0.00	2.86	10					10	158	0	0	0	158	0.503	1.00	4.184	2.10	0.82	2.92	200	0.010	32.798	1.04	0.61	
Street A	111A	106A		0.22						0.22	3.08	0.00	0.00	0.00	0.00	3.08	12					12	170	0	0	0	170	0.541	1.00	4.173	2.26	0.88	3.14	200	0.025	51.859	1.65	0.86	
Fut. Phase 5A	Plug 1	106A		1.97						1.97	1.97	0.00	0.00	0.00	0.00	1.97	108					108	108	0	0	0	108	0.344	1.00	4.234	1.46	0.56	2.02	200	0.032	58.672	1.87	0.77	
Street B																																							

THE REGIONAL MUNICIPALITY OF HALTON																																					
PROJECT No.: 14-09222										SANITARY DESIGN SHEET										DATE PRINTED: 24-Aug-18																	
PROJECT NAME: 407 West Employment Area										OPTION 2										DATE REVISED: 26-Jul-18																	
CONSULTANT: WSP																				DESIGNED BY: SW																	
																				CHECKED BY: AW																	
Street	Manhole		Length in metres	Tributary Area (Hectares)												Tributary Population										Q Average L/s	K Average	Peaking Factor M	Q Peak Dry L/s	Total Infil- tration L/s	Q Total L/s	SEWER					REMARKS
	From	To		Increment						Accumulated						Increment					Accumulated											Size (mm)	Slope (m/m)	Q (L/s)	V (m/s)		
				Res.	Comm.	Ind.	Inst.	Road	Total	Res.	Comm.	Ind.	Inst.	Road	Total	Res.	Comm.	Ind.	Inst.	Total	Res.	Comm.	Ind.	Inst.	Total										Full Flow	Act. Flow	
Avenue 3-Avenue 2-Burnhamthorpe Road-Dundas Street																																					
Block G1-2	PLUG	A1				3.43			3.43			3.43			3.43			429		429			429		429												
Avenue 3	A1	A2	50			0.00		0.11	0.11			3.43		0.11	3.54			0		0			429		429	1.365	0.80	4.008	4.38	1.01	5.39	300	0.010	96.701	1.37	0.71	
Block G1-1	PLUG	A3				5.26			5.26			5.26			5.26			658		658			658		658												
Avenue 3	A3	A2	150			0.00		0.33	0.33			5.26		0.33	5.59			0		0			658		658	2.093	0.80	3.910	6.55	1.60	8.14	300	0.010	96.701	1.37	0.75	
Block G2-1	PLUG	A2				4.76			4.76			4.76			4.76			595		595			595		595												
Block G3-1	PLUG	A2				1.60			1.60			1.60			1.60			200		200			200		200												
Block C2-1	PLUG	A2				0.63			0.63			0.63			0.63			79		79			79		79												
Avenue 2	A2	A4	380			0.00		0.84	0.84			15.68		1.28	16.96			0		0			1960		1960	6.238	0.80	3.593	17.93	4.85	22.78	300	0.010	96.701	1.37	1.12	
Block G2-2	PLUG	A5				3.59			3.59			3.59			3.59			449		449			449		449												
Block C1	PLUG	A5				3.23			3.23			3.23			3.23			404		404			404		404												
Burnhamthorpe Road	A5	A6	82			0.00		0.47	0.47			6.82		0.47	7.29			0		0			853		853	2.713	0.80	3.844	8.34	2.09	10.43	300	0.010	96.701	1.37	0.86	
Block G2-3	PLUG	A6				3.54			3.54			3.54			3.54			443		443			443		443												
Burnhamthorpe Road	A6	A4	225			0.00		0.59	0.59			10.36		1.06	11.42			0		0			1295		1295	4.122	0.80	3.725	12.28	3.27	15.55	300	0.007	80.906	1.14	0.86	
Block C2-2	PLUG	A7				1.06			1.06			1.06			1.06			133		133			133		133												
Block G4	PLUG	A7				1.82			1.82			1.82			1.82			228		228			228		228												
Burnhamthorpe Road	A7	A4	130			0.00		0.34	0.34			2.88		0.34	3.22			0		0			360		360	1.146	0.80	4.043	3.71	0.92	4.63	300	0.007	80.906	1.14	0.60	
Block G3-1	PLUG	A4				1.68			1.68			1.68			1.68			210		210			210		210												
Block G3-2	PLUG	A4				1.33			1.33			1.33			1.33			166		166			166		166												
Avenue 2	A4	A8	260			0.00		0.57	0.57			31.93		3.24	35.17			0		0			3991		3991	12.704	0.80	3.334	33.89	10.06	43.94	300	0.008	86.492	1.22	1.24	
Block G3	PLUG	A8				4.01			4.01			4.01			4.01			501		501			501		501												
Block C3-3	PLUG	A8				1.85			1.85			1.85			1.85			231		231			231		231												
Block P8	PLUG	A8				2.79			2.79			2.79			2.79			349		349			349		349												
Avenue 2	A8	D2	160			0.00		0.35	0.35			40.58		3.60	44.18			0		0			5073		5073	16.145	0.80	3.239	41.84	12.63	54.47	375	0.005	123.977	1.12	1.08	
External 1	TO	D1		56.00		0.00			56.00	56.00					56.00	2170			2170	2170			2170		2170												
Dundads Street	D1	D2	430			0.00		1.29	1.29	56.00		0.00		1.29	57.29			0		0	2170		0		2170	6.907	1.00	3.558	24.57	16.38	40.96	450	0.005	201.600	1.27	0.96	
Block C3-4	PLUG	D2				0.87			0.87			0.87			0.87			109		109			109		109												
Block C3-5	PLUG	D2				1.96			1.96			1.96			1.96			245		245			245		245												
Dundas Street	D2	D3	720			0.00		2.16	2.16	56.00		43.41		7.05	106.46			0		0	2170		5426		7596	24.178	0.91	3.072	67.79	30.45	98.24	600	0.005	434.172	1.54	1.24	
															0.00																						

THE REGIONAL MUNICIPALITY OF HALTON																																					
PROJECT No.: 14-09222										SANITARY DESIGN SHEET										DATE PRINTED: 24-Aug-18																	
PROJECT NAME: 407 West Employment Area										OPTION 2										DATE REVISED: 26-Jul-18																	
CONSULTANT: WSP																				DESIGNED BY: SW																	
																				CHECKED BY: AW																	
Street	Manhole		Length in metres	Tributary Area (Hectares)												Tributary Population										Q Average L/s	K Average	Peaking Factor M	Q Peak Dry L/s	Total Infil- tration L/s	Q Total L/s	SEWER					REMARKS
	From	To		Increment						Accumulated						Increment					Accumulated											Size (mm)	Slope (m/m)	Q (L/s)	V (m/s)		
				Res.	Comm.	Ind.	Inst.	Road	Total	Res.	Comm.	Ind.	Inst.	Road	Total	Res.	Comm.	Ind.	Inst.	Total	Res.	Comm.	Ind.	Inst.	Total										Full Flow	Act. Flow	
Avenue 3-Avenue 3-Burnhamthorpe Road																																					
Block P1	PLUG	B1				2.72			2.72			2.72			2.72			340		340			340		340												
Avenue 3	B1	B2	90			0.00		0.20	0.20			2.72		0.20	2.92			0		0			340		340	1.082	0.80	4.055	3.51	0.83	4.34	300	0.007	80.906	1.14	0.55	
Avenue 3	B2	B3	90			0.00		0.20	0.20			2.72		0.40	3.12			0		0			340		340	1.082	0.80	4.055	3.51	0.89	4.40	300	0.020	136.756	1.93	0.79	
Block P2-1	PLUG	B3				2.61			2.61			2.61			2.61			326		326			326		326												
Block P2-2	PLUG	B3				3.00			3.06			3.00			3.00			375		375			375		375												
Block P2-3	PLUG	B3				3.07			3.11			3.07			3.07			384		384			384		384												
Block P2-4	PLUG	B3				3.54			3.58			3.54			3.54			443		443			443		443												
Block G5-5	PLUG	B3				2.69			2.69			2.69			2.69			336		336			336		336												
Block G5-6	PLUG	B3				2.79			2.79			2.79			2.79			349		349			349		349												
Avenue 3	B3	B4	555			0.00		1.22	1.22			20.42		1.62	22.04			0		0			2553		2553	8.124	0.80	3.501	22.75	6.30	29.06	300	0.007	80.906	1.14	1.05	
Block P3	PLUG	B5				7.55			7.55			7.55			7.55			944		944			944		944												
Avenue 1	B5	B4	220			0.00		0.48	0.48			7.55		0.48	8.03			0		0			944		944	3.004	0.80	3.816	9.17	2.30	11.47	300	0.005	68.378	0.97	0.70	
Block C5-2	PLUG	B4				2.53			2.53			2.53			2.53			316		316			316		316												
Block G7	PLUG	B4				3.51			3.51			3.51			3.51			439		439			439		439												
Avenue 3	B4	B6	225			0.00		0.50	0.50			34.01		2.60	36.61			0		0			4251		4251	13.531	0.80	3.310	35.83	10.47	46.29	300	0.005	68.378	0.97	1.04	
Block G5-1	PLUG	B7				2.12			2.12			2.12			2.12			265		265			265		265												
Burnhamthorpe Road	B7	B8	150			0.00		0.39	0.39			2.12		0.39	2.51			0		0			265		265	0.843	0.80	4.101	2.77	0.72	3.49	300	0.012	105.930	1.50	0.61	
Block G5-2	PLUG	B8				2.84			2.84			2.84			2.84			355		355			355		355												
Block C5-1	PLUG	B8				1.71			1.71			1.71			1.71			214		214			214		214												
Burnhamthorpe Road	B8	B6	195			0.00		0.51	0.51			6.67		0.90	7.57			0		0			834		834	2.654	0.80	3.850	8.17	2.16	10.34	300	0.005	68.378	0.97	0.68	
Block C4-1	PLUG	B6				1.51			1.51			1.51			1.51			189		189			189		189												
Avenue 3	B6	B10	135			0.00		0.30	0.30			42.19		3.79	45.98			0		0			5274		5274	16.786	0.80	3.223	43.29	13.15	56.44	375	0.005	123.977	1.12	1.10	
Block C4-2	PLUG	B10				1.24			1.24			1.24			1.24			155		155			155		155												
Block G6	PLUG	B10				4.29			4.29			4.29			4.29			536		536			536		536												
Block C4-3	PLUG	B10				1.56			1.56			1.56			1.56			195		195			195		195												
Block C6	PLUG	B10				2.91			2.91			2.91			2.91			364		364			364		364												
Avenue 3	B10	D3	365			0.00		0.80	0.80			52.19		4.59	56.78			0		0	0		6524		6524	20.764	0.80	3.136	52.09	16.24	68.33	375	0.005	123.977	1.12	1.16	
Block P7	PLUG	D6				2.43			2.43			2.43			2.43			304		304			304		304												
Dundas Street	D6	D3	210			0.00		0.63	0.63			2.43	0.00	0.63	3.06			0		0			304		304	0.967	0.80	4.076	3.15	0.88	4.03	450	0.005	201.600	1.27	0.48	
Colonel William Parkway	D3	E1	55			0.00		0.14	0.14	56.00	0.00	98.03	0.00	12.41	166.44			0		0	2170	0	12254	0	14424	45.909	0.87	2.795	112.00	47.60	159.60	600	0.005	434.172	1.54	1.43	
Avenue One-Avenue Five-Burnhamthorpe Road-Dundas Street																																					
Block P4	PLUG	C1				11.64			11.64			11.64			11.64			1455		1455			1455		1455												
Avenue 1	C1	C2	150			0.00		0.33	0.33			11.64		0.33	11.97			0		0			1455		1455	4.631	0.80	3.689	13.67	3.42	17.09	300	0.025	152.897	2.16	1.36	
Avenue 1	C2	C3	95			0.00		0.21	0.21			11.64		0.54	12.18			0		0			1455		1455	4.631	0.80	3.689	13.67	3.48	17.15	300	0.005	68.378	0.97	0.80	
Block G8	PLUG	C3				3.70			3.70			3.70			3.70			463		463			463		463												
Block G9	PLUG	C3				7.31			7.31			7.31			7.31			914		914			914		914												
Avenue 5	C3	C4	330			0.00		0.86	0.86			22.65		1.40	24.05			0		0			2831		2831	9.012	0.80	3.46.									

THE REGIONAL MUNICIPALITY OF HALTON																																					
PROJECT No.: 14-09222										SANITARY DESIGN SHEET										DATE PRINTED: 24-Aug-18																	
PROJECT NAME: 407 West Employment Area										OPTION 2										DATE REVISED: 26-Jul-18																	
CONSULTANT: WSP																				DESIGNED BY: SW																	
																				CHECKED BY: AW																	
Street	Manhole		Length in metres	Tributary Area (Hectares)												Tributary Population										Q Average L/s	K Average	Peaking Factor M	Q Peak Dry L/s	Total Infil- tration L/s	Q Total L/s	SEWER					REMARKS
	From	To		Increment						Accumulated						Increment					Accumulated											Size (mm)	Slope (m/m)	Q (L/s)	V (m/s)		
				Res.	Comm.	Ind.	Inst.	Road	Total	Res.	Comm.	Ind.	Inst.	Road	Total	Res.	Comm.	Ind.	Inst.	Total	Res.	Comm.	Ind.	Inst.	Total										Full Flow	Act. Flow	
Existing - By Others																																					
Colonel William Parkway	E1	23A		0.00					0.00	56.00	0.00	98.03	0.00	12.41	166.44	0				0	2170	0	12254	0	14424	45.909	0.87	2.795	112.00	47.60	159.60	600	0.017	800.573	2.83	2.15	
Colonel William Parkway	23A	22A		0.09					0.09	56.09	0.00	98.03	0.00	12.41	166.53	0				0	2170	0	12254	0	14424	45.909	0.87	2.795	112.01	47.63	159.63	600	0.017	800.573	2.83	2.15	
Colonel William Parkway	22A	21A		0.11					0.11	56.20	0.00	98.03	0.00	12.41	166.64	0				0	2170	0	12254	0	14424	45.909	0.87	2.795	112.02	47.66	159.68	600	0.017	800.573	2.83	2.15	
Fut. Phase 6	Plug 4	20A		4.88					4.88	4.88	0.00	0.00	0.00	0.00	4.88	659				659	659	0	0	0	659	2.098	1.00	3.910	8.20	1.40	9.60	200	0.005	23.192	0.74	0.70	
Colonel William Parkway	21A	20A		0.08					0.08	56.28	0.00	98.03	0.00	12.41	166.72	0				0	2170	0	12254	0	14424	45.909	0.87	2.795	112.03	47.68	159.71	600	0.017	800.573	2.83	2.15	
Colonel William Parkway	20A	19A		0.00					0.00	61.16	0.00	98.03	0.00	12.41	171.60	0				0	2829	0	12254	0	15083	48.006	0.88	2.776	116.85	49.08	165.92	600	0.004	363.254	1.28	1.26	
Colonel William Parkway	19A	18A		0.00					0.00	61.16	0.00	98.03	0.00	12.41	171.60	0				0	2829	0	12254	0	15083	48.006	0.88	2.776	116.85	49.08	165.92	600	0.004	363.254	1.28	1.26	
Colonel William Parkway	18A	17A		0.00					0.00	61.16	0.00	98.03	0.00	12.41	171.60	0				0	2829	0	12254	0	15083	48.006	0.88	2.776	116.85	49.08	165.92	600	0.004	363.254	1.28	1.26	
Colonel William Parkway	17A	16A		0.00					0.00	61.16	0.00	98.03	0.00	12.41	171.60	0				0	2829	0	12254	0	15083	48.006	0.88	2.776	116.85	49.08	165.92	600	0.004	363.254	1.28	1.26	
Fut. Phase 5B	Plug 3	148A		8.84					8.84	8.84	0.00	0.00	0.00	0.00	8.84	796				796	796	0	0	0	796	2.534	1.00	3.862	9.78	2.53	12.31	200	0.005	23.192	0.74	0.75	
Colonel William Parkway	148A	147A		0.59					0.59	9.43	0.00	0.00	0.00	0.00	9.43	32				32	828	0	0	0	828	2.635	1.00	3.851	10.15	2.70	12.85	200	0.005	23.192	0.74	0.76	
Colonel William Parkway	147A	141A		0.34					0.34	9.77	0.00	0.00	0.00	0.00	9.77	19				19	847	0	0	0	847	2.696	1.00	3.845	10.37	2.79	13.16	200	0.005	23.192	0.74	0.77	
Street A	145A	144A		0.76					0.76	0.76	0.00	0.00	0.00	0.00	0.76	42				42	42	0	0	0	42	0.134	1.00	4.329	0.58	0.22	0.80	200	0.012	35.929	1.14	0.43	
Street A	144A	143A		0.73					0.73	1.49	0.00	0.00	0.00	0.00	1.49	40				40	82	0	0	0	82	0.261	1.00	4.266	1.11	0.43	1.54	200	0.014	38.808	1.24	0.54	
Street A	143A	142A		0.19					0.19	1.68	0.00	0.00	0.00	0.00	1.68	10				10	92	0	0	0	92	0.293	1.00	4.253	1.25	0.48	1.73	200	0.015	40.170	1.28	0.56	
Street A	142A	141A		0.37					0.37	2.05	0.00	0.00	0.00	0.00	2.05	20				20	112	0	0	0	112	0.356	1.00	4.230	1.51	0.59	2.09	200	0.030	56.809	1.81	0.80	
Colonel William Parkway	141A	16A		0.00					0.00	11.82	0.00	0.00	0.00	0.00	11.82	0				0	959	0	0	0	959	3.052	1.00	3.812	11.63	3.38	15.02	250	0.005	42.050	0.86	0.79	
Colonel William Parkway	16A	15A		0.00					0.00	72.98	0.00	98.03	0.00	12.41	183.42	0				0	3788	0	12254	0	16042	51.059	0.89	2.749	124.26	52.46	176.72	600	0.004	363.254	1.28	1.27	
Colonel William Parkway	15A	14A		0.00					0.00	72.98	0.00	98.03	0.00	12.41	183.42	0				0	3788	0	12254	0	16042	51.059	0.89	2.749	124.26	52.46	176.72	600	0.004	363.254	1.28	1.27	
Colonel William Parkway	14A	13A		0.00					0.00	72.98	0.00	98.03	0.00	12.41	183.42	0				0	3788	0	12254	0	16042	51.059	0.89	2.749	124.26	52.46	176.72	600	0.004	363.254	1.28	1.27	
Colonel William Parkway	13A	Ex. 11A		0.00					0.00	72.98	0.00	98.03	0.00	12.41	183.42	0				0	3788	0	12254	0	16042	51.059	0.89	2.749	124.26	52.46	176.72	600	0.003	341.867	1.21	1.23	
Fut. Phase 5A	Plug 2	106A		7.30					7.30	7.30	0.00	0.00	0.00	0.00	7.30	548				548	548	0	0	0	548	1.744	1.00	3.953	6.90	2.09	8.98	200	0.004	20.744	0.66	0.63	
Street A	118A	117A		0.34					0.34	0.34	0.00	0.00	0.00	0.00	0.34	19				19	19	0	0	0	19	0.060	1.00	4.383	0.27	0.10	0.36	200	0.018	44.004	1.40	0.42	
Street A	117A	116A		0.23					0.23	0.57	0.00	0.00	0.00	0.00	0.57	13				13	32	0	0	0	32	0.102	1.00	4.350	0.44	0.16	0.61	200	0.011	34.399	1.09	0.42	
Street A	116A	115A		0.75					0.75	1.32	0.00	0.00	0.00	0.00	1.32	41				41	73	0	0	0	73	0.232	1.00	4.279	0.99	0.38	1.37	200	0.012	35.929	1.14	0.50	
Street A	115A	114A		0.65					0.65	1.97	0.00	0.00	0.00	0.00	1.97	36				36	109	0	0	0	109	0.347	1.00	4.233	1.47	0.56	2.03	200	0.013	37.396	1.19	0.57	
Street A	114A	113A		0.47					0.47	2.44	0.00	0.00	0.00	0.00	2.44	26				26	135	0	0	0	135	0.430	1.00	4.206	1.81	0.70	2.50	200	0.011	34.399	1.09	0.59	
Street A	113A	112A		0.24					0.24	2.68	0.00	0.00	0.00	0.00	2.68	13				13	148	0	0	0	148	0.471	1.00	4.193	1.98	0.77	2.74	200	0.012	35.929	1.14	0.63	
Street A	112A	111A		0.18					0.18	2.86	0.00	0.00	0.00	0.00	2.86	10				10	158	0	0	0	158	0.503	1.00	4.184	2.10	0.82	2.92	200	0.010	32.798	1.04	0.61	
Street A	111A	106A		0.22					0.22	3.08	0.00	0.00	0.00	0.00	3.08	12				12	170	0	0	0	170	0.541	1.00	4.173	2.26	0.88	3.14	200	0.025	51.859	1.65	0.86	
Fut. Phase 5A	Plug 1	106A		1.97					1.97	1.97	0.00	0.00	0.00	0.00	1.97	108				108	108	0	0	0	108	0.344	1.00	4.234	1.46	0.56	2.02	200	0.032	58.672	1.87	0.77	
Street B	106A	101A		0.18					0.18	12.53	0.00	0.00	0.00	0.00																							

Appendix 8.2 – Water Analysis

Environmental Implementation
Report / Functional Servicing Study
for 14 Mile Creek West and the Lazy
Pat Farm Property

WATER ANALYSIS PLAN

LEGEND

- EXISTING REGIONAL WATERMAIN
- PROPOSED REGIONAL WATERMAIN
- PROPOSED LOCAL WATERMAIN
- WATER ANALYSIS NODE
- FUTURE CULVERT CROSSING
- 407 WEST EMPLOYMENT AREA
- PROPERTY BOUNDARIES

NOTES:

- For the purposes of the analysis land use, natural heritage and storm water sizing and location assumptions have been made for the entire 407 West Employment Area
- Right-of-way requirements for future 407 Transitway to be determined
- The Natural Heritage System on lands owned by others is conceptual, as shown in the North Oakville West Secondary Plan, and is subject to further study.



Date
AUGUST 2018

Project No.
1409222.001

FIGURE A-8.2

407 West Employment Lands
14-09222
Water Analysis
Maximum Daily Flow - Pipe Report

ID	From Node	To Node	Length (m)	Diameter (mm)	Roughness	Flow (L/s)	Velocity (m/s)	Headloss (m)	HL/1000 (m/km)	Status	Total Forward Flow (ML)	Total Reverse Flow (ML)	Total Net Flow (ML)	Flow Reversal Count
NO-2064	NO-239	NO-238	201.06	600	120	14.87	0.05	0	0.01	Open				0
NO-2065	NO-238	NO-237	397.08	600	120	5.2	0.02	0	0	Open				0
NO-2066	NO-237	NO-236	177.95	300	120	5.2	0.07	0.01	0.03	Open				0
NO-2067	NO-236	NO-235	149.93	300	120	-3.94	0.06	0	0.02	Open				0
NO-2068	NO-237	NO-228	538.90	600	120	0	0	0	0	Closed				0
NO-2069	NO-227	NO-250	454.68	600	120	0	0	0	0	Closed				0
NO-2070	NO-222	NO-227	91.03	600	120	7.77	0.03	0	0	Open				0
NO-2071	NO-235	NO-240	179	300	120	-0.72	0.01	0	0	Open				0
NO-2072	NO-240	NO-241	137.52	300	120	-7.16	0.1	0.01	0.06	Open				0
NO-2073	NO-235	NO-234	259.63	300	120	-3.22	0.05	0	0.01	Open				0
NO-2075	NO-235	NO-230	667.9	300	120	0	0	0	0	Closed				0
NO-2076	NO-228	NO-229	8.23	300	120	-6.27	0.09	0	0.04	Open				0
NO-2077	NO-229	NO-230	145.77	300	120	-10.64	0.15	0.02	0.12	Open				0
NO-2078	NO-230	NO-231	261.63	300	120	-8.22	0.12	0.02	0.07	Open				0
NO-2080	NO-247	NO-224	357.76	300	120	-8.77	0.12	0.03	0.08	Open				0
NO-2081	NO-223	NO-224	197.08	300	120	0	0	0	0	Closed				0
NO-2082	NO-227	NO-223	180.27	300	120	7.77	0.11	0.01	0.07	Open				0
NO-2083	NO-224	NO-225	253.2	300	120	-8.77	0.12	0.02	0.08	Open				0
NO-2088	WJ-3116-O	NO-251	257.6	1,200.00	130	-11.75	0.01	0	0	Open				0
NO-2089	NO-246	NO-252	239.94	1,200.00	130	-49.2	0.04	0	0	Open				0
NO-2090	NO-225	NO-245	162.33	300	120	-15.36	0.22	0.04	0.23	Open				0
NO-2091	NO-231	NO-246	235.73	300	120	-17.78	0.25	0.07	0.3	Open				0
NO-2092	NO-234	WJ-3114-O	155.42	300	120	-8.12	0.11	0.01	0.07	Open				0
NO-2093	NO-230	NO-247	318.32	300	120	-2.42	0.03	0	0.01	Open				0
NO-2094	NO-224	NO-248	122.04	300	120	0	0	0	0	Closed				0
NO-2095	NO-249	NO-248	302.87	300	120	28.75	0.41	0.22	0.74	Open				0
NO-2096	NO-249	WJ-3046-O	417.52	600	120	14.57	0.05	0	0.01	Open				0
NO-2097	NO-250	NO-228	595.06	600	120	0	0	0	0	Open				0
NO-2098	NO-251	NO-245	164.44	1,200.00	130	-11.75	0.01	0	0	Open				0
NO-2099	NO-252	WJ-1150-O	144.25	1,200.00	130	-49.2	0.04	0	0	Open				0
NO-2100	NO-239	NO-241	433.99	600.00	120	-14.87	0.05	0	0.01	Open				0
NO-2101	NO-241	WJ-70-O	444.61	600.00	120	-22.03	0.08	0.01	0.02	Open				0
NO-2102	NO-245	NO-253	370.30	300.00	120	0.91	0.01	0	0	Open				0
NO-2103	NO-253	NO-246	365.89	300.00	120	-1.38	0.02	0	0	Open				0
NO-2104	NO-246	NO-254	241.64	150.00	120	2.01	0.11	0.04	0.16	Open				0
WM-10406-O	WJ-3046-O	NO-222	137.39	600	120	14.57	0.05	0	0.01	Open				0
WM-10408-O	NO-245	NO-246	733.46	1,200.00	130	-28.03	0.02	0	0	Open				0
WM-10410-O	WJ-3114-O	WJ-1150-O	139.97	1,200.00	130	59.02	0.05	0	0	Open				0
WM-10416-O	WJ-3116-O	NO-249	294.55	600	120	43.32	0.15	0.02	0.05	Open				0

407 West Employment Lands**14-09222****Water Analysis****Maximum Daily Flow - Junction Report**

ID	Demand (L/s)	Elevation (m)	Head (m)	Pressure (psi)
NO-222	6.8	160	196.22	51.49
NO-223	8.19	159	196.21	52.89
NO-224	0	157.8	196.18	54.56
NO-225	6.29	152	196.2	62.84
NO-227	0	159.7	196.22	51.92
NO-228	6.27	152.4	196.13	62.17
NO-229	4.2	152	196.13	62.74
NO-230	0	151.3	196.15	63.76
NO-231	9.56	149	196.17	67.05
NO-234	4.9	153	196.23	61.46
NO-235	0	153.5	196.23	60.74
NO-236	9.14	155	196.22	58.6
NO-237	0	156	196.23	57.19
NO-238	9.67	157	196.23	55.77
NO-239	0	162	196.23	48.66
NO-240	6.44	155	196.23	58.61
NO-241	0	156	196.24	57.2
NO-245	0	153.8	196.24	60.33
NO-246	0	148	196.24	68.58
NO-247	6.52	153	196.15	61.34
NO-248	29.09	157	196	55.44
NO-249	0	158	196.22	54.34
NO-250	0	155	196.13	58.47
NO-251	0	154	196.24	60.05
NO-252	0	147	196.24	70
NO-253	2.36	151	196.24	64.31
NO-254	2.01	147	196.2	69.95
WJ-1150-O	0	152	196.24	62.89
WJ-3046-O	0	159	196.22	52.91
WJ-3114-O	0	152	196.24	62.89
WJ-3116-O	0	157	196.24	55.78

407 West Employment Lands
14-09222
Water Analysis
Peak Daily Flow - Pipe Report

ID	From Node	To Node	Length (m)	Diameter (mm)	Roughness	Flow (L/s)	Velocity (m/s)	Headloss (m)	HL/1000 (m/km)	Status	Total Forward Flow (ML)	Total Reverse Flow (ML)	Total Net Flow (ML)	Flow Reversal Count
NO-2064	NO-239	NO-238	201.06	600	120	23.51	0.08	0	0.02	Open				0
NO-2065	NO-238	NO-237	397.08	600	120	8.24	0.03	0	0	Open				0
NO-2066	NO-237	NO-236	177.95	300	120	8.24	0.12	0.01	0.07	Open				0
NO-2067	NO-236	NO-235	149.93	300	120	-6.19	0.09	0.01	0.04	Open				0
NO-2068	NO-237	NO-228	538.90	600	120	0	0	0	0	Closed				0
NO-2069	NO-227	NO-250	454.68	600	120	0	0	0	0	Closed				0
NO-2070	NO-222	NO-227	91.03	600	120	12.27	0.04	0	0.01	Open				0
NO-2071	NO-235	NO-240	179	300	120	-1.19	0.02	0	0	Open				0
NO-2072	NO-240	NO-241	137.52	300	120	-11.36	0.16	0.02	0.13	Open				0
NO-2073	NO-235	NO-234	259.63	300	120	-5	0.07	0.01	0.03	Open				0
NO-2075	NO-235	NO-230	667.9	300	120	0	0	0	0	Closed				0
NO-2076	NO-228	NO-229	8.23	300	120	-9.9	0.14	0.01	0.1	Open				0
NO-2077	NO-229	NO-230	145.77	300	120	-16.8	0.24	0.04	0.27	Open				0
NO-2078	NO-230	NO-231	261.63	300	120	-13.01	0.18	0.04	0.17	Open				0
NO-2080	NO-247	NO-224	357.76	300	120	-13.81	0.2	0.07	0.19	Open				0
NO-2081	NO-223	NO-224	197.08	300	120	0	0	0	0	Closed				0
NO-2082	NO-227	NO-223	180.27	300	120	12.27	0.17	0.03	0.15	Open				0
NO-2083	NO-224	NO-225	253.2	300	120	-13.81	0.2	0.05	0.19	Open				0
NO-2088	WJ-3116-O	NO-251	257.6	1,200.00	130	-39.54	0.03	0	0	Open				0
NO-2089	NO-246	NO-252	239.94	1,200.00	130	-98.67	0.09	0	0.01	Open				0
NO-2090	NO-225	NO-245	162.33	300	120	-24.22	0.34	0.09	0.54	Open				0
NO-2091	NO-231	NO-246	235.73	300	120	-28.1	0.4	0.17	0.71	Open				0
NO-2092	NO-234	WJ-3114-O	155.42	300	120	-12.74	0.18	0.03	0.16	Open				0
NO-2093	NO-230	NO-247	318.32	300	120	-3.79	0.05	0.01	0.02	Open				0
NO-2094	NO-224	NO-248	122.04	300	120	0	0	0	0	Closed				0
NO-2095	NO-249	NO-248	302.87	300	120	45.39	0.64	0.52	1.73	Open				0
NO-2096	NO-249	WJ-3046-O	417.52	600	120	23.01	0.08	0.01	0.02	Open				0
NO-2097	NO-250	NO-228	595.06	600	120	0	0	0	0	Open				0
NO-2098	NO-251	NO-245	164.44	1,200.00	130	-39.54	0.03	0	0	Open				0
NO-2099	NO-252	WJ-1150-O	144.25	1,200.00	130	-98.67	0.09	0	0.01	Open				0
NO-2100	NO-239	NO-241	433.99	600.00	120	-23.51	0.08	0.01	0.02	Open				0
NO-2101	NO-241	WJ-70-O	444.61	600.00	120	-34.87	0.12	0.02	0.04	Open				0
NO-2102	NO-245	NO-253	370.30	300.00	120	1.07	0.02	0	0	Open				0
NO-2103	NO-253	NO-246	365.89	300.00	120	-2.56	0.04	0	0.01	Open				0
NO-2104	NO-246	NO-254	241.64	150.00	120	3.18	0.18	0.09	0.37	Open				0
WM-10406-O	WJ-3046-O	NO-222	137.39	600	120	23.01	0.08	0	0.02	Open				0
WM-10408-O	NO-245	NO-246	733.46	1,200.00	130	-64.83	0.06	0	0	Open				0
WM-10410-O	WJ-3114-O	WJ-1150-O	139.97	1,200.00	130	135.36	0.12	0	0.01	Open				0
WM-10416-O	WJ-3116-O	NO-249	294.55	600	120	68.4	0.24	0.04	0.13	Open				0

407 West Employment Lands**14-09222****Water Analysis****Peak Daily Flow - Junction Report**

ID	Demand (L/s)	Elevation (m)	Head (m)	Pressure (psi)
NO-222	10.74	160	190.92	43.96
NO-223	12.93	159	190.89	45.34
NO-224	0	157.8	190.83	46.96
NO-225	9.93	152	190.88	55.27
NO-227	0	159.7	190.92	44.38
NO-228	9.9	152.4	190.71	54.46
NO-229	6.63	152	190.72	55.04
NO-230	0	151.3	190.76	56.09
NO-231	15.09	149	190.8	59.43
NO-234	7.74	153	190.95	53.95
NO-235	0	153.5	190.94	53.23
NO-236	14.43	155	190.94	51.08
NO-237	0	156	190.95	49.68
NO-238	15.27	157	190.95	48.26
NO-239	0	162	190.95	41.16
NO-240	10.17	155	190.94	51.09
NO-241	0	156	190.96	49.7
NO-245	0	153.8	190.97	52.84
NO-246	0	148	190.97	61.09
NO-247	10.29	153	190.76	53.68
NO-248	45.93	157	190.41	47.49
NO-249	0	158	190.93	46.81
NO-250	0	155	190.71	50.77
NO-251	0	154	190.97	52.55
NO-252	0	147	190.97	62.51
NO-253	3.72	151	190.97	56.82
NO-254	3.18	147	190.88	62.38
WJ-1152-O	0	152	190.27	54.4
WJ-3046-O	0	159	190.92	45.38
WJ-3114-O	0	152	190.97	55.41
WJ-3116-O	0	157	190.97	48.29

407 West Employment Lands
14-09222
Water Analysis
Fire Flow Report

ID	Static Demand (L/s)	Static Pressure (psi)	Static Head (m)	Fire-Flow Demand (L/s)	Residual Pressure (psi)	Available Flow @Hydrant (L/s)	Available Flow Pressure (psi)
NO-222	6.8	51.49	196.22	250	46.96	954.72	20
NO-223	8.19	52.89	196.21	250	37.16	394.19	20
NO-224	0	54.56	196.18	250	40.64	430.62	20
NO-225	6.29	62.84	196.2	250	53.98	665.6	20
NO-227	0	51.92	196.22	250	47.2	916.73	20
NO-228	6.27	62.17	196.13	250	32.95	316.07	20
NO-229	4.2	62.74	196.13	250	38.17	350.74	20
NO-230	0	63.76	196.15	250	48.27	467.15	20
NO-231	9.56	67.05	196.17	250	55.95	614.62	20
NO-234	4.9	61.46	196.23	250	55.14	819.94	20
NO-235	0	60.74	196.23	250	54.98	877.51	20
NO-236	9.14	58.6	196.22	250	51.65	742.5	20
NO-237	0	57.19	196.23	250	52.59	1,019.99	20
NO-238	9.67	55.77	196.23	250	51.58	1,112.43	20
NO-239	0	48.66	196.23	250	44.74	1,024.89	20
NO-240	6.44	58.61	196.23	250	52.35	798.2	20
NO-241	0	57.2	196.24	205	54.63	1,592.04	20
NO-245	0	60.33	196.24	250	57.8	2,376.18	20
NO-246	0	68.58	196.24	250	66.09	2,694.72	20
NO-247	6.52	61.34	196.15	250	44.59	434.61	20
NO-248	29.09	55.44	196	250	31.02	342.64	20
NO-249	0	54.34	196.22	250	51.03	1,498.52	20
NO-250	0	58.47	196.13	250	28.11	287.10	20
NO-251	0	60.05	196.24	250	57.51	2,352.33	20
NO-252	0	70	196.24	250	67.53	2,765.65	20
NO-253	2.36	64.31	196.24	250	55.82	675.71	20
NO-254	2.01	69.95	196.2	250	-347.47	79.74	20
WJ-1150-O	0	62.89	196.24	250	60.43	2,566.58	20
WJ-3046-O	0	52.91	196.22	250	48.69	1,048.24	20
WJ-3114-O	0	62.89	196.24	250	60.44	2,581.93	20
WJ-3116-O	0	55.78	196.24	250	53.23	2,198.68	20


407 West Employment Lands**14-09222****Water Analysis****Average Daily Flow - Junction Demands**

ID	Area (ha)	Demand (L/s)	Elevation (m)
NO-222	8.19	3.58	160.0
NO-223	9.86	4.31	159.0
NO-224	0.00	0.00	157.8
NO-225	7.57	3.31	152.0
NO-227	0.00	0.00	159.7
NO-228	7.55	3.30	152.4
NO-229	5.05	2.21	152.0
NO-230	0.00	0.00	151.3
NO-231	11.52	5.03	149.0
NO-234	5.91	2.58	153.0
NO-235	0.00	0.00	153.5
NO-236	11.01	4.81	155.0
NO-237	0.00	0.00	156.0
NO-238	11.64	5.09	157.0
NO-239	0.00	0.00	162.0
NO-240	7.76	3.39	155.0
NO-241	0.00	0.00	156.0
NO-245	0.00	0.00	153.8
NO-246	0.00	0.00	148.0
NO-247	7.84	3.43	153.0
NO-248	35.03	15.31	157.0
NO-249	0.00	0.00	158.0
NO-250	0.00	0.00	155.0
NO-251	0.00	0.00	154.0
NO-252	0.00	0.00	147.0
NO-253	2.83	1.24	151.0
NO-254	2.43	1.06	147.0
WJ-1150-O	0.00	0.00	152.0
WJ-3046-O	0.00	0.00	159.0
WJ-3114-O	0.00	0.00	151.5
WJ-3116-O	0.00	0.00	156.5

Demand Rate: 302 l/cap/day

Appendix 8.3 – Stormwater Design Sheets

FILE NAME: X:\DIV10\14-09222\MUN\ASR-FSS-Stormwater Analysis.dwg_Fig A-8.3

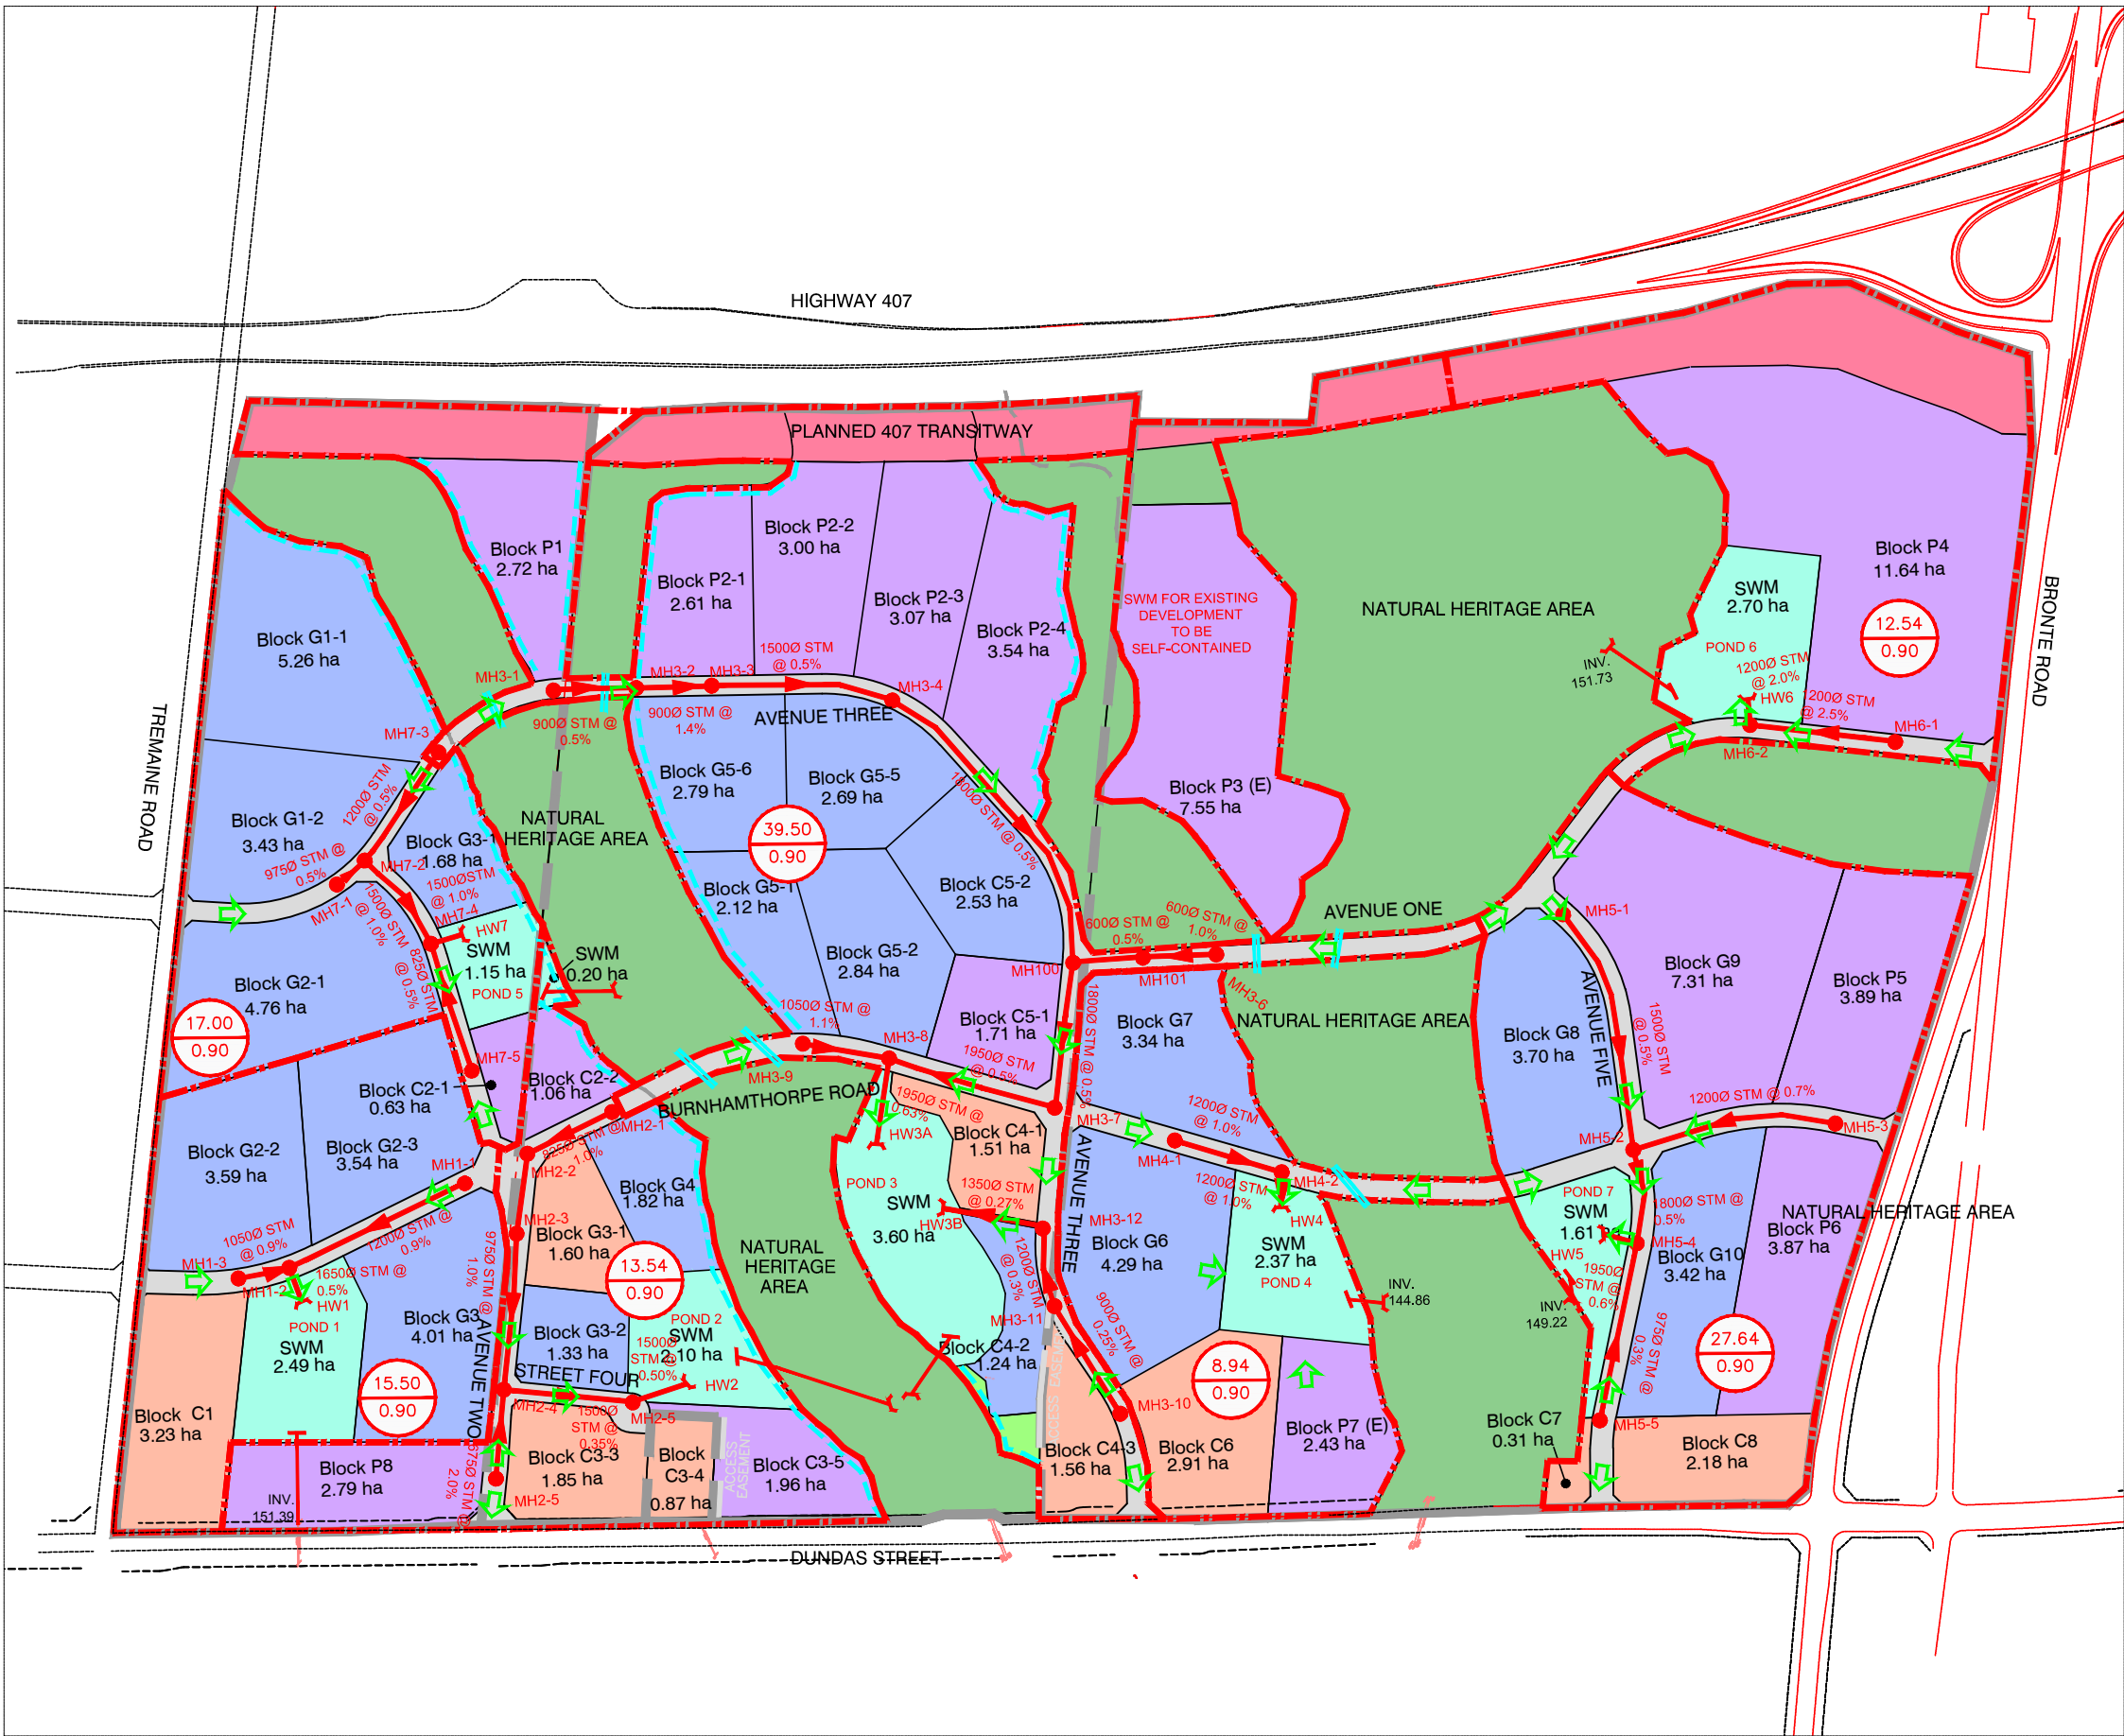

Environmental Implementation Report / Functional Servicing Study for 14 Mile Creek West and the Lazy Pat Farm Property

STORMWATER ANALYSIS PLAN

LEGEND

- STORM SEWER
- STORM MANHOLE
- STORM DRAINAGE BOUNDARY
- OVERLAND FLOW ROUTE
- TRIBUTARY AREA (Ha)
- RUN-OFF CO-EFFICIENT
- FUTURE CULVERT CROSSING
- PROPOSED INFILTRATION SWALE
- 407 WEST EMPLOYMENT AREA
- PROPERTY BOUNDARIES

NOTES:

- For the purposes of the analysis land use, natural heritage and storm water sizing and location assumptions have been made for the entire 407 West Employment Area
- Right-of-way requirements for future 407 Transitway to be determined
- The Natural Heritage System on lands owned by others is conceptual, as shown in the North Oakville West Secondary Plan, and is subject to further study.

Scale



Client



Prepared by



Date

AUGUST 2018

Project No.

1409222.001

FIGURE A-8.3

SUBDIVISION: 407 West Employment Area

$$I = \frac{1170}{(tc+5.8)^{0.843}}$$

CONSULTANT : WSP
DRAINAGE AREA PLAN NO.:

TOWN OF OAKVILLE

STORM SEWER DESIGN SHEET

SHEET NO.: 1 OF 1

PROJECT NO.: 14-09222
DESIGNED BY: SW
CHECKED BY: AW
n= 0.013
DATE REVISED: 18-Jul-18

LOCATION	FROM MH	TO MH	AREA (ha)	ACCUM AREA (ha)	RUNOFF CO-EFFICIENT	AxR	ACCUM. AxR	Tc minutes	INTENSITY (mm/hr)	EXPECTED FLOW (m³/s)	FALL (m)	LENGTH (m)	GRADIENT (%)	PIPE SIZE (mm)	CAPACITY (m³/s)	VELOCITY (m/s)	TIME OF FLOW (min)	DROP IN LOWER MH
Pond One																		
Block G2-3	PLUG	1-1	3.54		0.90	3.19												
Block G3	PLUG	1-1	4.01		0.90	3.61												
Burnhamthorpe Road	1-1	1-2	0.69	8.24	0.85	0.59	7.3807	10.00	114.21	2.342	1.980	220.0	0.9	1200	3.699	3.27	1.12	0.08
Block G2-2	PLUG	1-3	3.59		0.90	3.23												
Block C1	PLUG	1-3	3.23		0.90	2.91												
Burnhamthorpe Road	1-3	1-2	0.44	7.26	0.85	0.38	6.51	10.00	114.21	2.067	0.540	60.0	0.9	1050	2.591	2.99	0.33	0.08
Outlet	1-2	HW1	0.00	15.50	0.00	0.00	13.89	11.12	107.80	4.161	0.300	60.0	0.5	1650	6.445	3.01	0.33	0
Pond Two																		
Block C2-2	PLUG	2-1	1.06		0.90	0.95												
Block G4	PLUG	2-1	1.82		0.90	1.64												
Burnhamthorpe Road	2-1	2-2	0.42	3.30	0.85	0.35	2.95	10.00	114.21	0.935	1.600	160.0	1	825	1.435	2.69	0.99	0.03
Block G3-1	PLUG	2-2	1.60		0.90	1.44												
Avenue 2	2-2	2-3	0.50	5.39	0.85	0.42	4.81	10.99	108.49	1.448	2.250	225.0	1	975	2.241	3.00	1.25	0.03
Block P8	PLUG	2-4	2.79		0.90	2.51												
Avenue 2	2-4	2-3	0.22	3.01	0.85	0.19	2.70	10.00	114.21	0.856	2.000	100.0	2	675	1.189	3.32	0.50	0.05
Block G3-2	PLUG	2-3	1.33		0.90	1.20												
Block C3-3	PLUG	2-3	1.85		0.90	1.67												
Block C3-4	PLUG	2-3	0.87		0.90	0.78												
Block C3-5	PLUG	2-3	1.96		0.90	1.76												
Outlet	2-3	2-4	0.00	13.54	0.85	0.00	12.1304	12.24	102.12	3.441	0.490	140.0	0.35	1500	4.182	2.37	0.99	0
Outlet	2-4	HW2	0.00	13.54	0.85	0.00	12.1304	13.23	97.65	3.290	0.300	60.0	0.5	1500	4.998	2.83	0.35	0

SUBDIVISION: 407 West Employment Area

$$I = \frac{1170}{(tc+5.8)^{0.843}}$$

CONSULTANT : WSP
DRAINAGE AREA PLAN NO.:

TOWN OF OAKVILLE

STORM SEWER DESIGN SHEET

SHEET NO.: 1 OF 1

PROJECT NO.: 14-09222
DESIGNED BY: SW
CHECKED BY: AW
n= 0.013
DATE REVISED: 18-Jul-18

LOCATION	FROM MH	TO MH	AREA (ha)	ACCUM AREA (ha)	RUNOFF CO-EFFICIENT	AxR	ACCUM. AxR	Tc minutes	INTENSITY (mm/hr)	EXPECTED FLOW (m³/s)	FALL (m)	LENGTH (m)	GRADIENT (%)	PIPE SIZE (mm)	CAPACITY (m³/s)	VELOCITY (m/s)	TIME OF FLOW (min)	DROP IN LOWER MH
Pond Three A (WEST)																		
Block P1	Plug	3-1	2.72		0.90	2.45												
Avenue 3	3-1	3-2	0.53	3.25	0.85	0.45	2.90	10.00	114.21	0.919	0.450	90.0	0.5	900	1.280	2.01	0.75	0.05
Avenue 3	3-2	3-3	0.19	3.44	0.85	0.16	3.06	10.75	109.86	0.933	1.190	85.0	1.4	900	2.142	3.37	0.42	0.05
Block P2-1	PLUG	3-3	2.61		0.90	2.35												
Block P2-2	PLUG	3-3	3.00		0.90	2.70												
Block G5-6	PLUG	3-3	2.79		0.90	2.51												
Avenue 3	3-3	3-4	0.45	12.29	0.85	0.38	11.00	11.17	107.56	3.286	1.025	205.0	0.5	1500	4.998	2.83	1.21	0.03
Block P2-3	PLUG	3-4	3.07		0.90	2.76												
Block P2-4	PLUG	3-4	3.54		0.90	3.19												
Block G5-5	PLUG	3-4	2.69		0.90	2.42												
Avenue 3	3-4	100	0.83	22.41	0.85	0.70	20.07035	12.37	101.50	5.659	1.875	375.0	0.5	1800	8.128	3.19	1.96	0.03
Avenue 1	3-6	101	0.85	0.85	0.85	0.72		10.00	114.21	0.000	0.600	60.0	1	600	0.614	2.17	0.46	0.03
Avenue 1	101	100	0.18	0.18	0.85	0.15	0.86955	10.46	111.48	0.269	0.400	80.0	0.5	600	0.434	1.54	0.87	0.03
Block C5-2	PLUG	100	2.84		0.90	2.56												
Avenue 3	100	3-7	0.35	26.45	0.85	0.30	22.93	14.33	93.12	5.930	0.800	160.0	0.5	1800	8.128	3.19	0.83	0.05
Block C5-1	PLUG	3-7	1.71		0.90	1.54												
Burnhamthorpe Road	3-7	3-8	0.51	28.67	0.85	0.43	24.90	15.17	89.98	6.223	0.975	195.0	0.5	1950	10.062	3.37	0.96	0.05
Block G5-1	PLUG	3-9	2.12		0.90	1.91												
Block G5-2	PLUG	3-9	2.84		0.90	2.56												
Burnhamthorpe Road	3-9	3-8	0.85	5.81	0.85	0.72	5.18	10.00	114.21	1.644	1.100	100.0	1.1	1050	2.864	3.31	0.50	0.03
Outlet	3-8	HW3A	0.00	34.47	0.85	0.00	30.08	16.13	86.63	7.238	0.536	85.0	0.63	1950	11.295	3.78	0.37	0
														*Install equivalent horizontal elliptical pipe (1750x2700)				
Pond Three B (EAST)																		
Block C4-3	PLUG	3-10	1.56		0.90	1.40												
Avenue 3	3-10	3-11	0.31	1.87	0.85	0.26	1.67	10.00	114.21	0.591	0.350	140.0	0.25	900	0.905	1.42	1.64	0.05
														*Pipe to convey 100-year flow from road area				
Block C4-2	PLUG	3-11	1.24		0.90	1.12												
Avenue 3	3-11	3-12	0.20	3.31	0.85	0.17	2.95	11.64	105.09	0.956	0.270	90.0	0.3	1200	2.135	1.89	0.79	0.05
														*Pipe to convey 100-year flow from road area				
Block C4-1	PLUG	3-12	1.51		0.90	1.36												
Outlet	3-12	HW3B	0.21	5.03	0.85	0.18	4.49	12.43	101.22	1.390	0.365	135.0	0.27	1350	2.773	1.94	1.16	0
														*Pipe to convey 100-year flow from road area				
														*Install equivalent horizontal elliptical pipe (1100x1750)				

SUBDIVISION: 407 West Employment Area

$$I = \frac{1170}{(tc+5.8)^{0.843}}$$

CONSULTANT : WSP
DRAINAGE AREA PLAN NO.:

TOWN OF OAKVILLE
STORM SEWER DESIGN SHEET



SHEET NO.: 1 OF 1

PROJECT NO.: 14-09222
DESIGNED BY: SW
CHECKED BY: AW
n= 0.013
DATE REVISED: 18-Jul-18


LOCATION	FROM MH	TO MH	AREA (ha)	ACCUM AREA (ha)	RUNOFF CO-EFFICIENT	AxR	ACCUM. AxR	Tc minutes	INTENSITY (mm/hr)	EXPECTED FLOW (m³/s)	FALL (m)	LENGTH (m)	GRADIENT (%)	PIPE SIZE (mm)	CAPACITY (m³/s)	VELOCITY (m/s)	TIME OF FLOW (min)	DROP IN LOWER MH
Pond Four																		
Block G7	PLUG	4-1	3.34		0.90	3.01												
Block G6	PLUG	4-1	4.29		0.90	3.86												
Burnhamthorpe Road	4-1	4-2	0.66	8.29	0.85	0.56	7.43	10.00	114.21	2.357	1.300	130.0	1	1200	3.899	3.45	0.63	0.08
Outlet	4-2	HW4	0.65	8.94	0.85	0.55	7.98	10.63	110.52	2.451	0.400	40.0	1	1200	3.899	3.45	0.19	0
Pond Five																		
Block G1-2	PLUG	7-1	3.43		0.90	3.09												
Avenue 3	7-1	7-2	0.33	3.76	0.85	0.28	3.37	10.00	114.21	1.068	0.200	40.0	0.5	975	1.585	2.12	0.31	0.08
Block G1-1	PLUG	7-3	5.26		0.90	4.73												
Avenue 3	7-3	7-2	0.32	5.58	0.85	0.27	5.01	10.00	114.21	1.588	0.725	145.0	0.5	1200	2.757	2.44	0.99	0.08
Block G2-1	PLUG	7-2	4.76		0.90	4.28												
Block G3-1	PLUG	7-2	1.68		0.90	1.51												
Avenue 2	7-2	7-4	0.24	16.02	0.85	0.21	14.3744	10.99	108.50	4.332	1.100	110.0	1	1500	7.069	4.00	0.46	0.08
Block C2-1	PLUG	7-5	0.63		0.90	0.57												
Avenue 2	7-5	7-4	0.35	0.98	0.85	0.30	0.8662	10.00	114.21	0.275	0.800	160.0	0.5	825	1.015	1.90	1.40	0.08
Outlet	7-4	HW7	0.00	17.00	0.85	0.00	15.24055	11.45	106.07	4.536	0.450	45.0	1	1500	7.069	4.00	0.19	0.00
Pond Six																		
Block P4	PLUG	6-1	11.64		0.90	10.48												
Avenue 1	6-1	6-2	0.54	12.18	0.85	0.46	10.934	10.00	114.21	3.469	3.250	130.0	2.5	1200	6.164	5.45	0.40	0.03
Outlet	6-2	HW6	0.36	12.54	0.85	0.31	11.24	10.40	111.85	3.493	0.600	30.0	2	1200	5.514	4.88	0.10	0
Pond Seven																		
Block G8	Plug	5-1	3.70		0.90	3.33												
Block G9	Plug	5-1	7.31		0.90	6.58												
Avenue 5	5-1	5-2	1.31	12.32	0.85	1.11	11.02	10.00	114.21	3.497	1.400	280.0	0.5	1500	4.998	2.83	1.65	0.05
Block P5	PLUG	5-3	3.89		0.90	3.50												
Block P6	PLUG	5-3	3.87		0.90	3.48												
Burnhamthorpe Road	5-3	5-2	0.77	8.53	0.85	0.65	7.64	10.00	114.21	2.423	1.575	225.0	0.7	1200	3.262	2.88	1.30	0.05
Avenue 5	5-2	5-4	0.66	21.51	0.85	0.56	19.22	11.65	105.04	5.609	0.525	105.0	0.5	1800	8.128	3.19	0.55	0.08
Block C8	Plug	5-5	2.18		0.90	1.96												
Avenue 5	5-5	5-4	0.53	2.71	0.85	0.45	2.42	10.00	114.21	0.875	0.615	205.0	0.3	975	1.227	1.64	2.08	0.05
Block G10	Plug	5-4	3.42		0.90	3.08												
Outlet	5-4	HW5	0.00	27.64	0.85	0.00	24.71590	12.20	102.34	7.123	0.240	40.0	0.6	1950	11.022	3.69	0.18	0.00
										*Pipe to convey 100-year flow from road area								
										*Pipe to convey 100-year flow from road area								

Appendix 8.4 – Conceptual Plan Profiles

FILENAME: X:\DIV10\14\09222\MUN\Profiles\ER\FSS_Profiles\ER\FSS_09222 P1 P3 AVENUE ONE.dwg
PLOT DATE: Aug 28, 2018 - 1:26pm chris.koehn


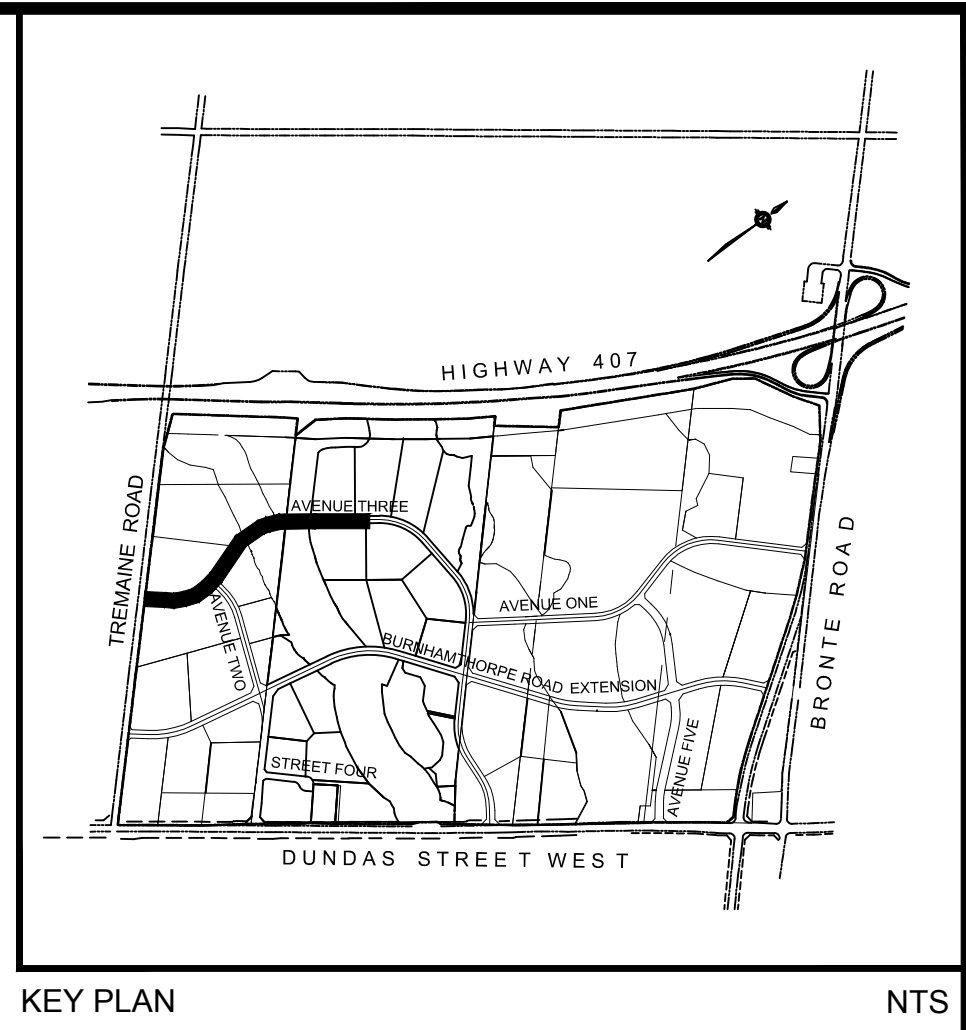
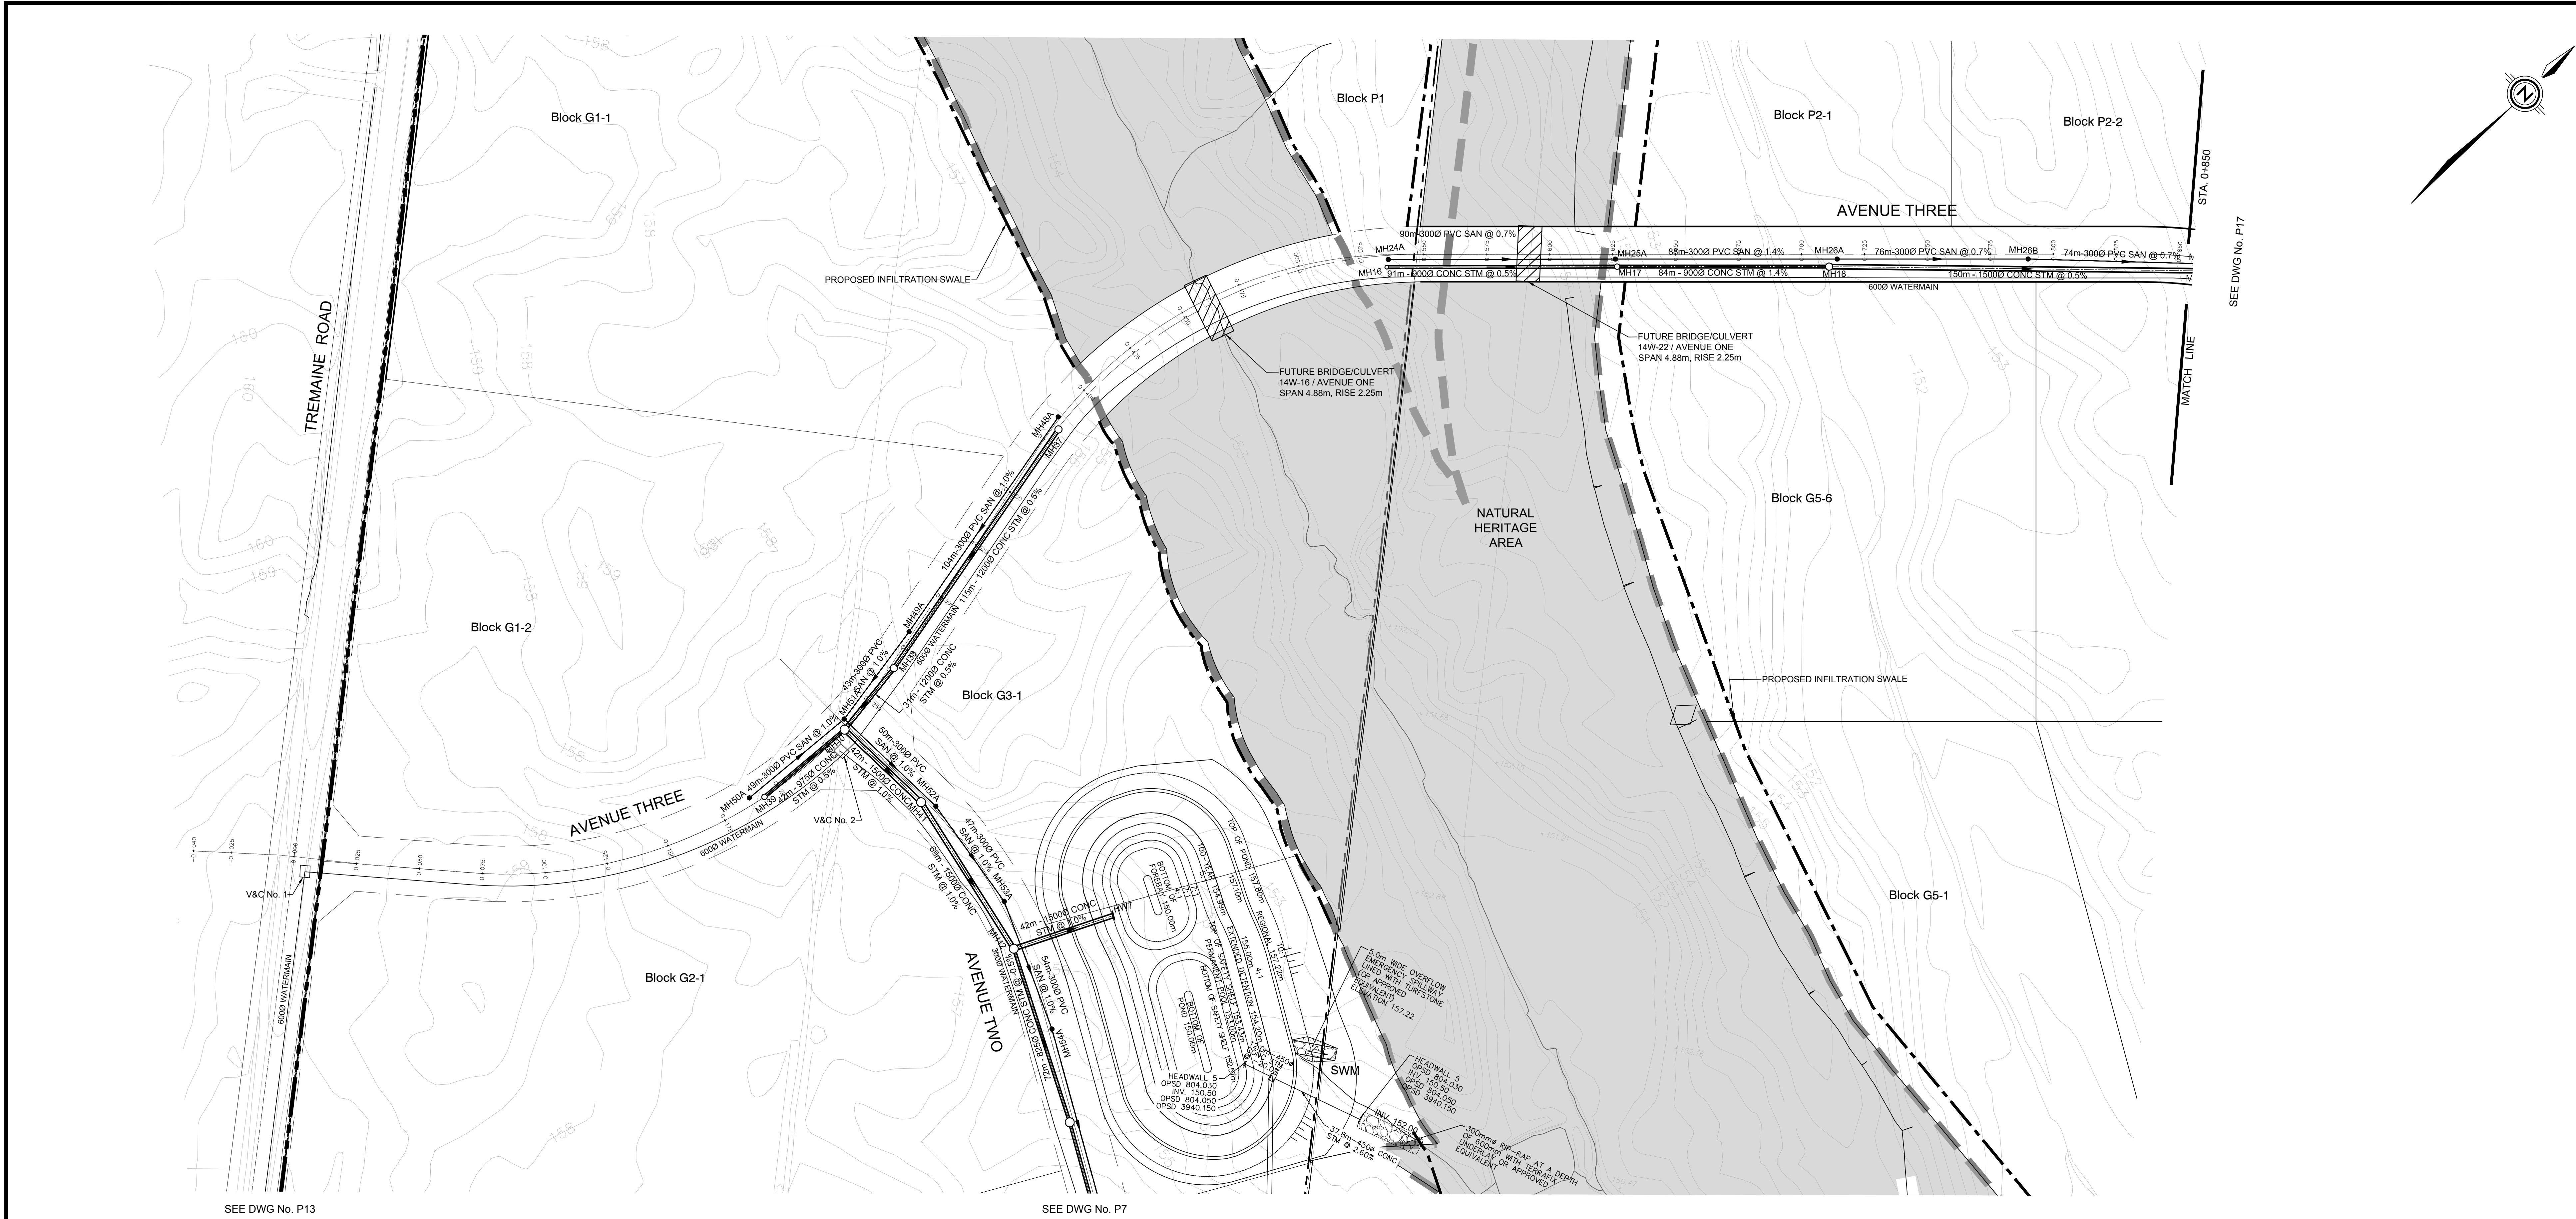


- LEGEND**
- 407 WEST PLAN AREA
 - PROPERTY LINE
 - PROPOSED INFILTRATION SWALE
 - SANITARY SEWER
 - SANITARY MANHOLE
 - STORM MANHOLE
 - WATERMAIN
 - EXISTING CONTOUR ELEVATION

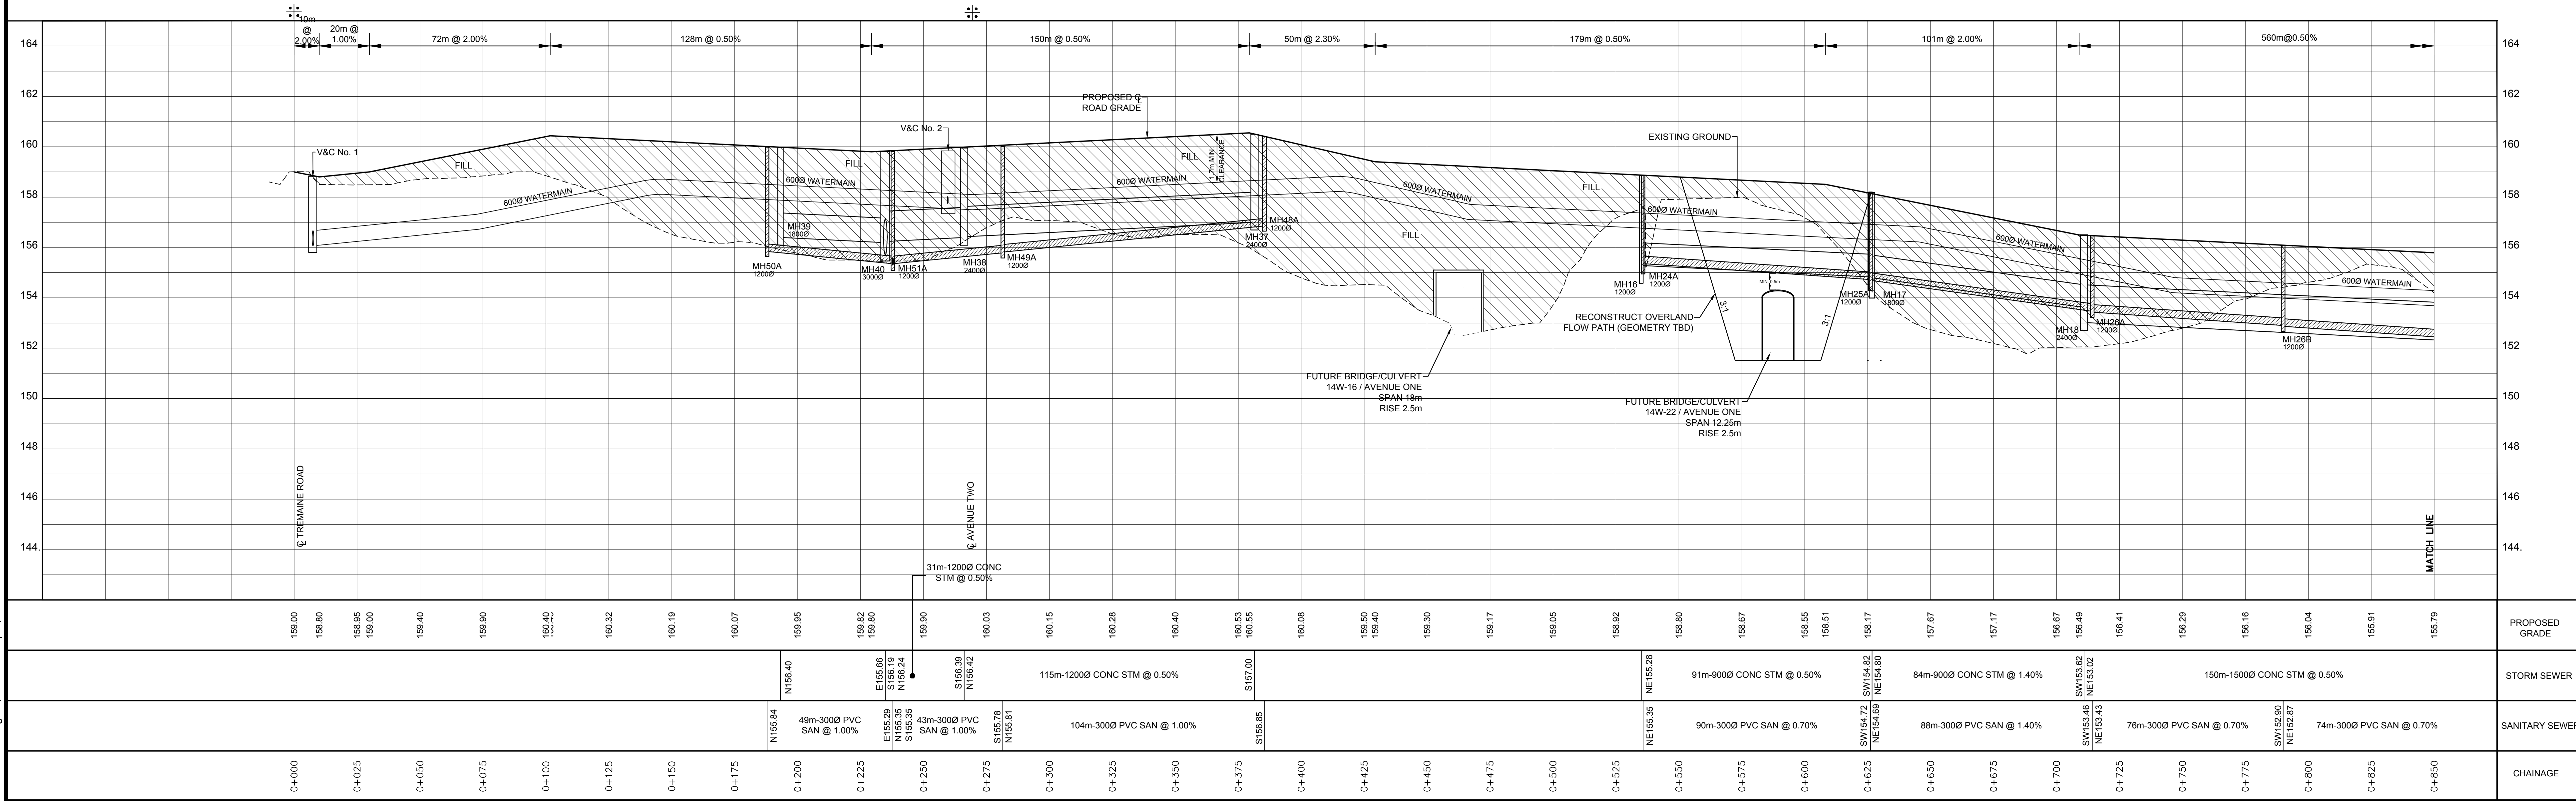


ALL DIMENSIONS AND ELEVATIONS ARE IN METRES UNLESS OTHERWISE NOTED. DRAWINGS ARE NOT DIGITALLY CORRECT. LAYOUT TO BE COMPLETED BY OFFSETS.			
BENCHMARKS MTO BENCHMARK BM 81 8108 ELEVATION 167.059 TABLET ON CULVERT, SOUTHWEST CORNER OF DUNDAS STREET AND TRAFALGAR ROAD (1978 DATUM).			
No.	Date	By	References
5	AUG 2018		CONCEPTUAL ONLY - SUBMITTED IN SUPPORT OF DRAFT PLAN APPLICATION
4	JUN 2017		CONCEPTUAL ONLY - SUBMITTED IN SUPPORT OF DRAFT PLAN APPLICATION
3	NOV 2014		CONCEPTUAL ONLY - SUBMITTED IN SUPPORT OF DRAFT PLAN APPLICATION
2	NOV 2013		CONCEPTUAL ONLY - SUBMITTED IN SUPPORT OF DRAFT PLAN APPLICATION
1	JUN 2013		CONCEPTUAL ONLY - SUBMITTED IN SUPPORT OF DRAFT PLAN APPLICATION
Design	S.W.	Ch'kd	A.W.
Drawn	CAD 14	Ch'kd	
Scale	1:1000	Horiz.	1:100
		Vert.	
CONSULTANT			
MUNICIPALITY Halton Regional Municipality of Halton			
TOWN OF OAKVILLE			
TITLE 407 WEST EMPLOYMENT AREA CONCEPTUAL PLAN AND PROFILES AVENUE ONE STA 0+000 TO STA 0+850			
Municipal Drawing No		Regional Drawing No	
WSP File No 14-09222		Drawing No P1	

FILENAME: X:\01\1014\09222\MUNIP\FILES\FSS_P\FILES\FSS-09222-P1-P3_AVENUE ONE.dwg
PLOTDATE: Aug 29, 2018 - 1:27pm, chris.lee@hailton.ca

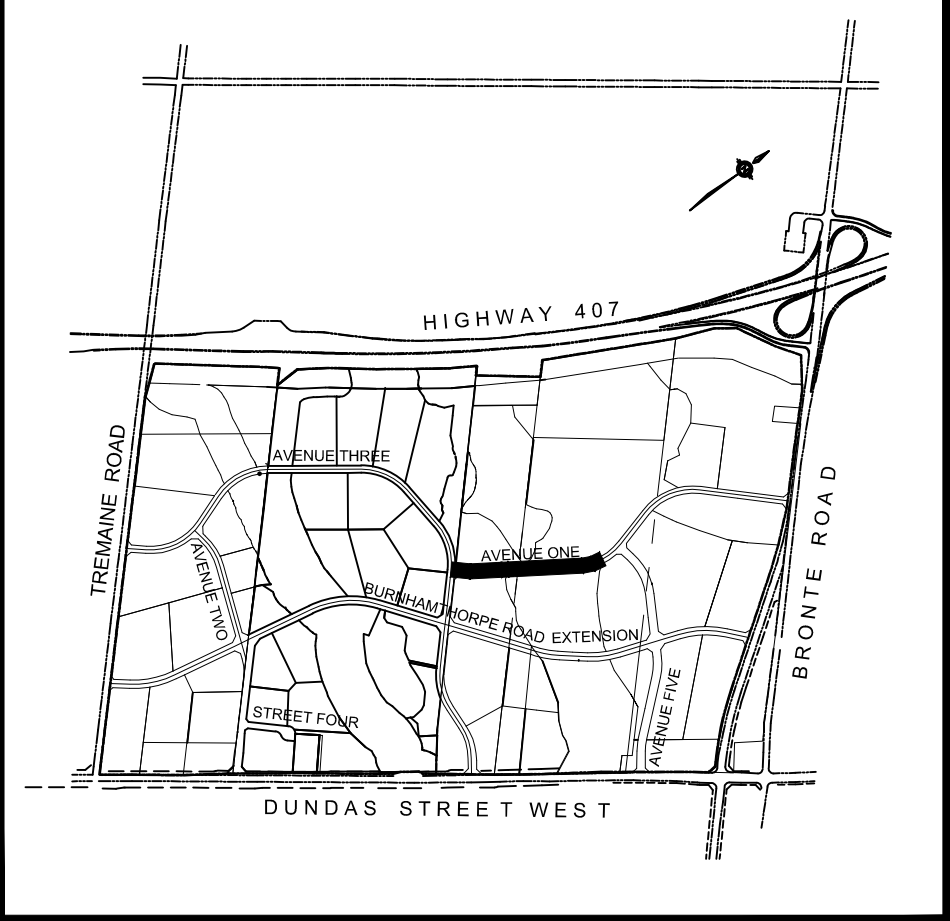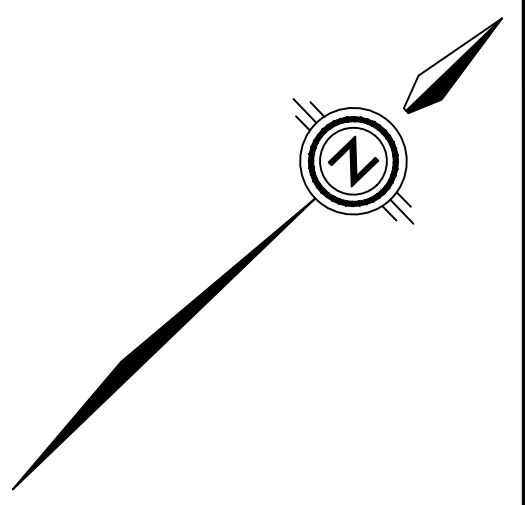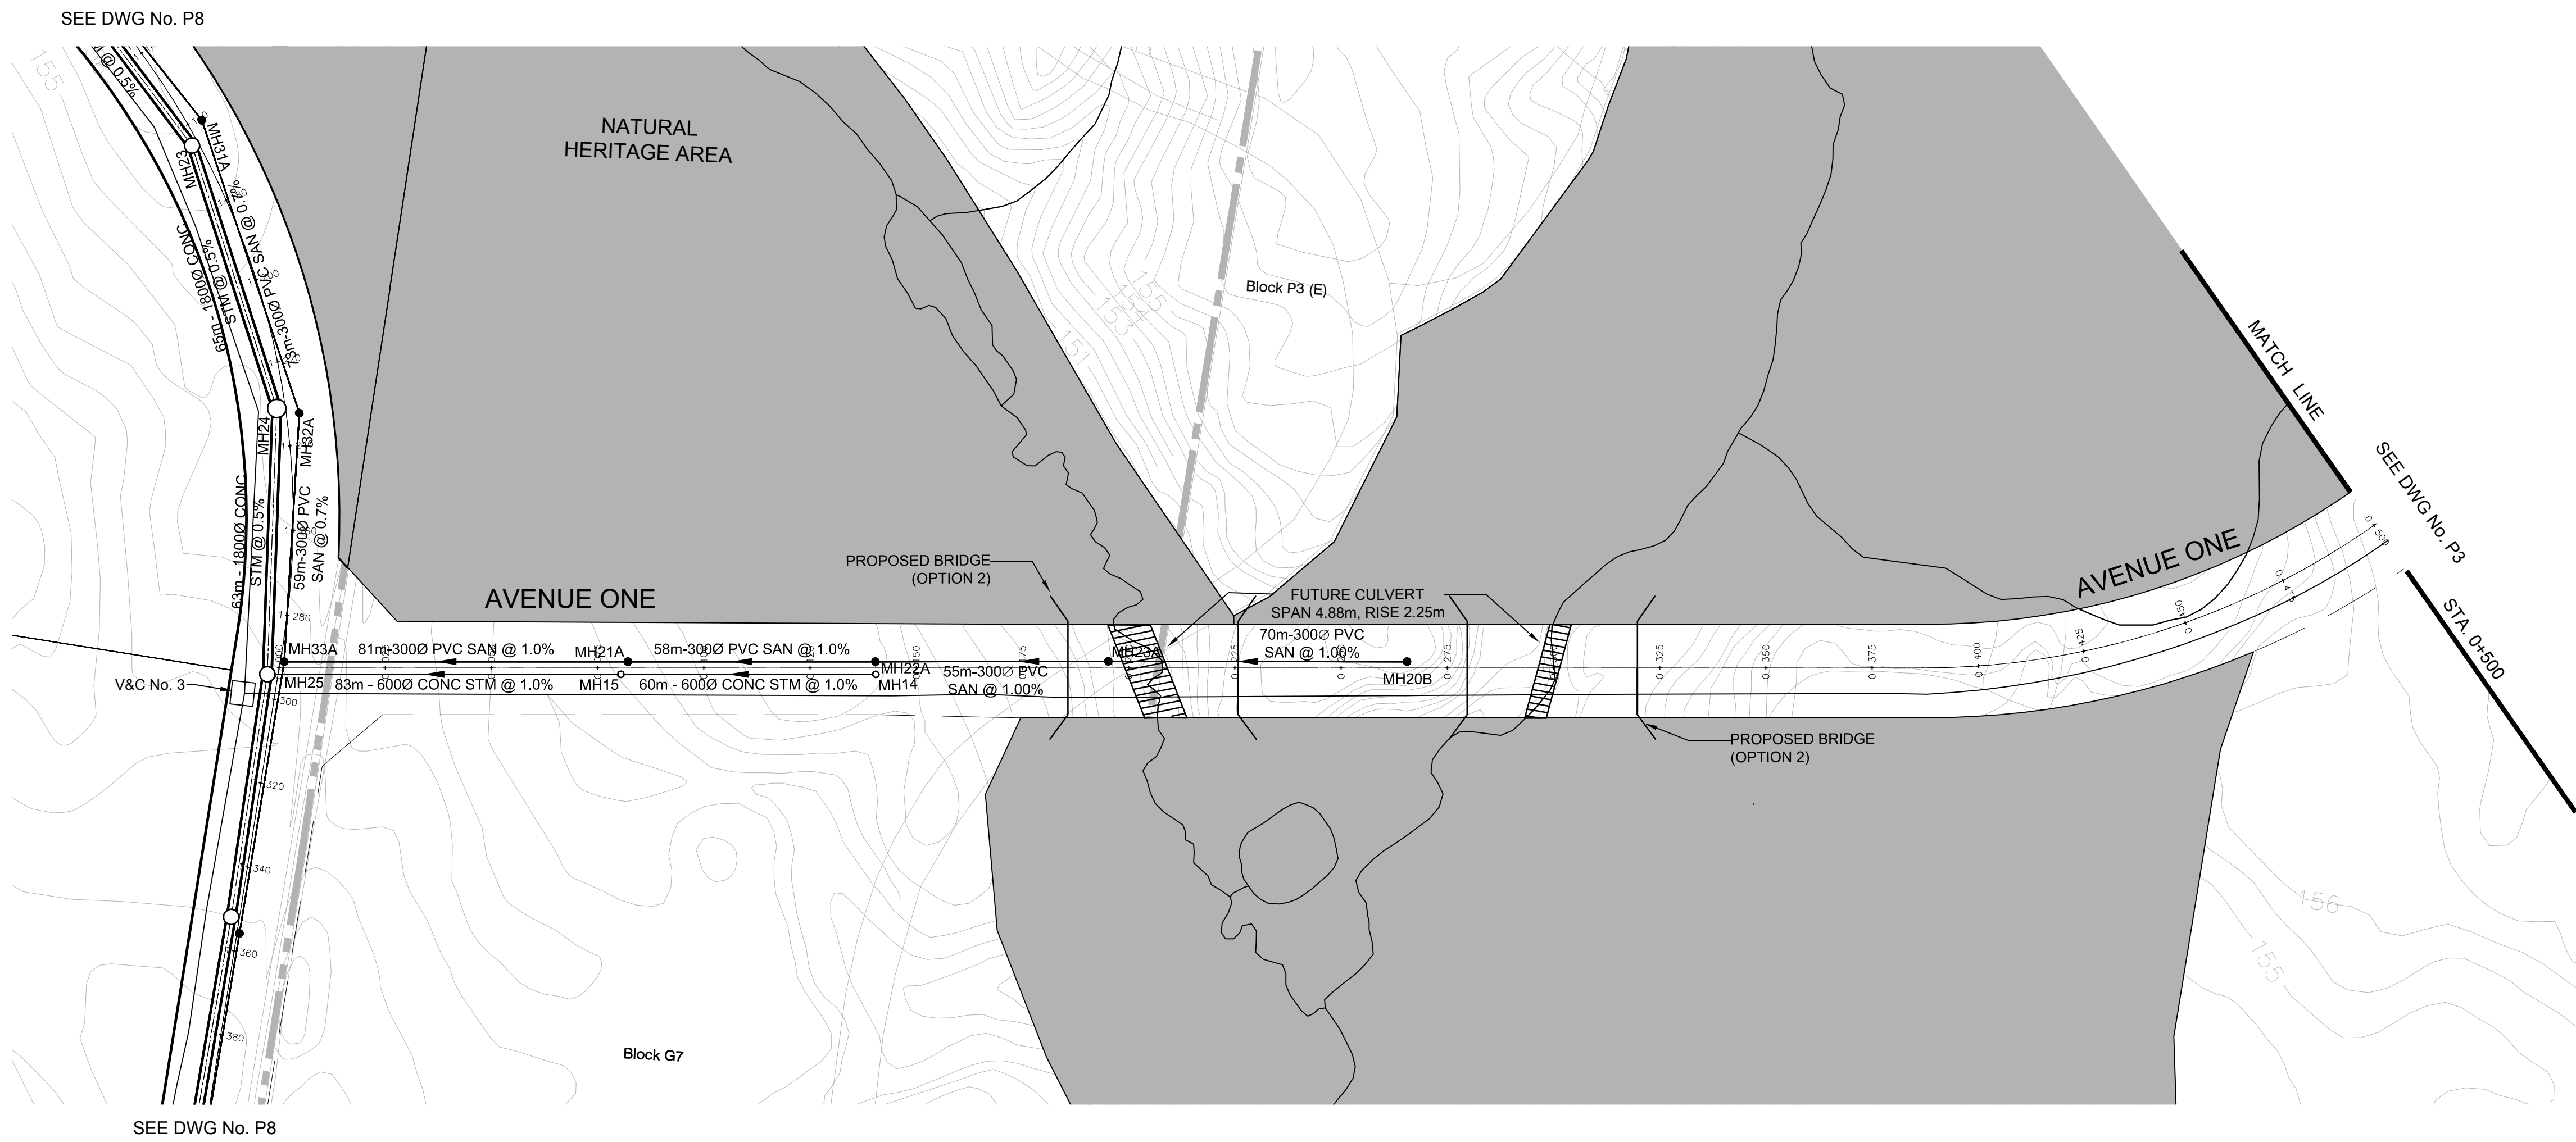

KEY PLAN NTS

- LEGEND**
- 407 WEST PLAN AREA
 - PROPERTY LINE
 - PROPOSED INFILTRATION SWALE
 - SANITARY SEWER
 - SANITARY MANHOLE
 - STORM SEWER
 - STORM MANHOLE
 - WATERMAIN
 - 150.0--- EXISTING CONTOUR ELEVATION

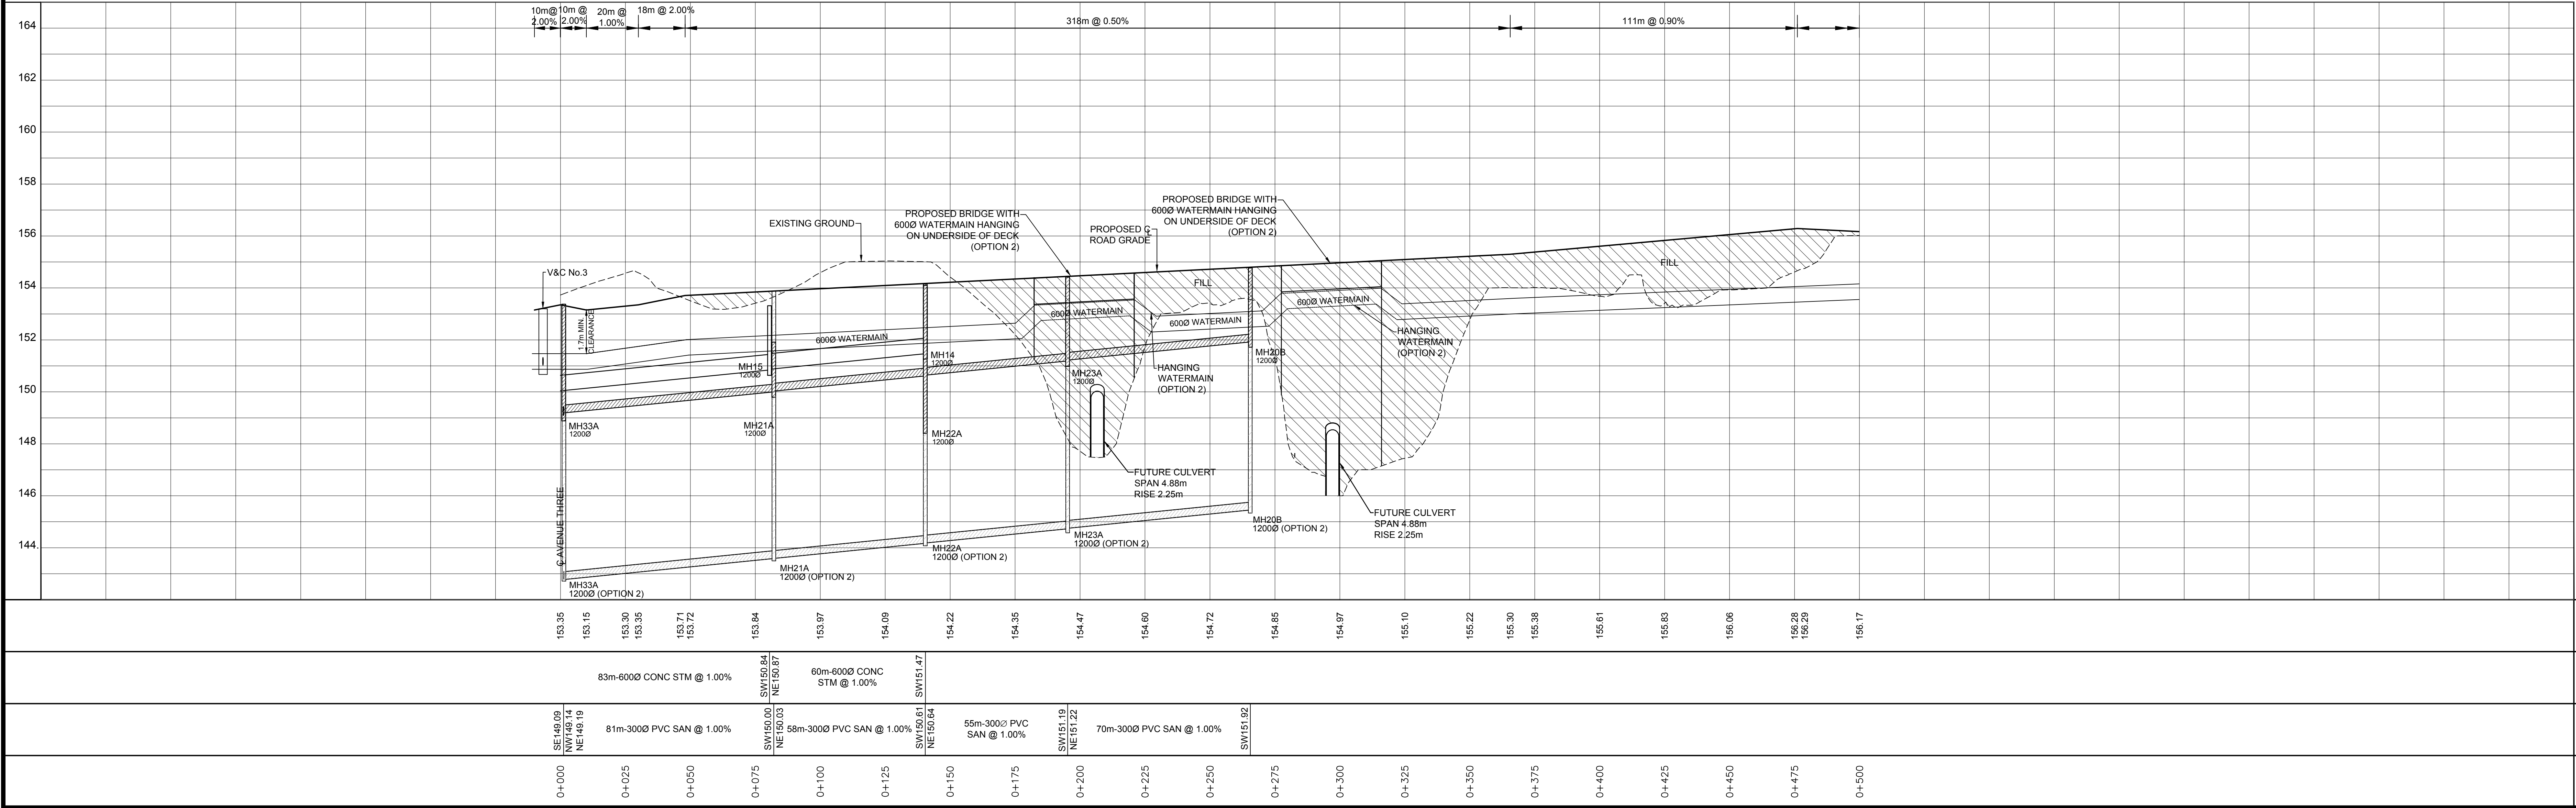

ALL DIMENSIONS AND ELEVATIONS ARE IN METRES UNLESS OTHERWISE NOTED.
DRAWINGS ARE NOT DIGITALLY CORRECT. LAYOUT TO BE COMPLETED BY OFFSETS.

BENCHMARKS
MTO BENCHMARK BM 81.8108. ELEVATION 167.059
TABLET ON CULVERT, SOUTHWEST CORNER OF DUNDAS STREET AND TRAFALGAR ROAD (1978 DATUM).

No.	Date	By
5	AUG 2018	
4	JUN 2017	
3	NOV 2014	
2	NOV 2013	
1	JUN 2013	

Design	S.W.	Ch'kd	A.W.	Date
Drawn	CAD 14	Ch'kd		DECEMBER 2012

Scale
1:1000 Horiz.
1:100 Vert.

References

CONSULTANT

wsp




MUNICIPALITY
Halton Regional Municipality of Halton

TOWN OF OAKVILLE

TITLE
407 WEST EMPLOYMENT AREA
CONCEPTUAL
PLAN AND PROFILES
AVENUE ONE
STA 0+000 TO STA 0+500


Municipal Drawing No	Regional Drawing No
WSP File No 14-09222	Drawing No P2

FILENAME: X:\04\10\14\09222\MUNIPROFILES\FSS_Polices\FSS-09222-P1-P3_AVENUE ONE.dwg
PLOTDATE: Aug 24, 2016 - 1:49pm, chris.lee@h

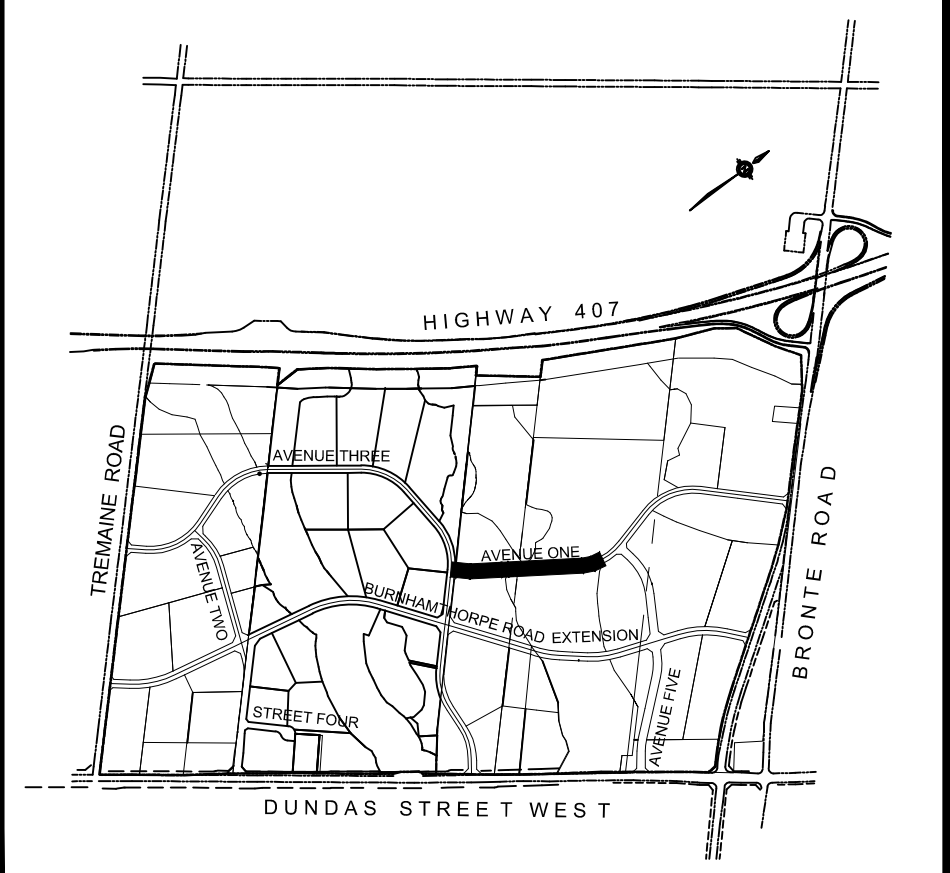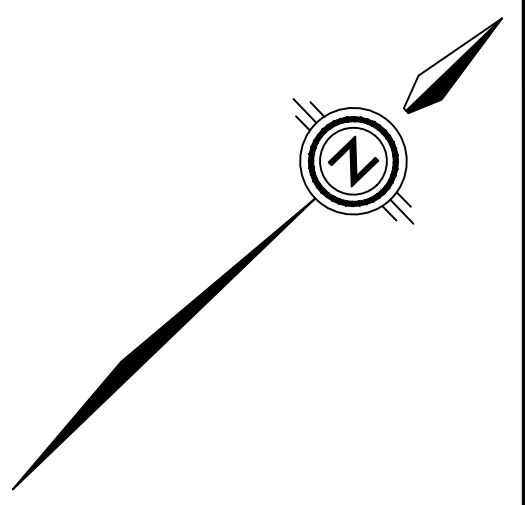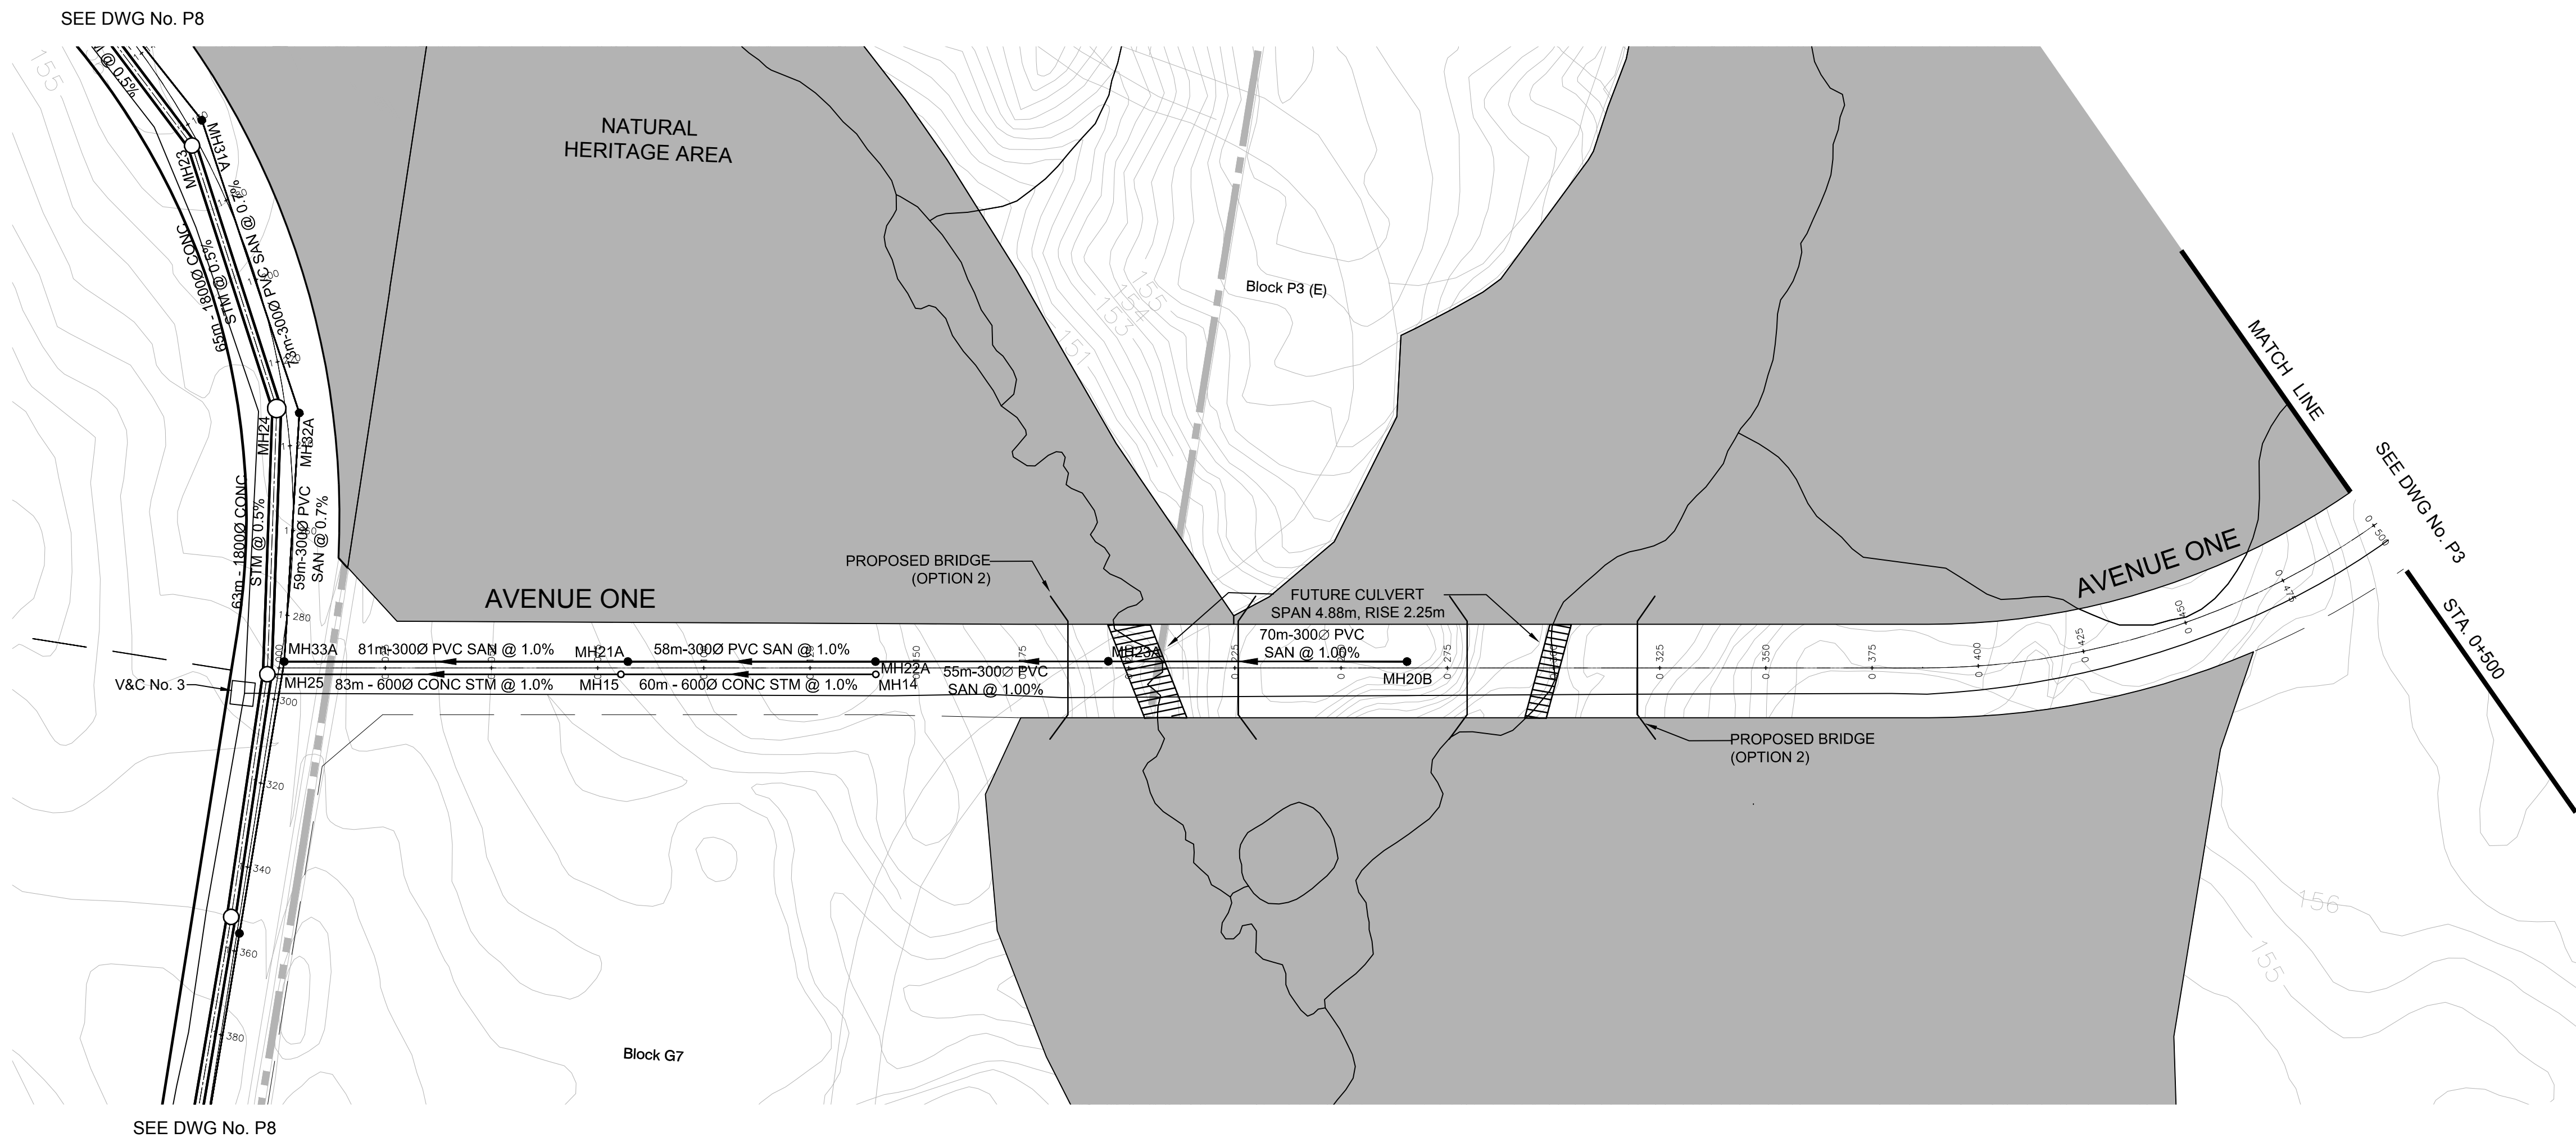




KEY PLAN NTS

- LEGEND**
- 407 WEST PLAN AREA
 - PROPERTY LINE
 - PROPOSED INFILTRATION SWALE
 - SANITARY SEWER
 - SANITARY MANHOLE
 - STORM SEWER
 - STORM MANHOLE
 - WATERMAIN
 - 150.0 --- EXISTING CONTOUR ELEVATION

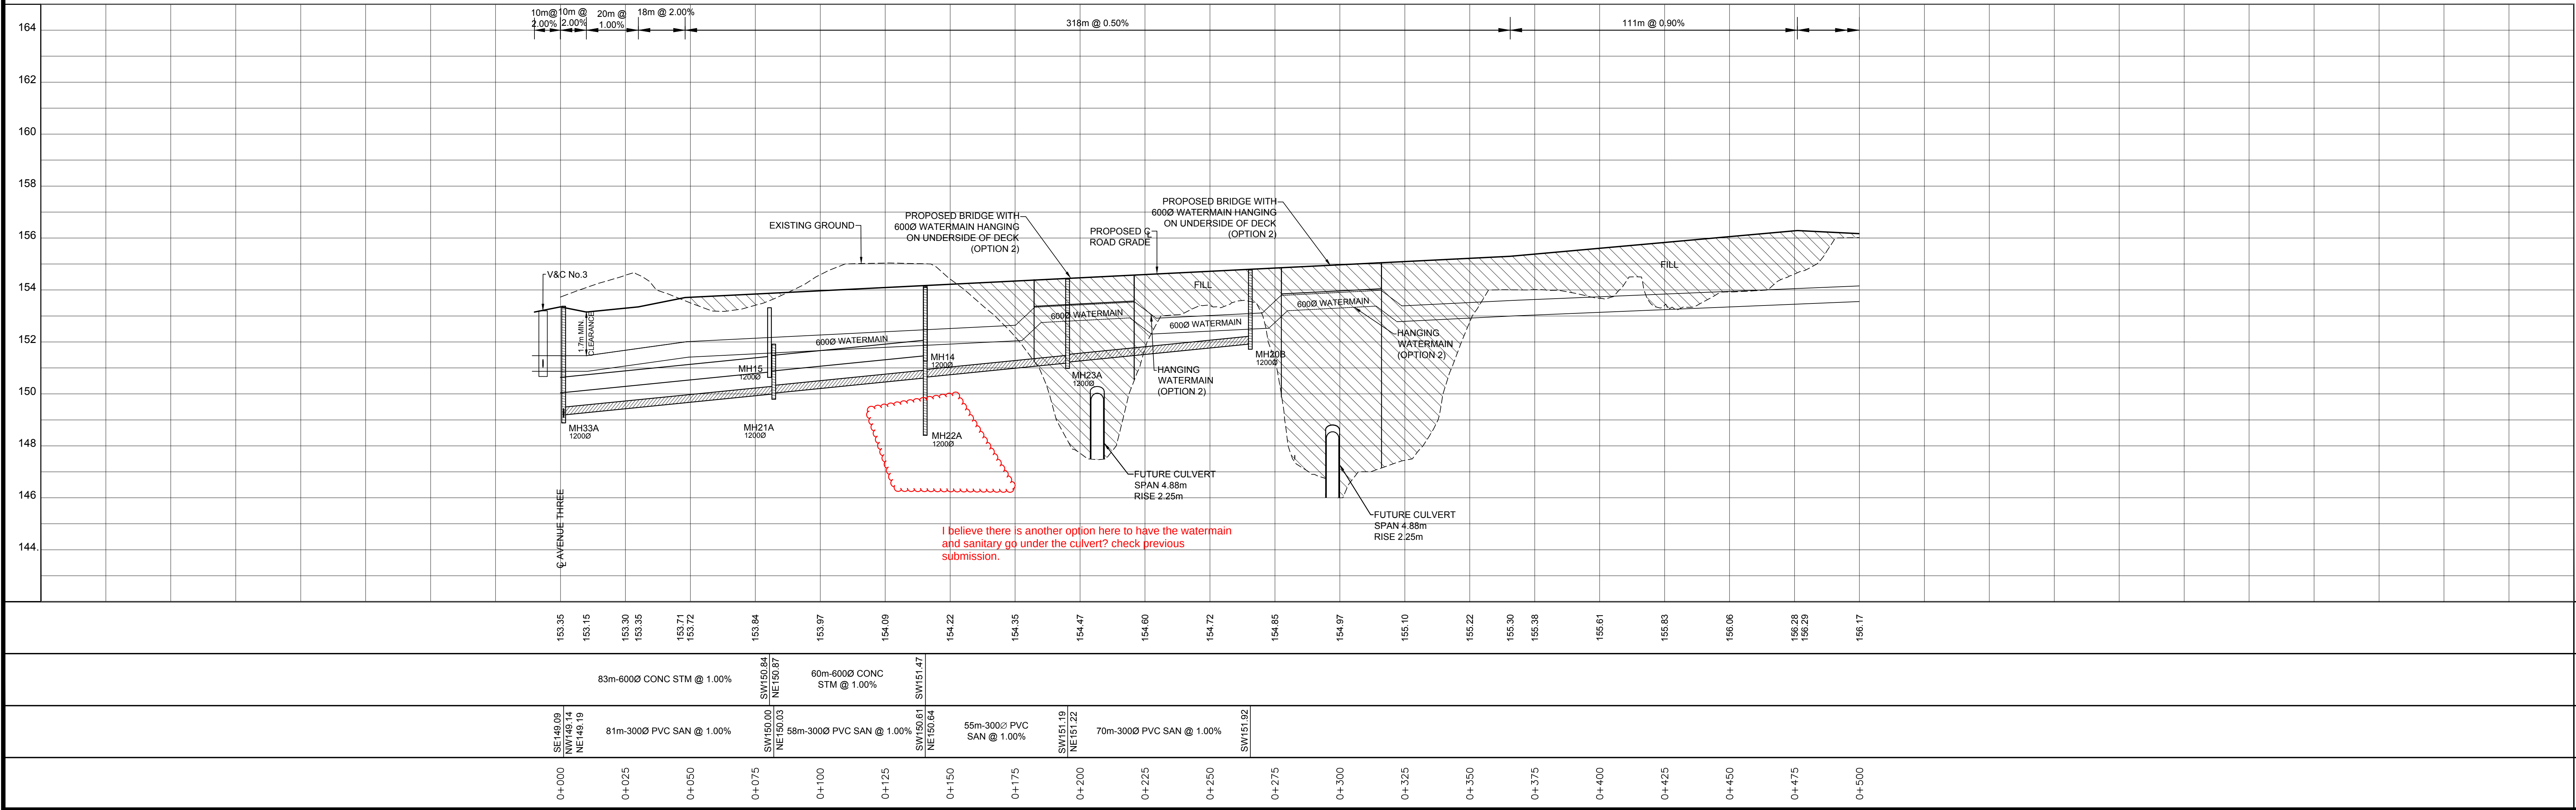

ALL DIMENSIONS AND ELEVATIONS ARE IN METRES UNLESS OTHERWISE NOTED. DRAWINGS ARE NOT DIGITALLY CORRECT. LAYOUT TO BE COMPLETED BY OFFSETS.			
BENCHMARKS MTO BENCHMARK BM 81.8108. ELEVATION 167.059 TABLET ON CULVERT, SOUTHWEST CORNER OF DUNDAS STREET AND TRAFALGAR ROAD (1978 DATUM).			
5	AUG 2018	CONCEPTUAL ONLY-SUBMITTED IN SUPPORT OF DRAFT PLAN APPLICATION	
4	JUN 2017	CONCEPTUAL ONLY-SUBMITTED IN SUPPORT OF DRAFT PLAN APPLICATION	
3	NOV 2014	CONCEPTUAL ONLY-SUBMITTED IN SUPPORT OF DRAFT PLAN APPLICATION	
2	NOV 2013	CONCEPTUAL ONLY-SUBMITTED IN SUPPORT OF DRAFT PLAN APPLICATION	
1	JUN 2013	CONCEPTUAL ONLY-SUBMITTED IN SUPPORT OF DRAFT PLAN APPLICATION	
No.	Date	By	
Design	S.W.	Ch'kd	A.W.
Drawn	CAD 14	Ch'kd	
Scale	1:1000 Horiz.	1:100 Vert.	References
CONSULTANT			
MUNICIPALITY			
Halton Regional Municipality of Halton			
TOWN OF OAKVILLE			
TITLE			
407 WEST EMPLOYMENT AREA CONCEPTUAL PLAN AND PROFILES AVENUE ONE STA 0+000 TO STA 0+500			
Municipal Drawing No		Regional Drawing No	
WSP File No 14-09222		Drawing No P2	

FILENAME: X:\04\10\14\09222\MUNIPROFILES\FSS_P17\041014_09222-P17_AVENUE ONE.dwg
PLOTDATE: Aug 29, 2018 - 1:28pm, chris.lee@halton.ca

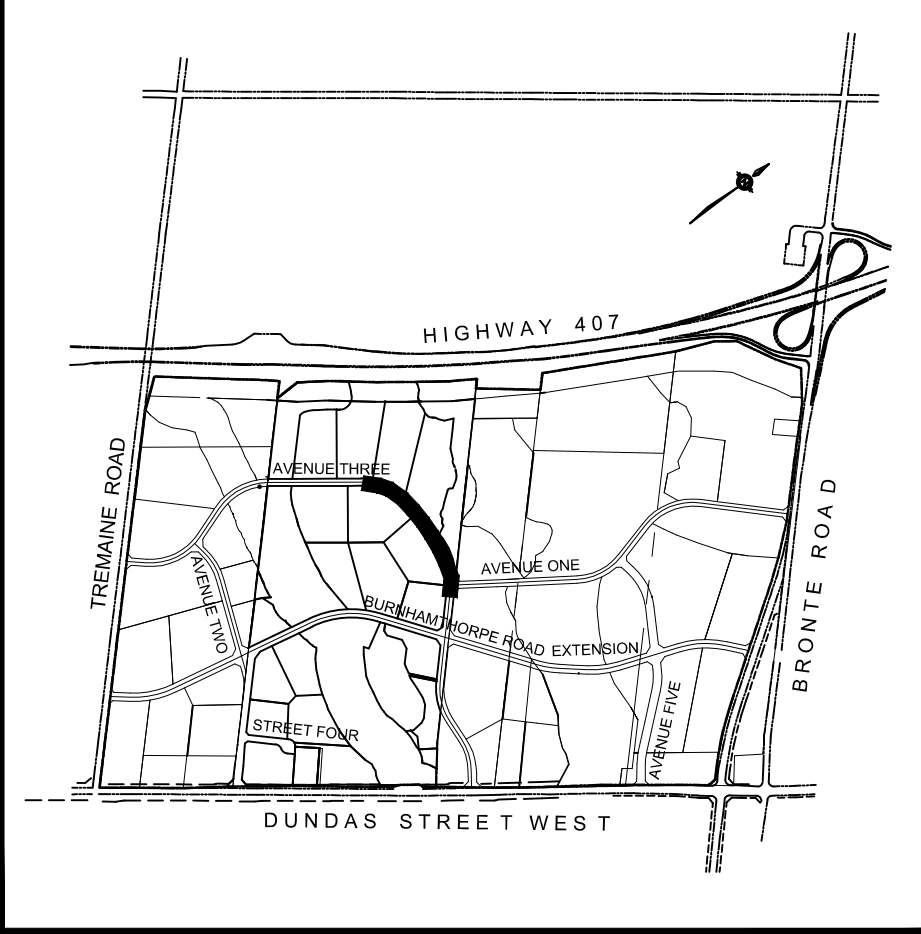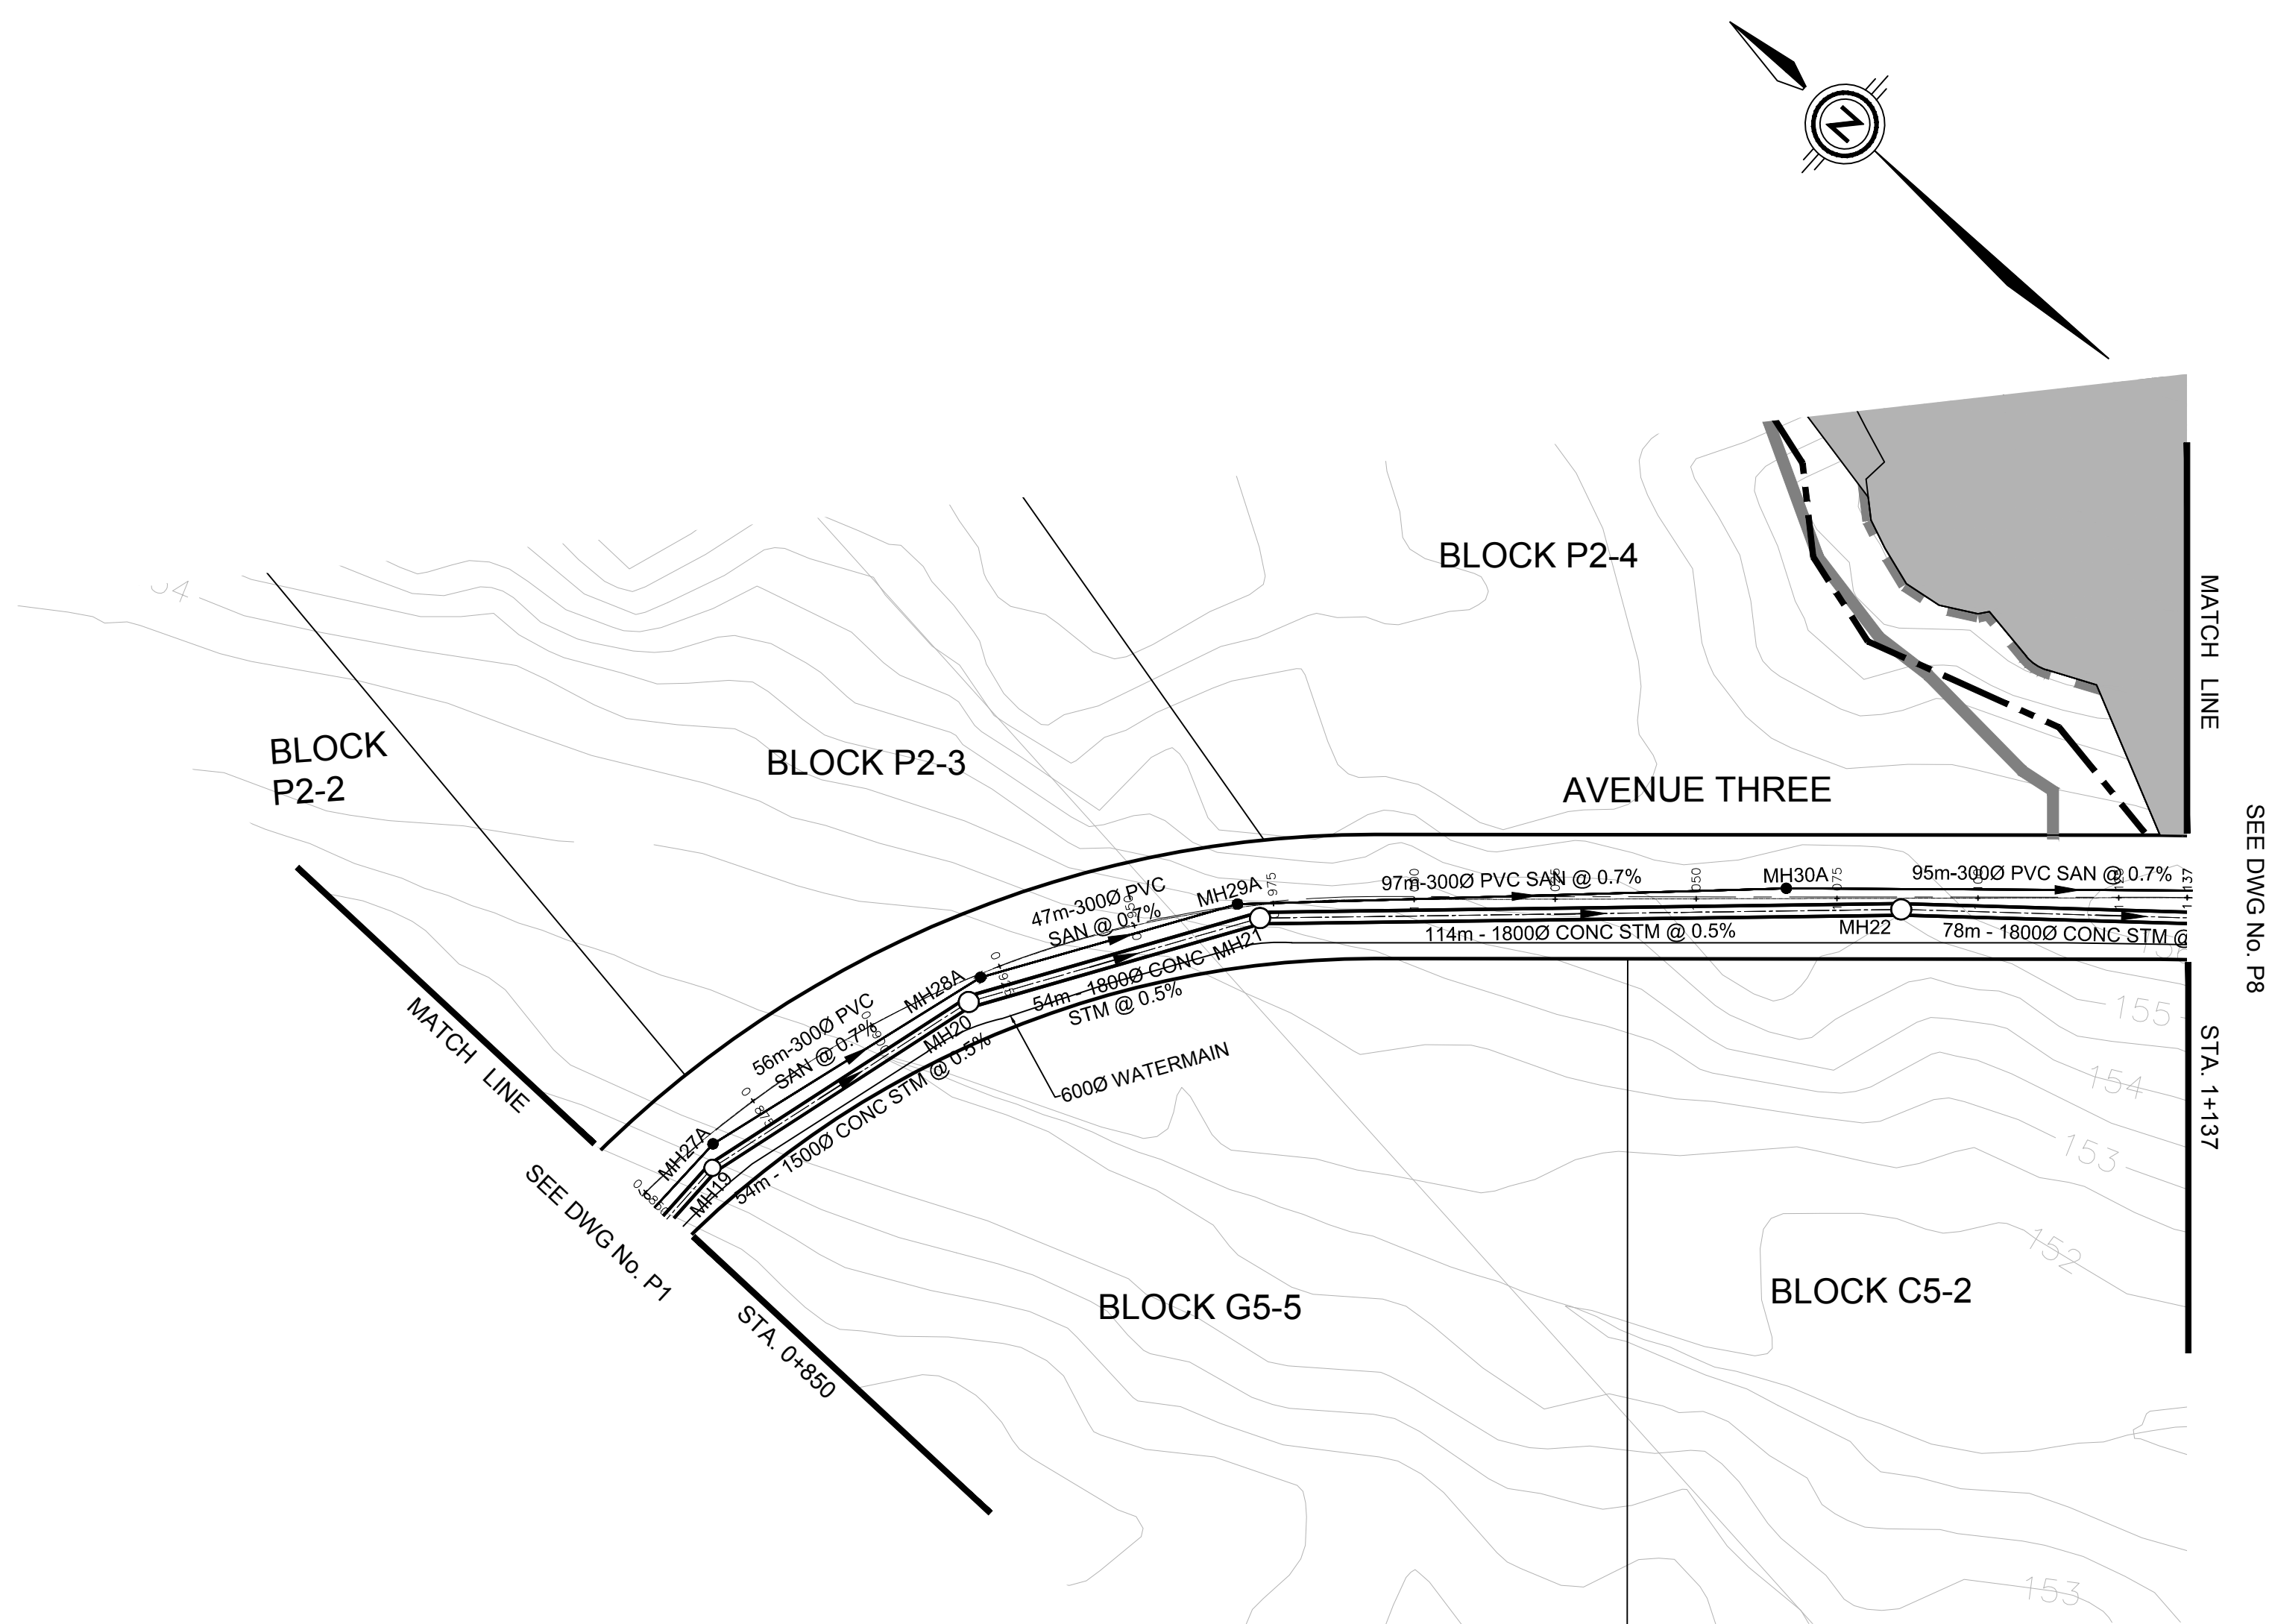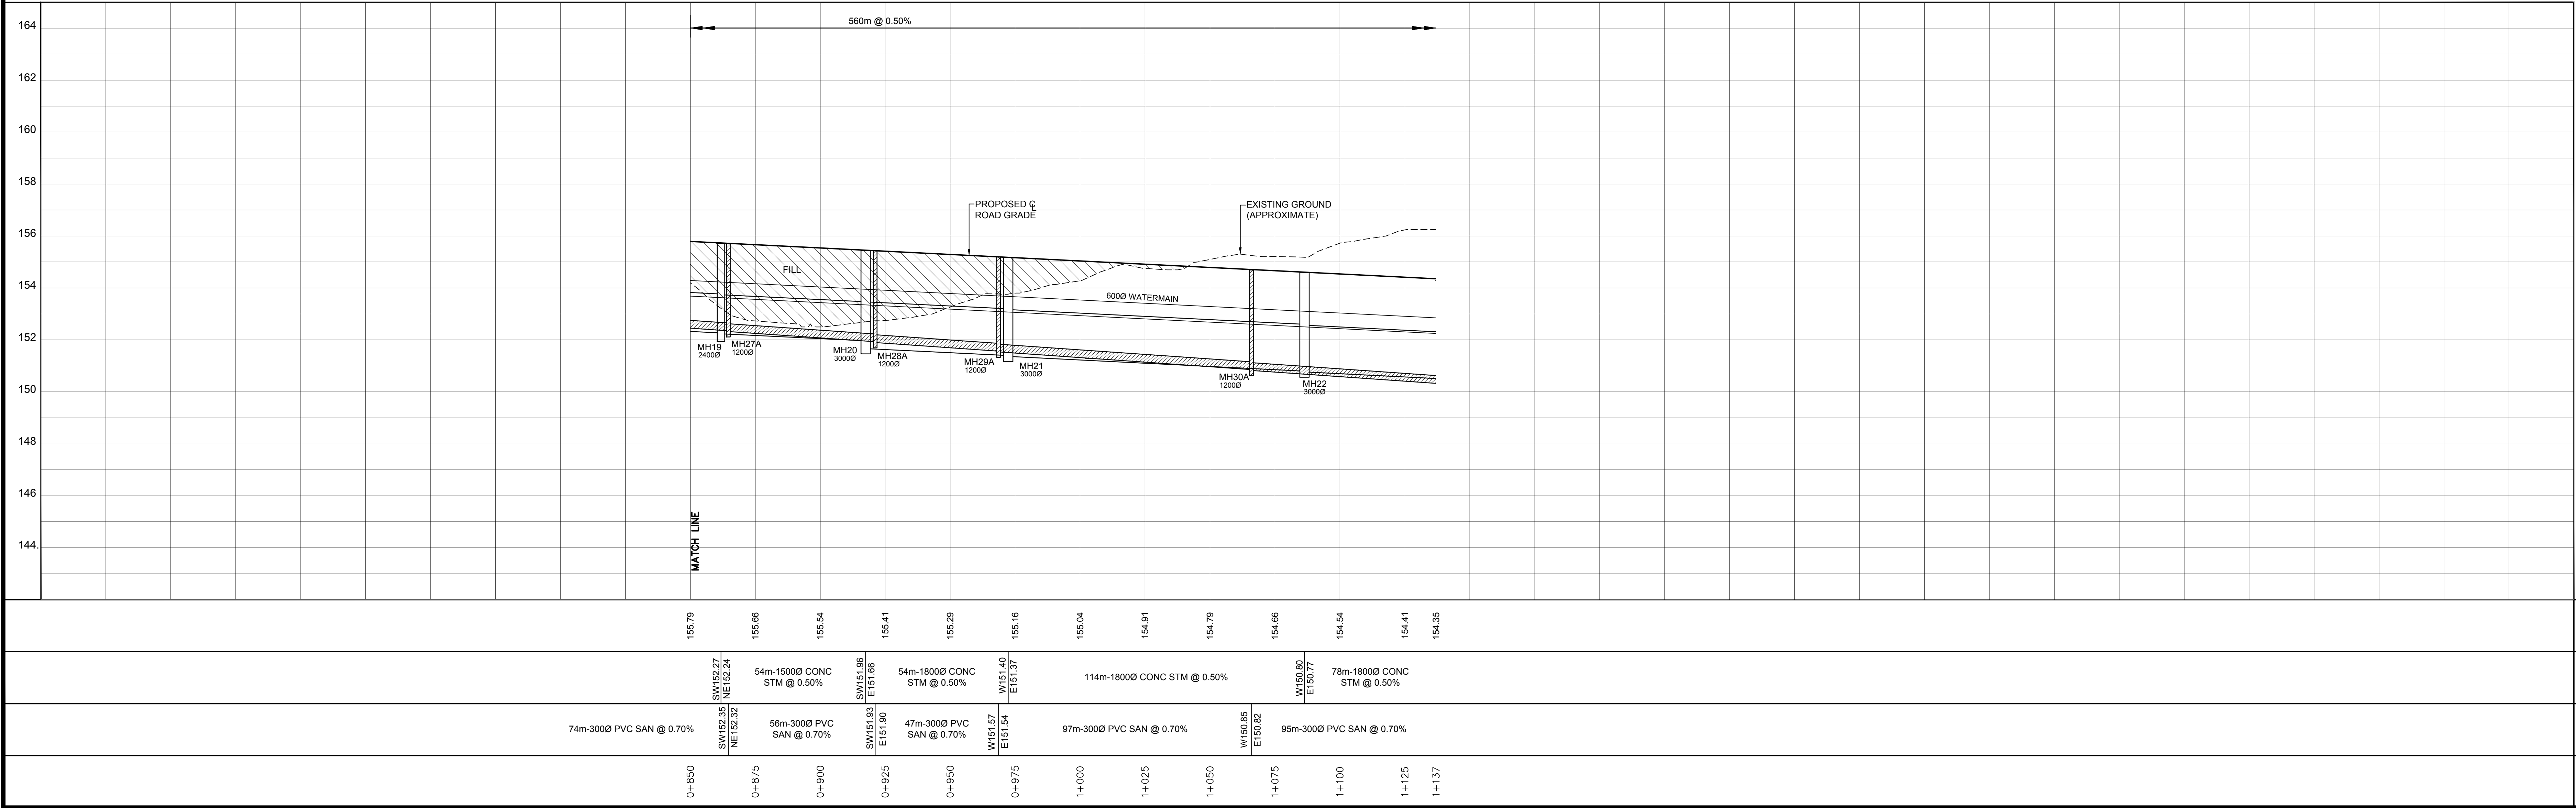

- LEGEND**
- 407 WEST PLAN AREA
 - - - PROPERTY LINE
 - - - PROPOSED INFILTRATION SWALE
 - - - SANITARY SEWER
 - SANITARY MANHOLE
 - STORM SEWER
 - STORM MANHOLE
 - WATERMAIN
 - 150.0 — EXISTING CONTOUR ELEVATION

ALL DIMENSIONS AND ELEVATIONS ARE IN METRES UNLESS OTHERWISE NOTED.
DRAWINGS ARE NOT DIGITALLY CORRECT. LAYOUT TO BE COMPLETED BY OFFSETS.

BENCHMARKS
MTO BENCHMARK BM 81.8108. ELEVATION 167.059
TABLET ON CULVERT, SOUTHWEST CORNER OF DUNDAS STREET AND TRAFALGAR ROAD (1978 DATUM).

No.	Date	By
5	AUG 2018	
4	JUN 2017	
3	NOV 2014	
2	NOV 2013	
1	JUN 2013	

Design	S.W.	Ch'kd	A.W.	Date
Drawn	CAD 14	Ch'kd		DECEMBER 2012

Scale
1:1000 Horiz.
1:100 Vert.

References

CONSULTANT

wsp




MUNICIPALITY
Halton Regional Municipality of Halton

TOWN OF OAKVILLE

TITLE
407 WEST EMPLOYMENT AREA
CONCEPTUAL
PLAN AND PROFILES
AVENUE ONE
STA 0+850 TO STA 1+137

Municipal Drawing No	Regional Drawing No
WSP File No 14-09222	Drawing No P17


FILENAME: X:\04\10\14\09222\MUN\pfiles\ER-FSS_P01\pfiles\ER-FSS-09222-P4-P0_BURNHAMTHORPE.dwg
PLOTDATE: Aug 29, 2018 - 1:56pm, chris.leach

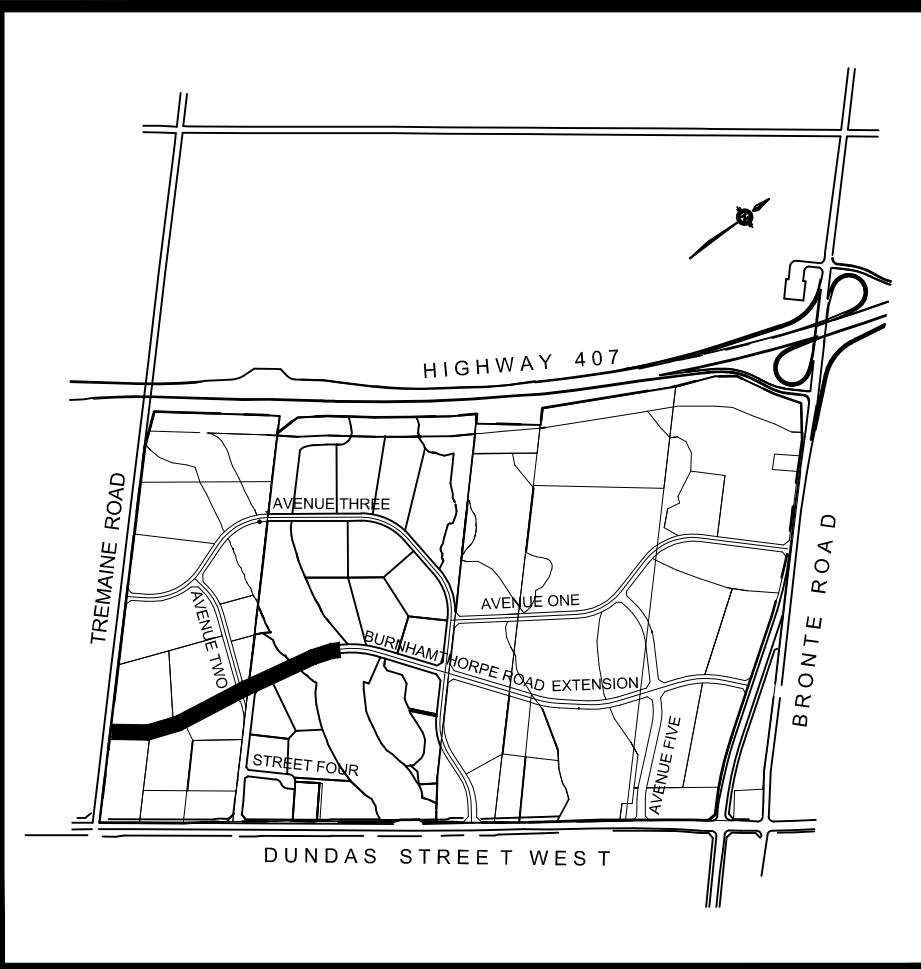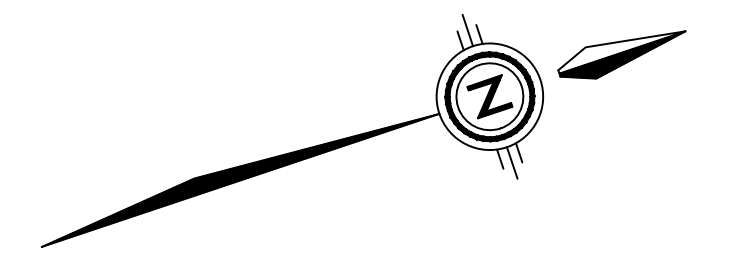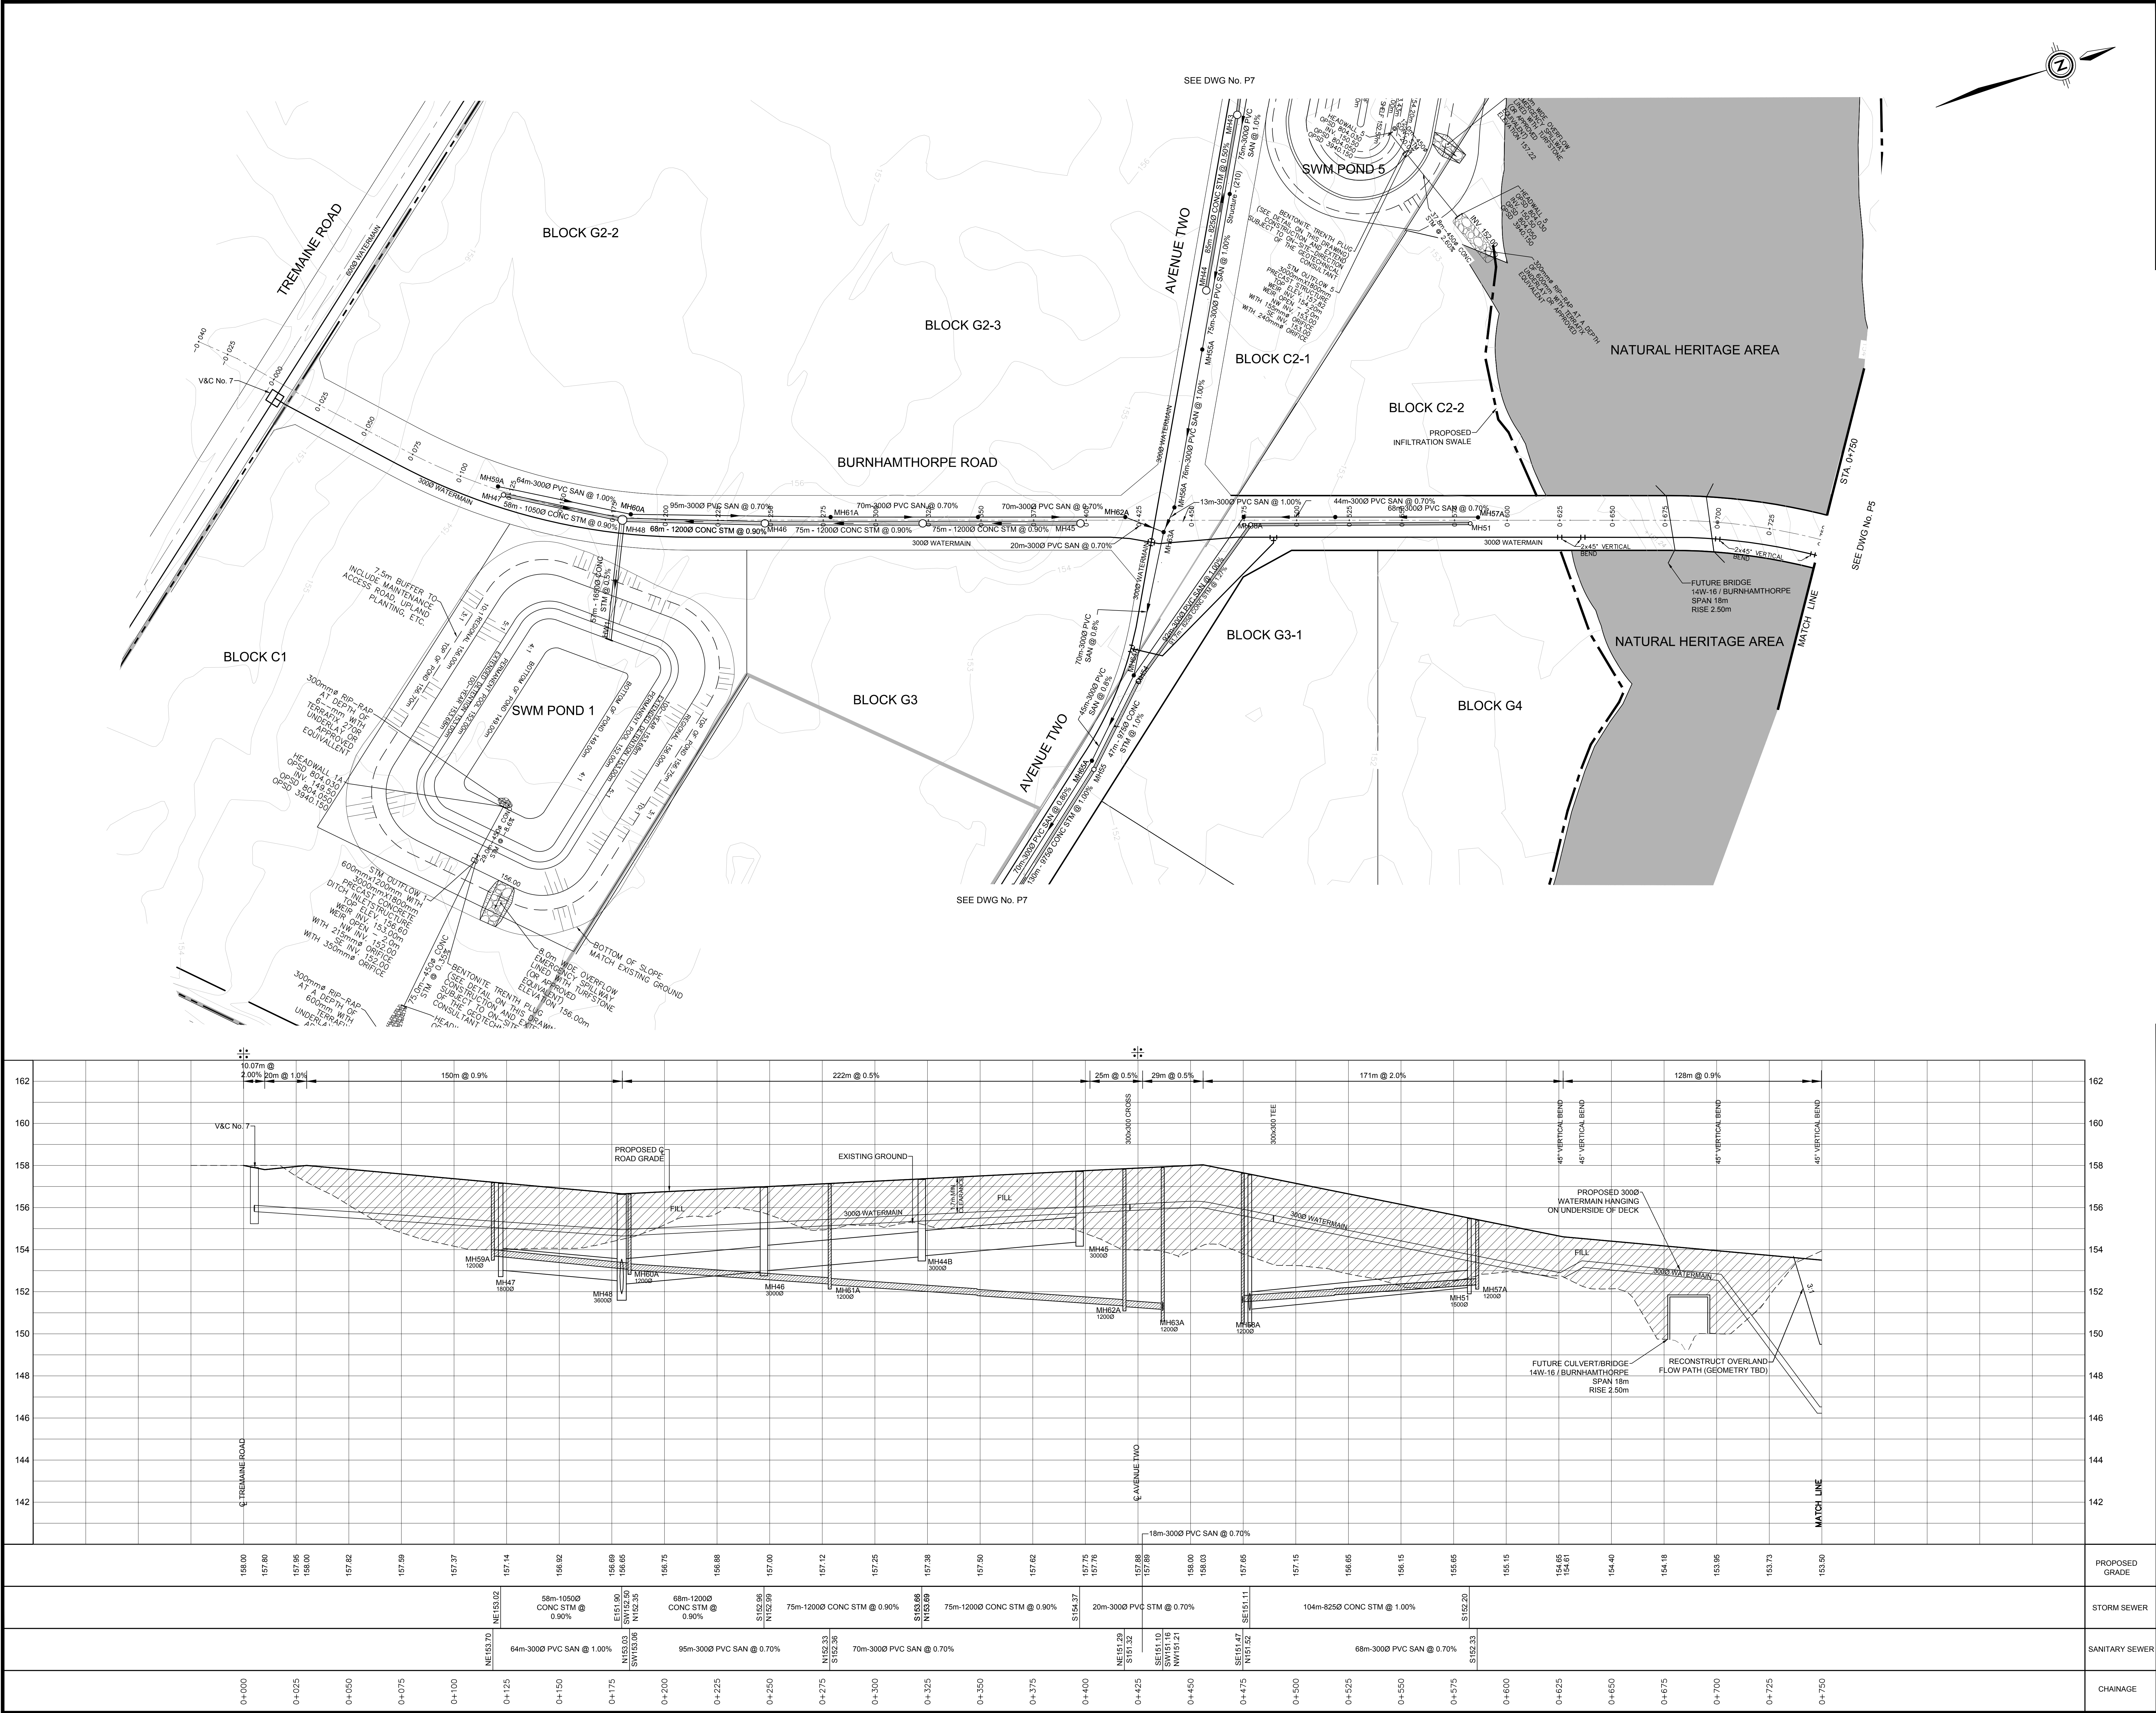

- LEGEND**
- 407 WEST PLAN AREA
 - PROPERTY LINE
 - PROPOSED INFILTRATION SWALE
 - SANITARY SEWER
 - SANITARY MANHOLE
 - STORM SEWER
 - STORM MANHOLE
 - WATERMAIN
 - EXISTING CONTOUR ELEVATION

ALL DIMENSIONS AND ELEVATIONS ARE IN METRES UNLESS OTHERWISE NOTED. DRAWINGS ARE NOT DIGITALLY CORRECT. LAYOUT TO BE COMPLETED BY OFFSETS.	
BENCHMARKS WFO BENCHMARK BM 81.8108. ELEVATION 167.059 TABLET ON CULVERT, SOUTHWEST CORNER OF DUNDAS STREET AND TRAFALGAR ROAD (1978 DATUM).	
5	AUG 2018
4	JUN 2017
3	NOV 2014
2	NOV 2013
1	JUN 2013
No.	Date
Design	S.W.
Drawn	CAD 14
Scale	1:1000 Horiz.
1:100 Vert.	
References	
CONSULTANT	
MUNICIPALITY Halton Region Regional Municipality of Halton	
TOWN OF OAKVILLE	
TITLE 407 WEST EMPLOYMENT AREA CONCEPTUAL PLAN AND PROFILES BURNHAMTHORPE ROAD STA 0+000 TO STA 0+750	
Municipal Drawing No	
Regional Drawing No	
WSP File No 14-09222	
Drawing No P4	

FILENAME: X:\01\414\09222\MUNIPAL\ER-FSS_P01\ER-FSS-09222-P4-P5_BURNHAMTHORPE.dwg
PLOTDATE: Aug 21 2018 3:19pm KADER

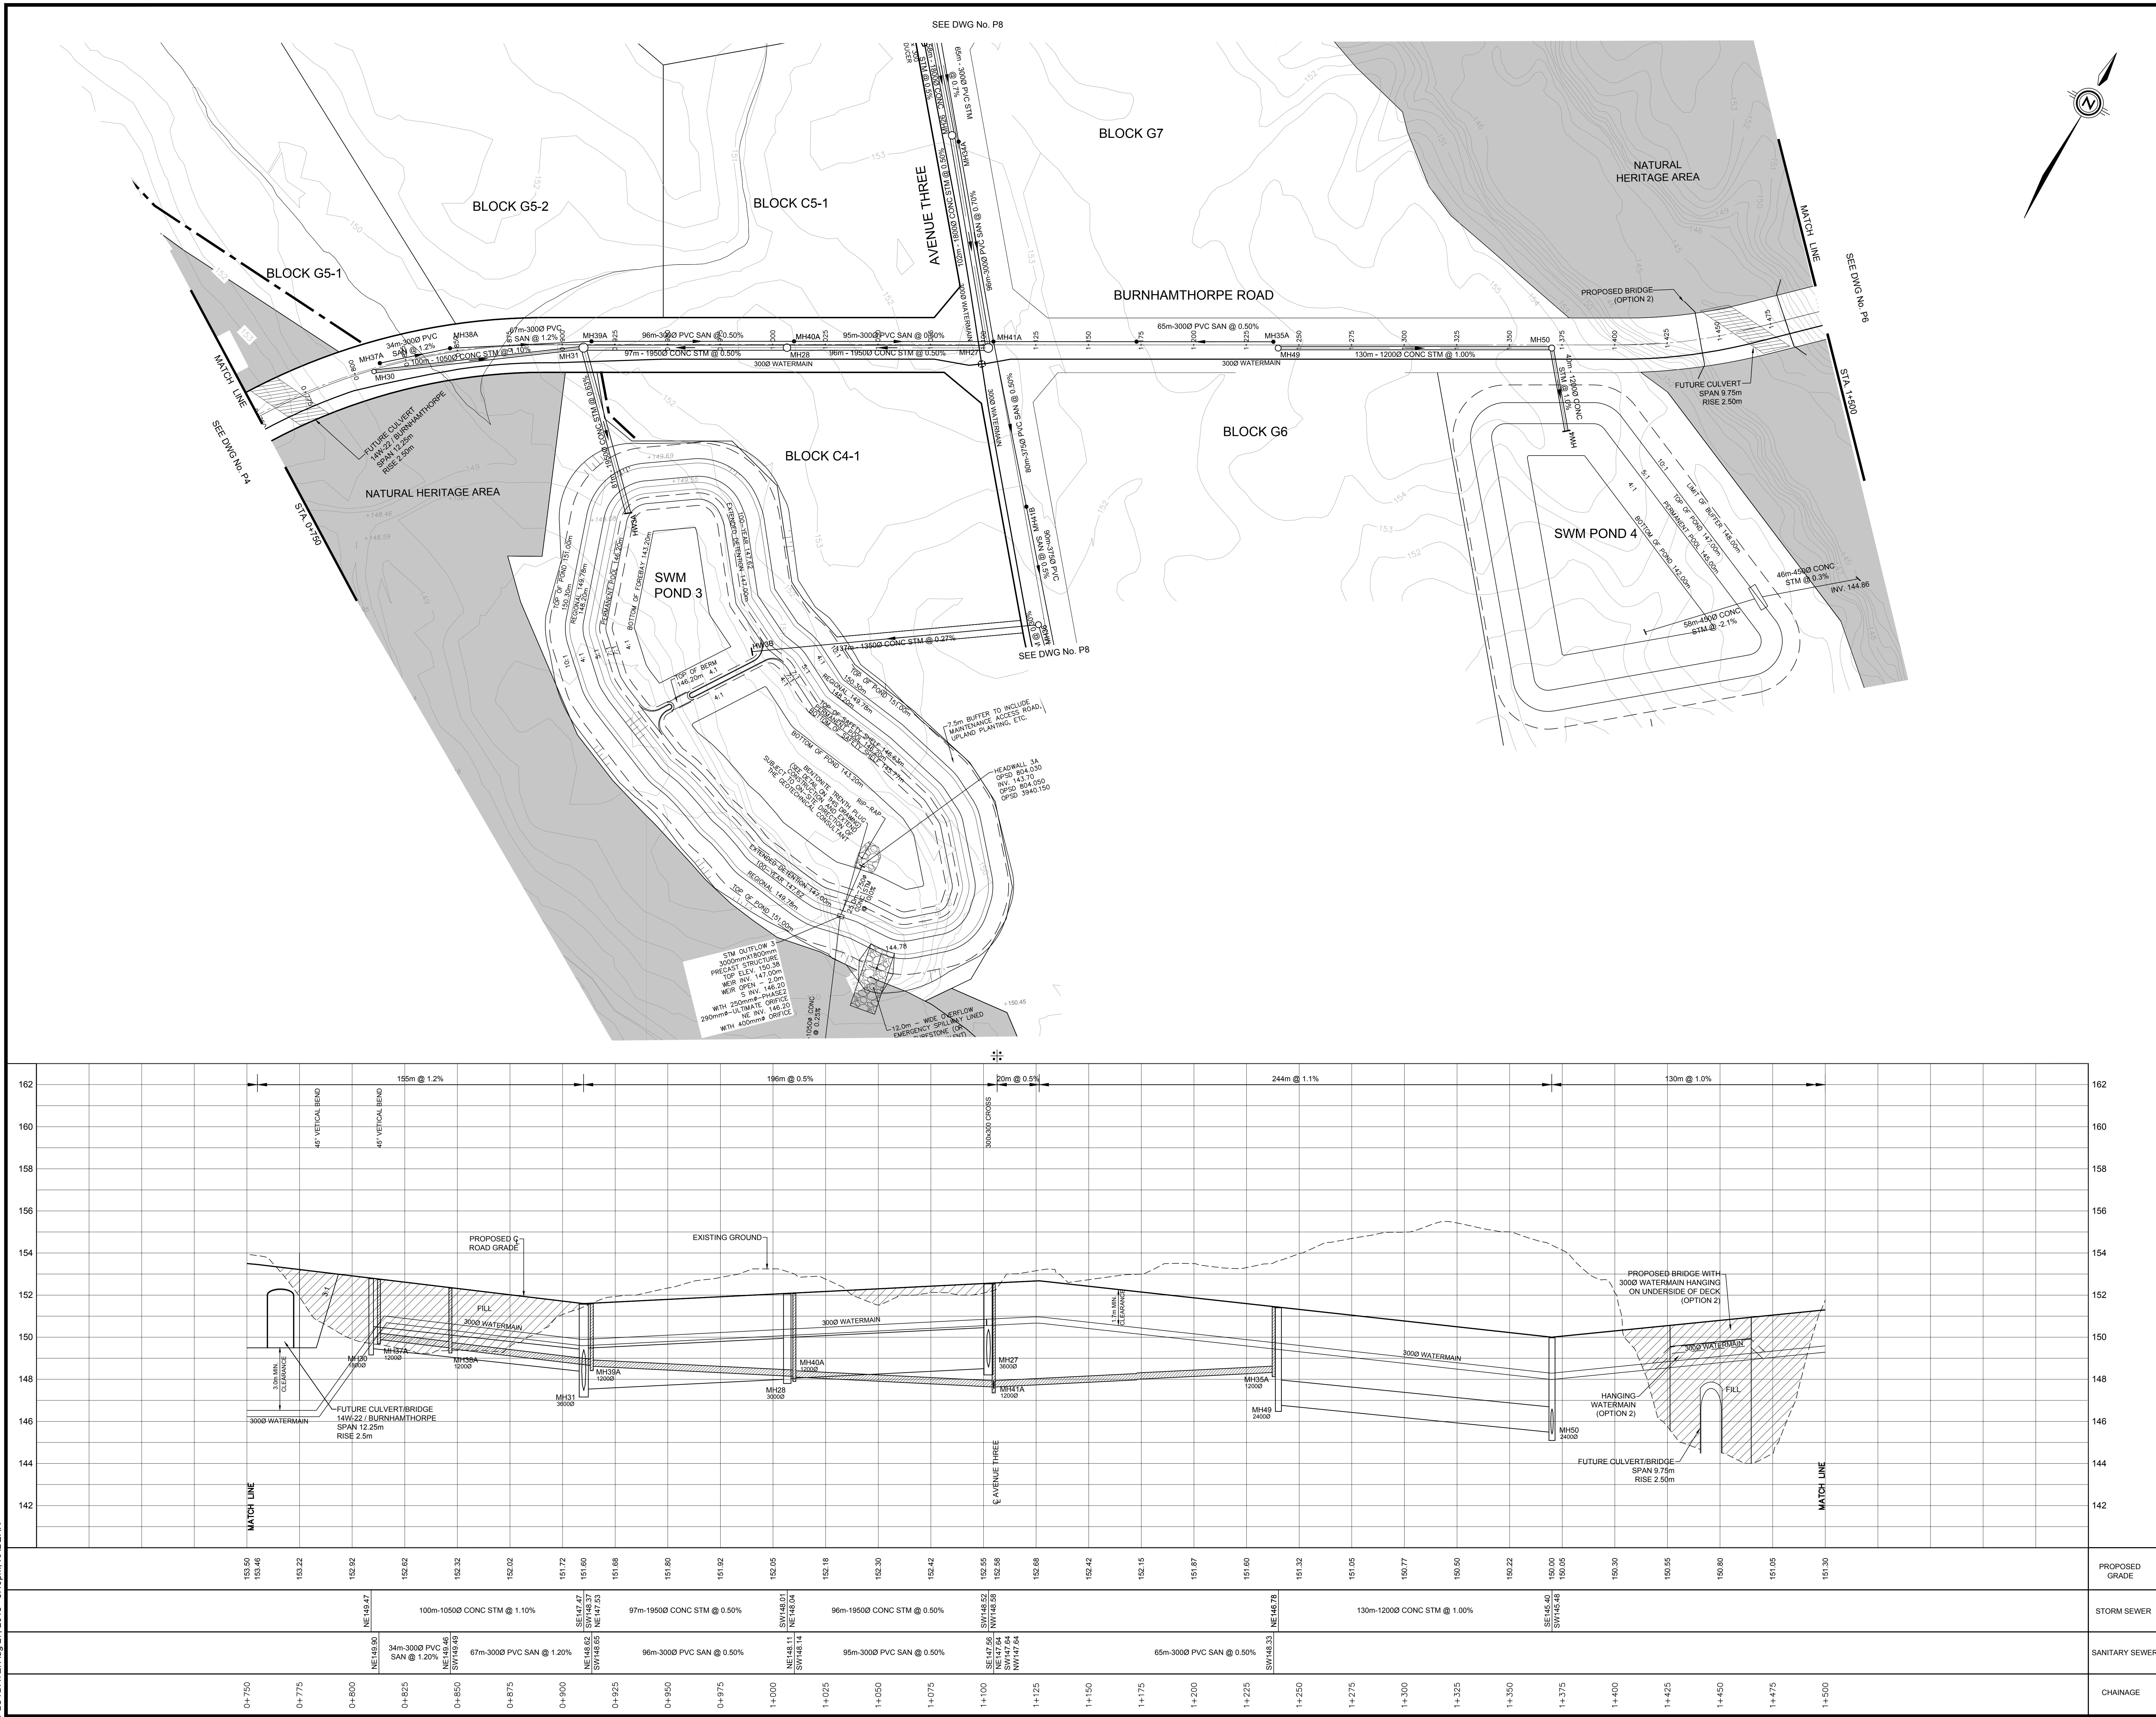

KEY PLAN

NTS

LEGEND

- 407 WEST PLAN AREA
- - - PROPERTY LINE
- - - PROPOSED INFILTRATION SWALE
- - - SANITARY SEWER
- SANITARY MANHOLE
- STORM SEWER
- STORM MANHOLE
- WATERMAIN
- 150.0— EXISTING CONTOUR ELEVATION

ALL DIMENSIONS AND ELEVATIONS ARE IN METRES UNLESS OTHERWISE NOTED.
DRAWINGS ARE NOT DIGITALLY CORRECT. LAYOUT TO BE COMPLETED BY OFFSETS.

BENCHMARKS
MTO BENCHMARK BM 81.8108. ELEVATION 167.059
TABLET ON CULVERT, SOUTHWEST CORNER OF DUNDAS STREET AND TRAFALGAR ROAD (1978 DATUM).

No.	Date	By
5	AUG 2018	
4	JUN 2017	
3	NOV 2014	
2	NOV 2013	
1	JUN 2013	

Design	S.W.	Ch'kd	A.W.	Date
Drawn	CAD 14	Ch'kd		DECEMBER 2012

Scale
1:1000 Horiz. 1:100 Vert.

CONSULTANT

wsp


MUNICIPALITY
Halton Regional Municipality of Halton

TOWN OF OAKVILLE

TITLE	
407 WEST EMPLOYMENT AREA CONCEPTUAL PLAN AND PROFILES BURNHAMTHORPE ROAD STA 0+750 TO STA 1+500	

Municipal Drawing No	Regional Drawing No
WSP File No 14-09222	Drawing No P5

FILENAME: X:\04\014\09222\MUNIPAL\ER-FSS_P\01\ER-FSS-09222-P4-P6_BURNHAMTHORPE.dwg
PLOTDATE: Aug 21, 2018 3:21pm KADERG

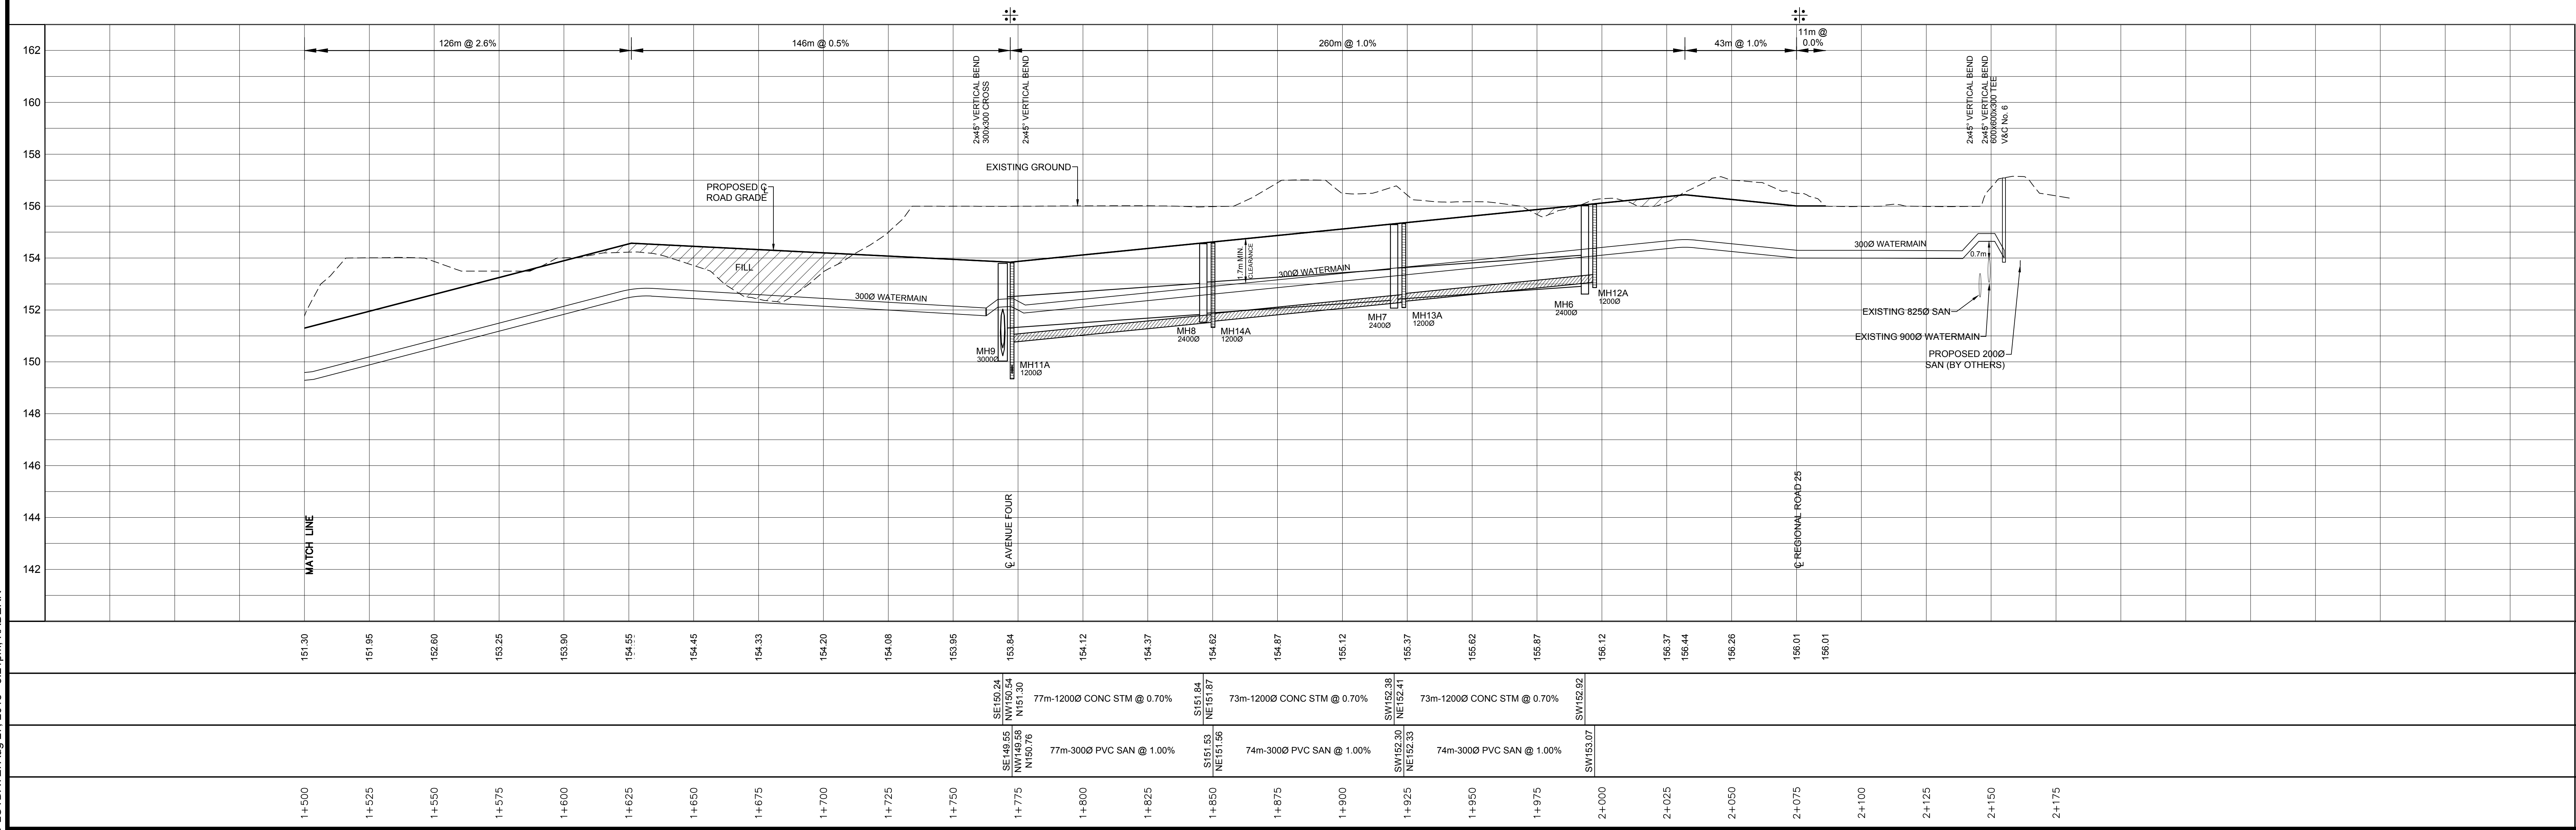

ALL DIMENSIONS AND ELEVATIONS ARE IN METRES UNLESS OTHERWISE NOTED.
DRAWINGS ARE NOT DIGITALLY CORRECT. LAYOUT TO BE COMPLETED BY OFFSETS.

BENCHMARKS
MTO BENCHMARK BM 81.8108. ELEVATION 167.059
TABLET ON CULVERT, SOUTHWEST CORNER OF DUNDAS STREET AND TRAFALGAR ROAD (1978 DATUM).

No.	Date	By
5	AUG 2018	
4	JUN 2017	
3	NOV 2014	
2	NOV 2013	
1	JUN 2013	

Design	S.W.	Ch'kd	A.W.	Date
Drawn	CAD 14	Ch'kd		DECEMBER 2012

Scale
1:1000 Horiz.
1:100 Vert.

References

CONSULTANT


wsp

MUNICIPALITY
Halton Regional Municipality of Halton

TOWN OF OAKVILLE



TITLE
407 WEST EMPLOYMENT AREA
CONCEPTUAL
PLAN AND PROFILES
BURNHAMTHORPE ROAD
STA 1+500 TO STA 2+175

Municipal Drawing No	Regional Drawing No
WSP File No 14-09222	Drawing No P6

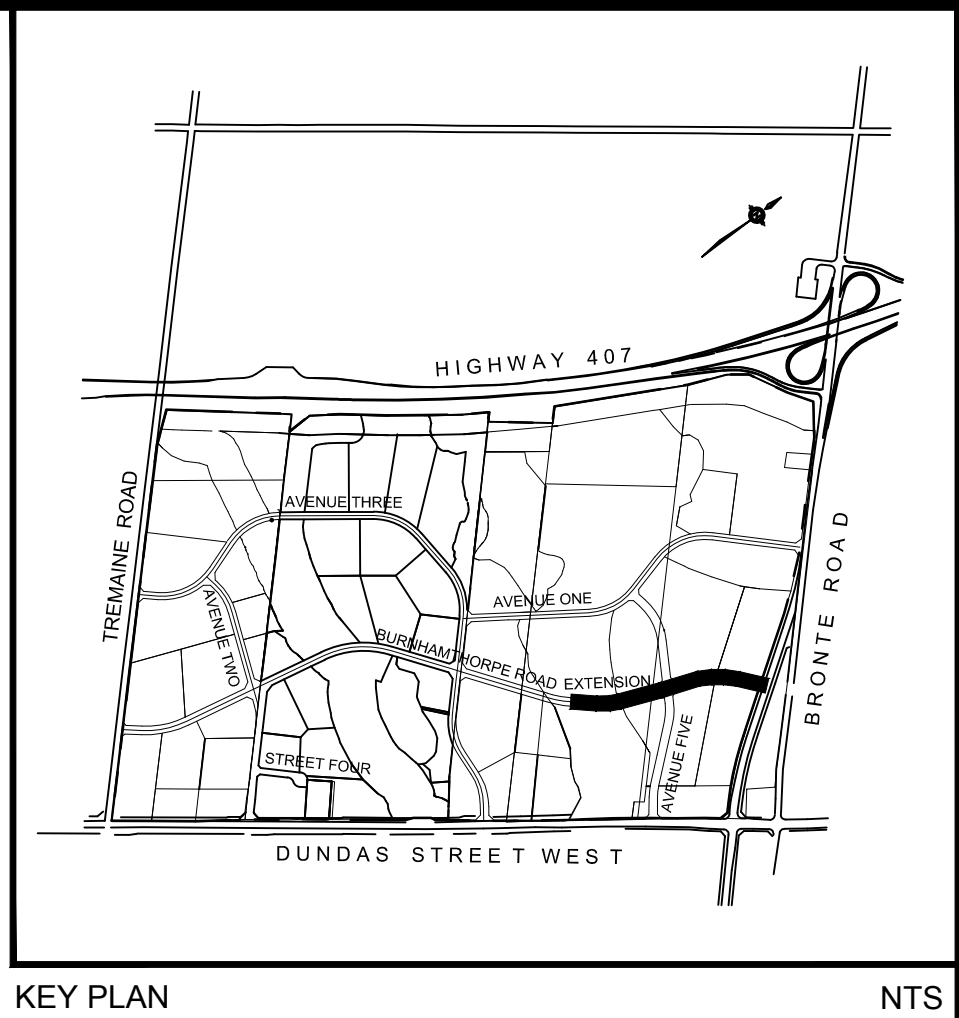


- LEGEND
- 407 WEST PLAN AREA
 - - - PROPERTY LINE
 - - - PROPOSED INFILTRATION SWALE
 - - - SANITARY SEWER
 - SANITARY MANHOLE
 - STORM SEWER
 - STORM MANHOLE
 - WATERMAIN
 - - - 150.0 - - - EXISTING CONTOUR ELEVATION

FILENAME: X:\014\014-09222\014-09222\014-09222-07-AVENUE TWO.dwg
PLOTDATE: Aug 28, 2018 - 10:48am, chris.koeth

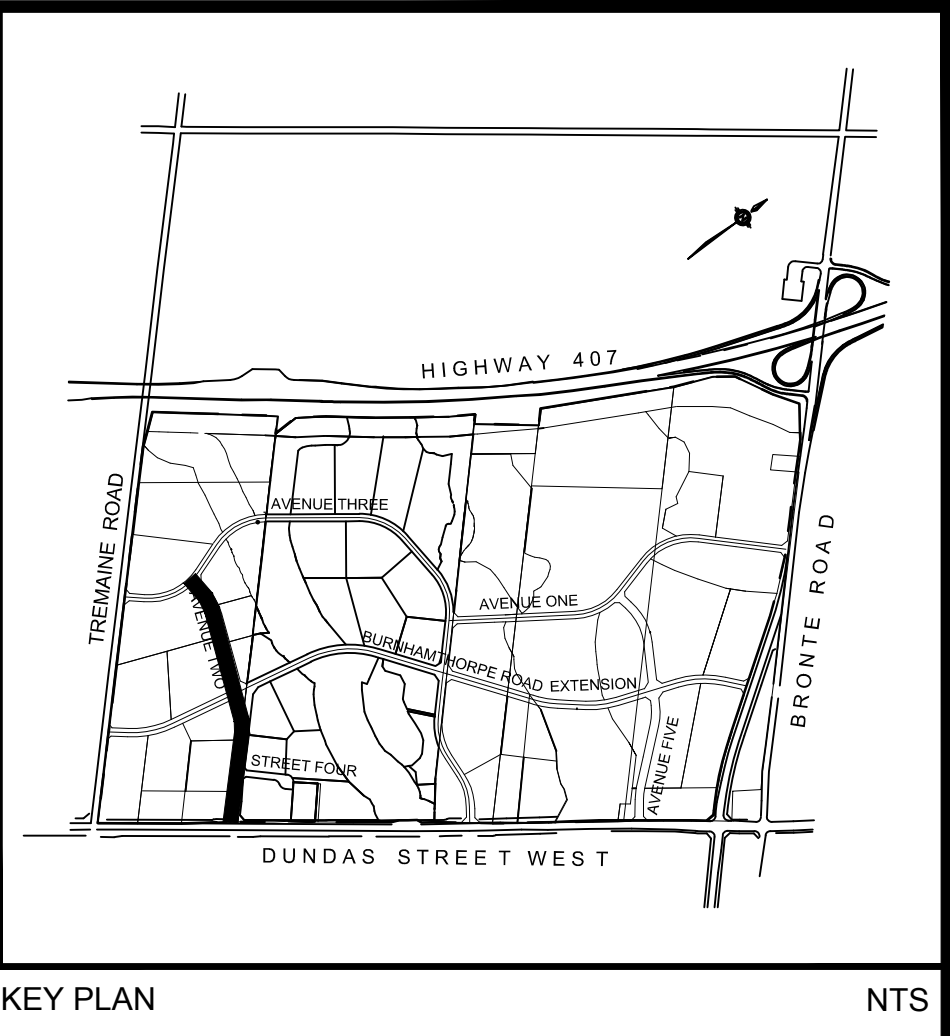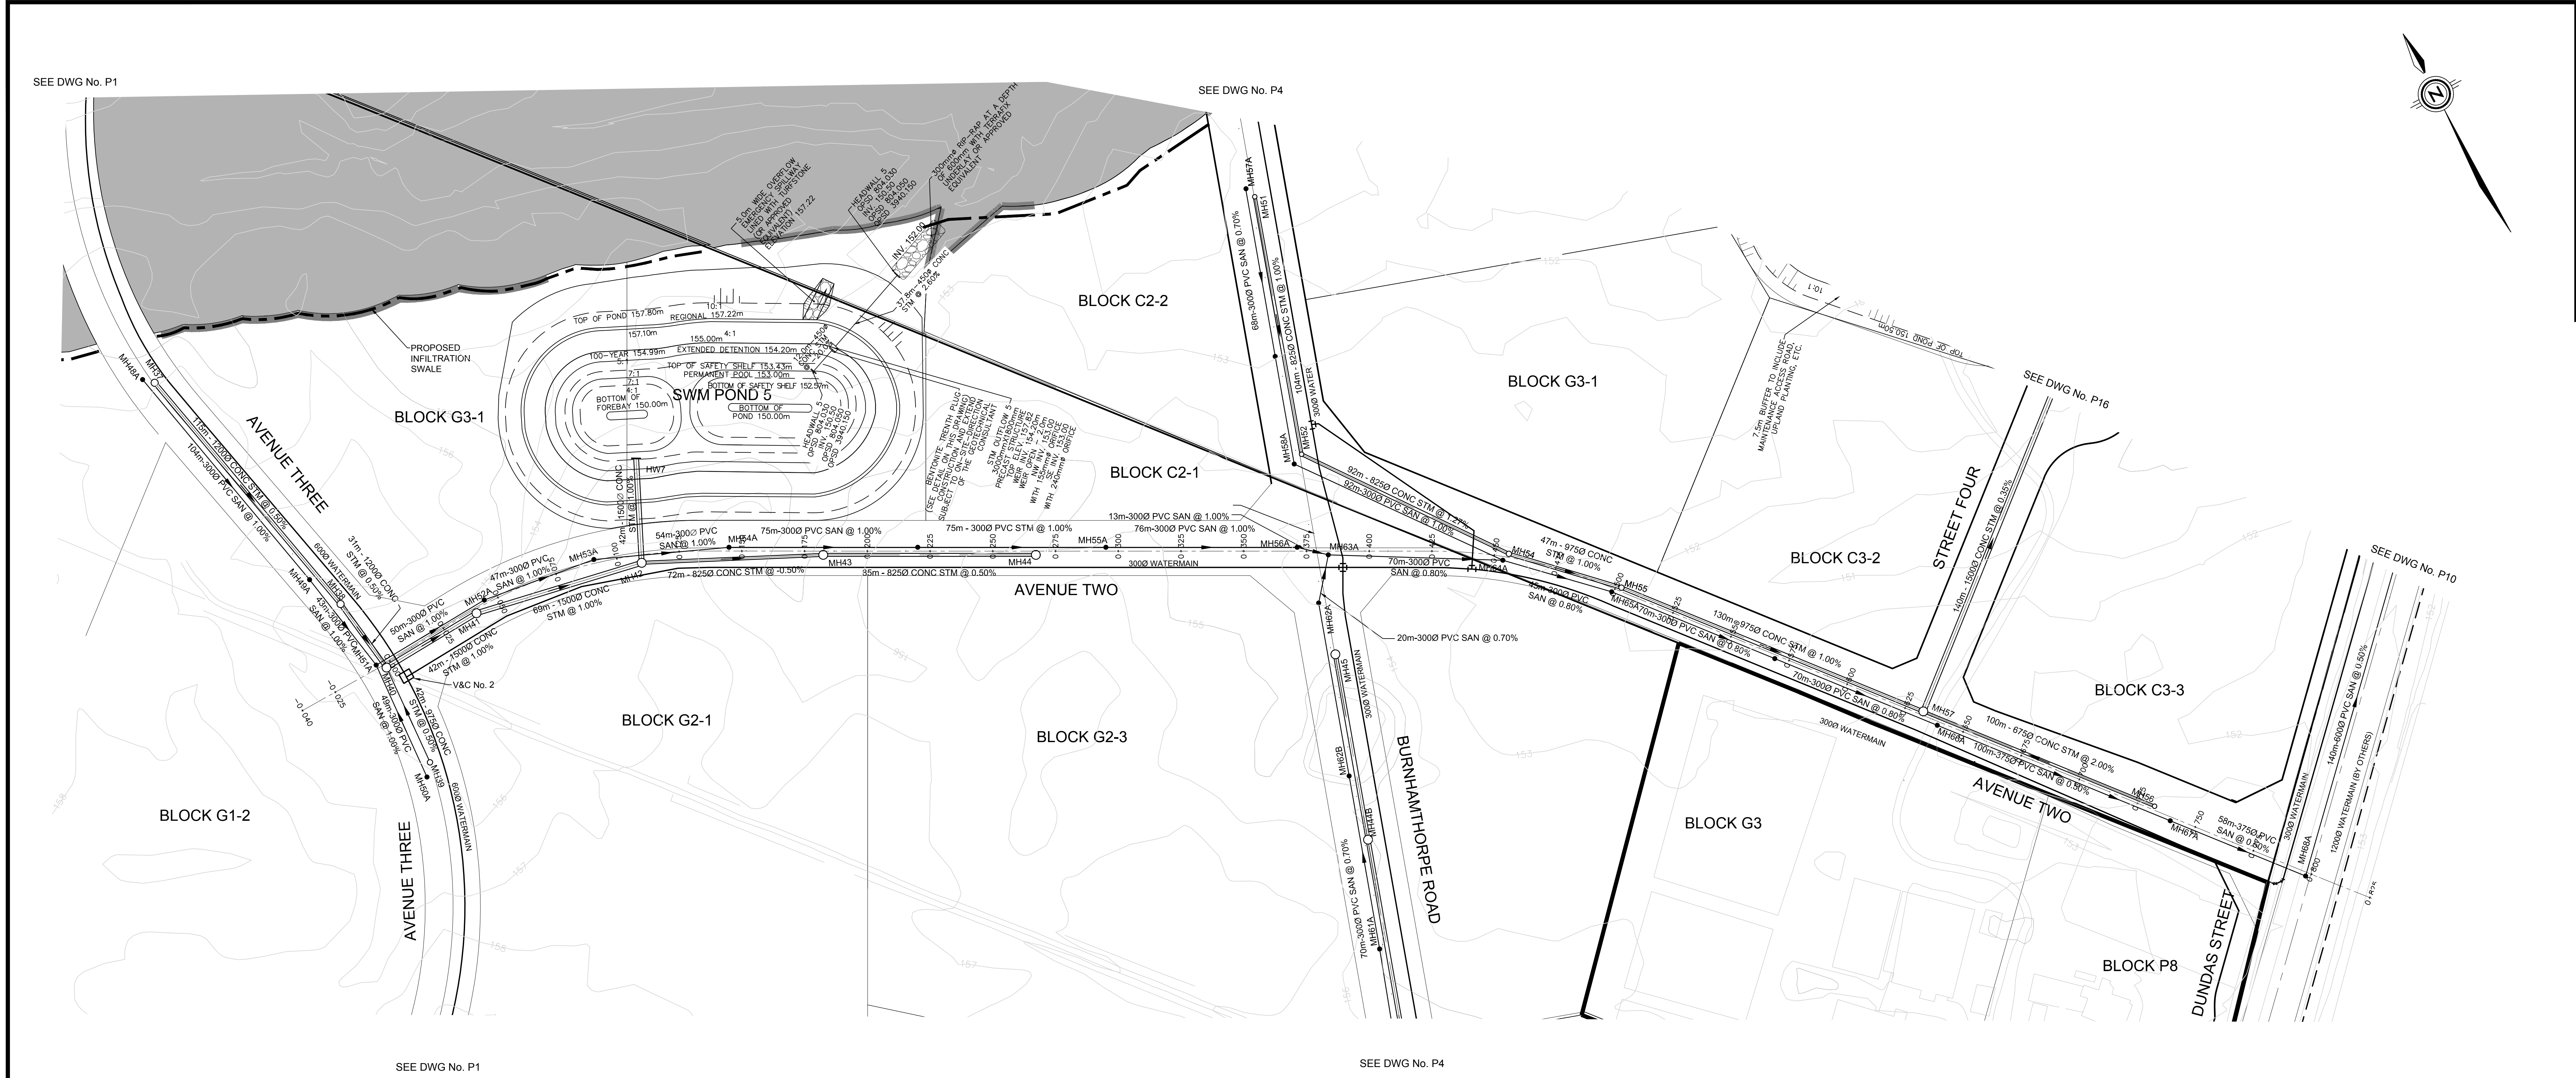

- LEGEND**
- 407 WEST PLAN AREA
 - PROPERTY LINE
 - PROPOSED INFILTRATION SWALE
 - SANITARY SEWER
 - SANITARY MANHOLE
 - STORM SEWER
 - STORM MANHOLE
 - WATERMAIN
 - EXISTING CONTOUR ELEVATION

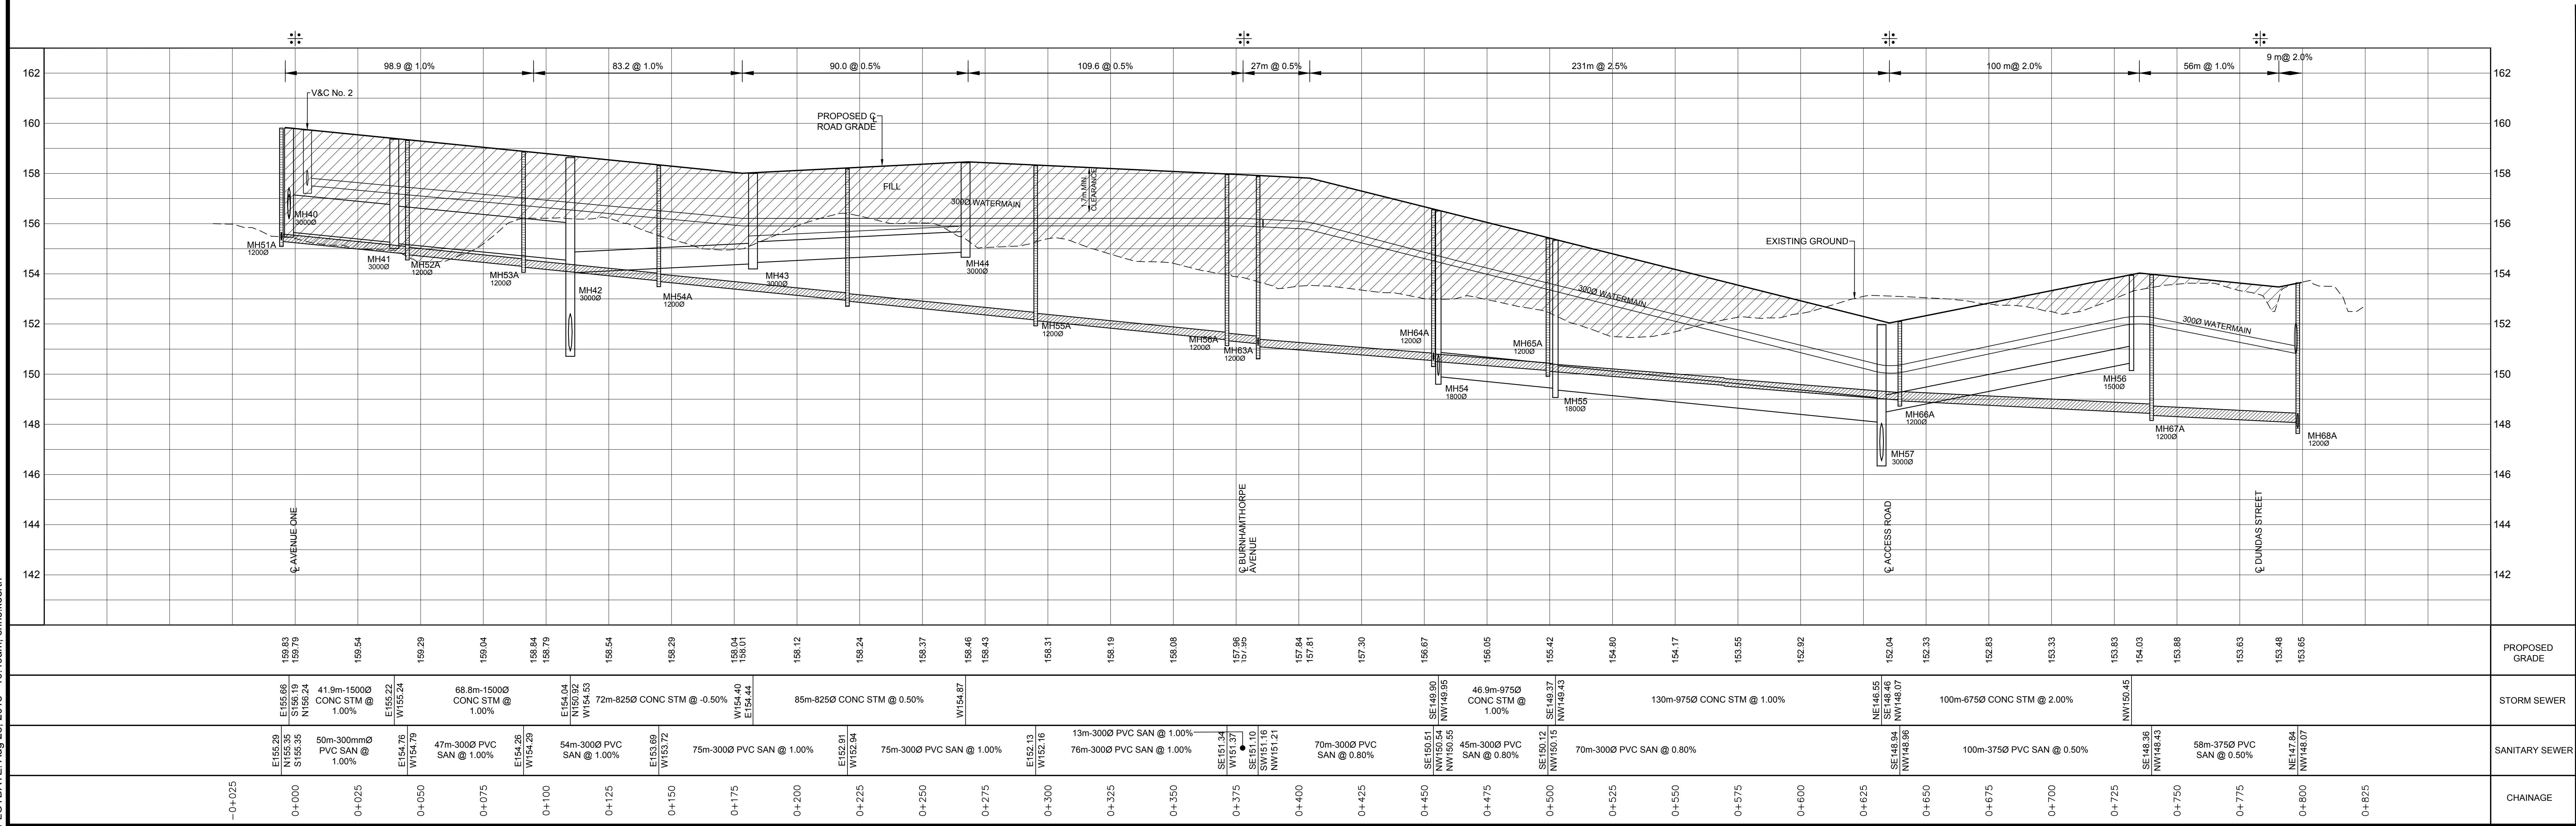

ALL DIMENSIONS AND ELEVATIONS ARE IN METRES UNLESS OTHERWISE NOTED.
DRAWINGS ARE NOT DIGITALLY CORRECT. LAYOUT TO BE COMPLETED BY OFFSETS.
BENCHMARKS: MTO BENCHMARK BM 81.8108. ELEVATION 167.059. TABLET ON CULVERT, SOUTHWEST CORNER OF DUNDAS STREET AND TRAFALGAR ROAD (1978 DATUM).

No.	Date	By
5	AUG 2018	
4	JUN 2017	
3	NOV 2014	
2	NOV 2013	
1	JUN 2013	

Design	S.W.	Ch'kd	A.W.	Date
Drawn	CAD 14	Ch'kd		DECEMBER 2012

Scale: 1:1000 Horiz. 1:100 Vert.

References

CONSULTANT: **wsp**



MUNICIPALITY: **Halton Region** Regional Municipality of Halton


TOWN OF OAKVILLE

TITLE
407 WEST EMPLOYMENT AREA
CONCEPTUAL
PLAN AND PROFILES
AVENUE TWO
STA 0+000 TO STA 0+825



Municipal Drawing No	Regional Drawing No
WSP File No 14-09222	Drawing No P7

FILENAME: X:\04\10\14\09222\MUNIPOLICEIR-FSS-09222-PR-AVENUE THREE.dwg
PLOTDATE: Aug 29, 2018: 12:24pm chris.koehn

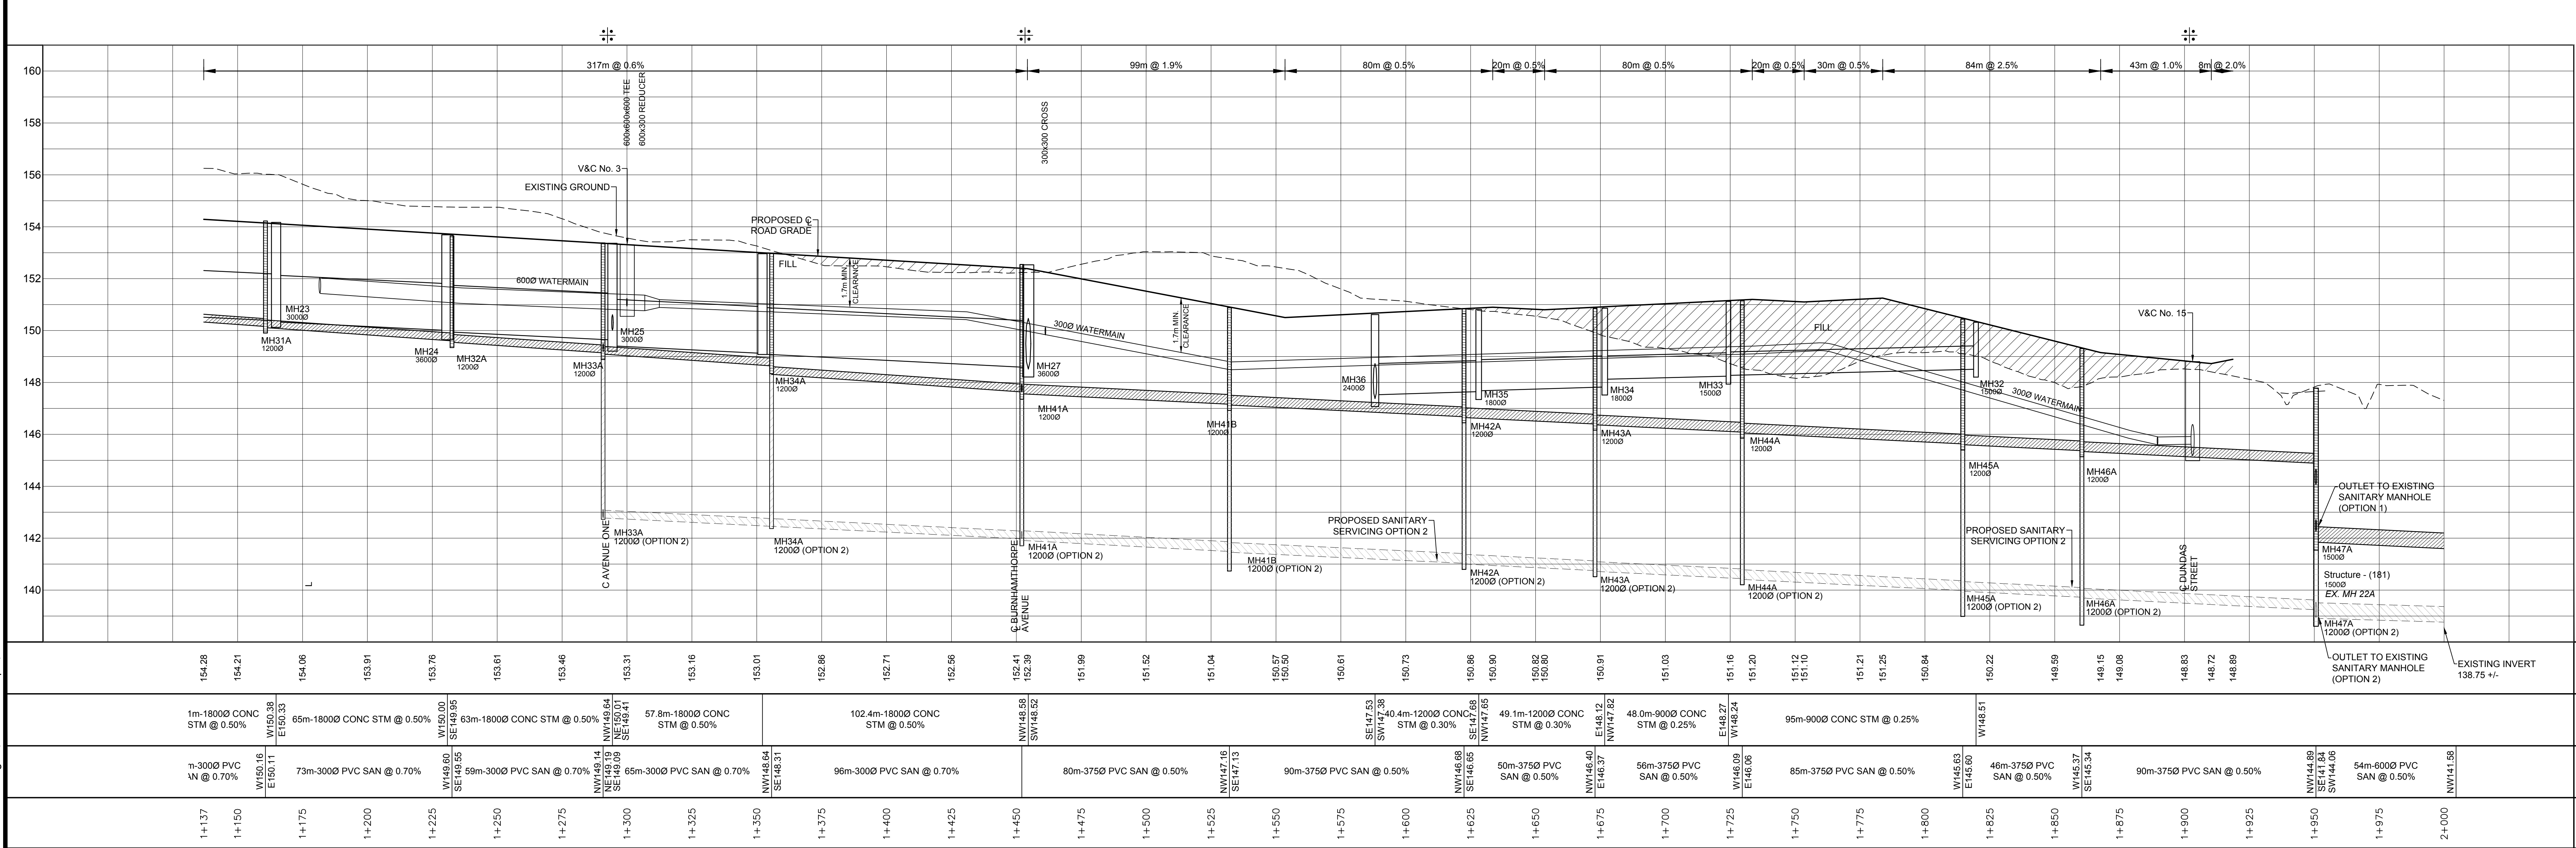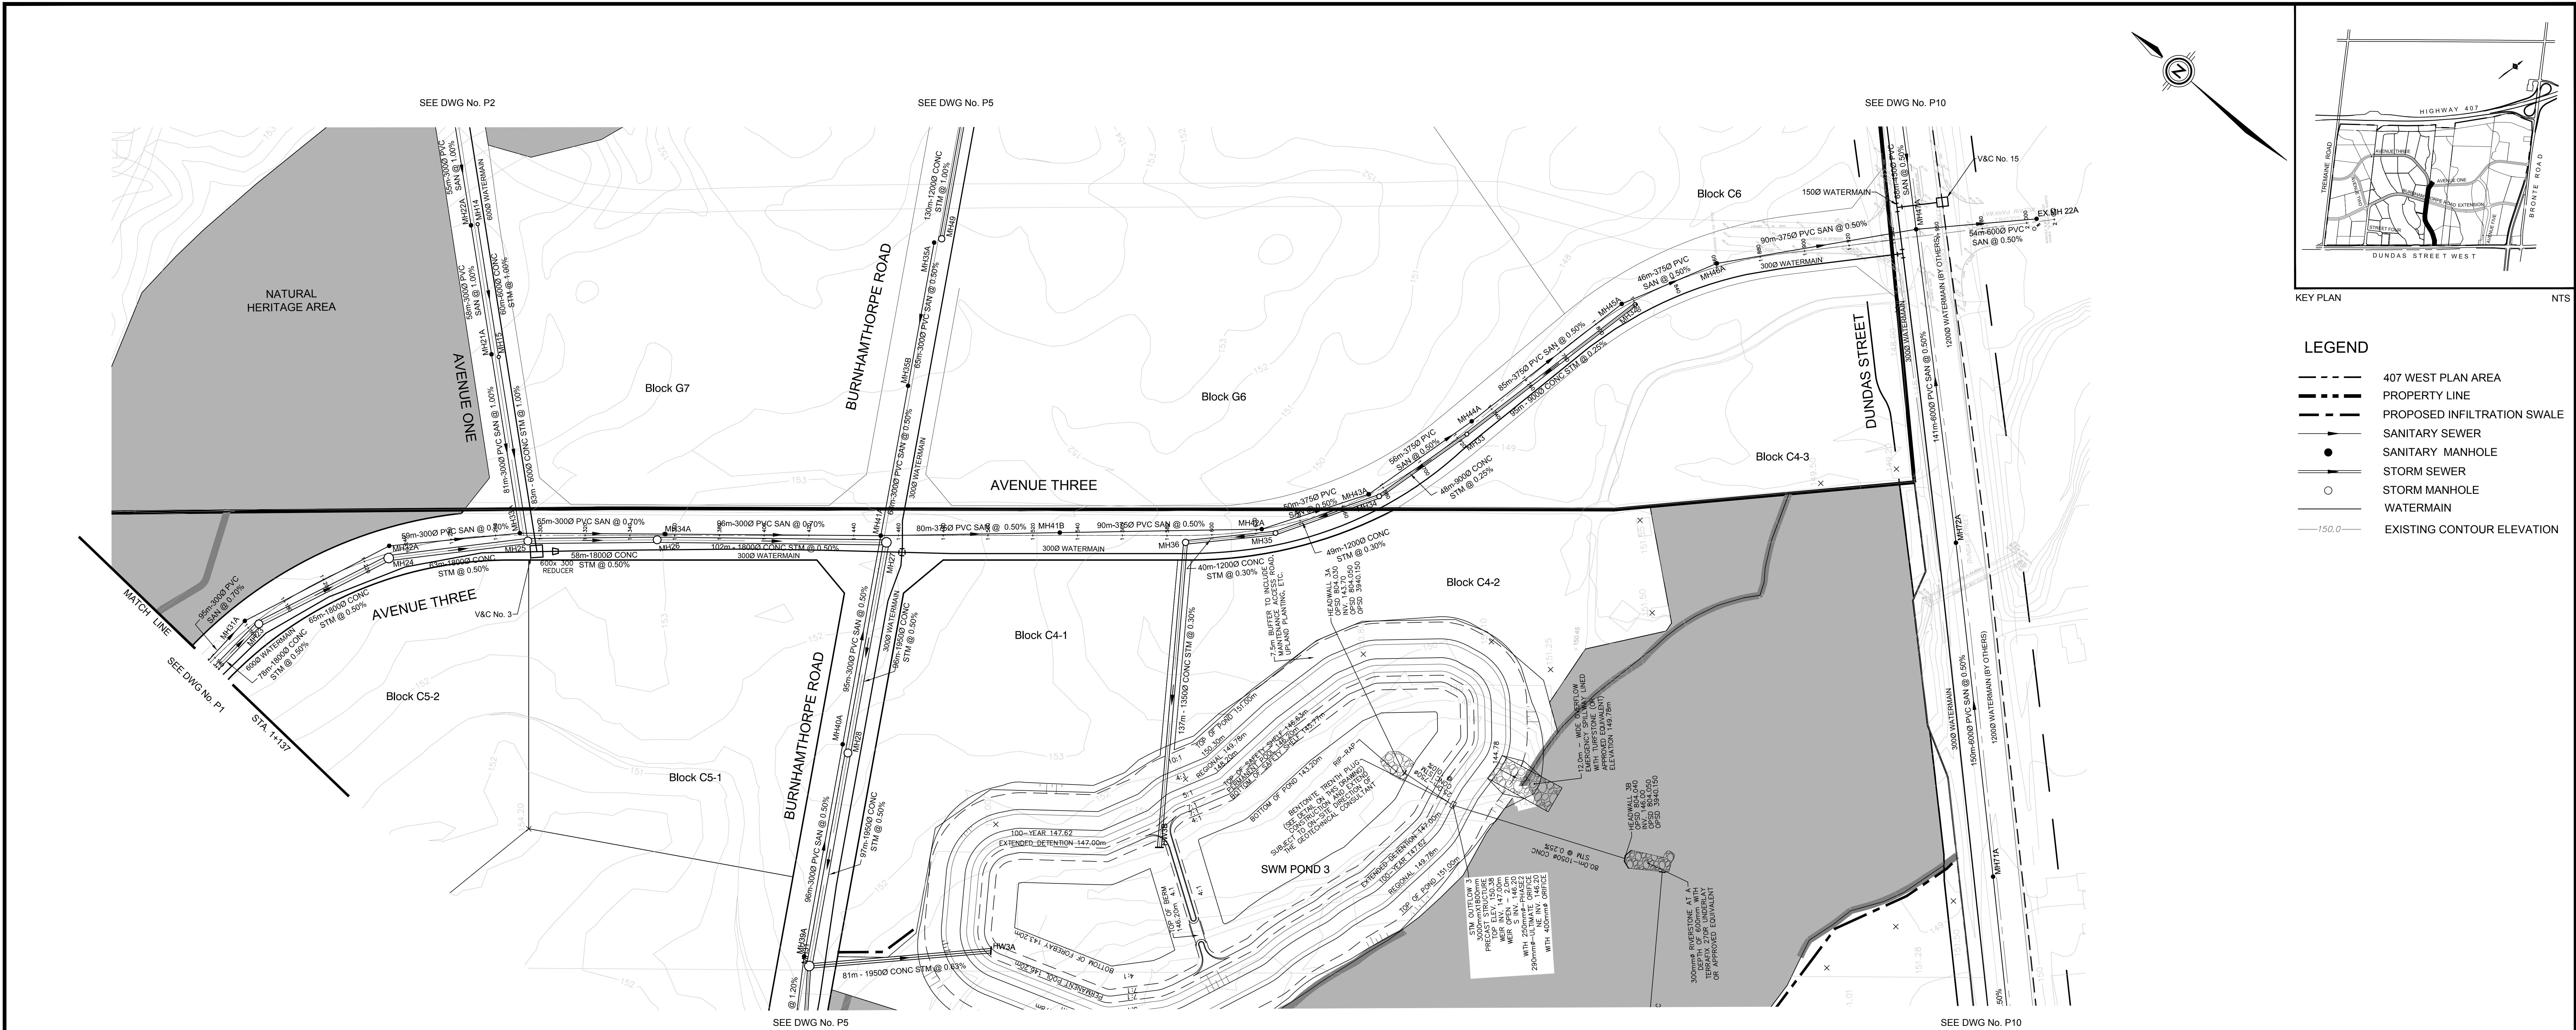


 ALL DIMENSIONS AND ELEVATIONS ARE IN METRES UNLESS OTHERWISE NOTED. DRAWINGS ARE NOT DIGITALLY CORRECT. LAYOUT TO BE COMPLETED BY OFFSETS.					
BENCHMARKS MTO BENCHMARK BM 81.8108. ELEVATION 167.059 TABLET ON CULVERT, SOUTHWEST CORNER OF DUNDAS STREET AND TRAFALGAR ROAD (1978 DATUM).					
5	AUG 2018	CONCEPTUAL ONLY- SUBMITTED IN SUPPORT OF DRAFT PLAN APPLICATION			
4	JUN 2017	CONCEPTUAL ONLY- SUBMITTED IN SUPPORT OF DRAFT PLAN APPLICATION			
3	NOV 2014	CONCEPTUAL ONLY- SUBMITTED IN SUPPORT OF DRAFT PLAN APPLICATION			
2	NOV 2013	CONCEPTUAL ONLY- SUBMITTED IN SUPPORT OF DRAFT PLAN APPLICATION			
1	JUN 2013	CONCEPTUAL ONLY- SUBMITTED IN SUPPORT OF DRAFT PLAN APPLICATION			
No.	Date	By			
Design	S.W.	Ch'kd	A.W.	Date	
Drawn	CAD 14	Ch'kd		DECEMBER 2012	
Scale	1:1000 Horiz.			References	
1:100 Vert.					
CONSULTANT					
					
MUNICIPALITY					
 Regional Municipality of Halton					
 TOWN OF OAKVILLE					
TITLE					
407 WEST EMPLOYMENT AREA CONCEPTUAL PLAN AND PROFILES AVENUE THREE STA 1+137 TO STA 2+000					
Municipal Drawing No			Regional Drawing No		
WSP File No 14-09222			Drawing No P8		

FILENAME: X:\04\10\14\09222\HWP\Drawings\FSS_Polliesier-FSS-09222-P9-AVENUE FOUR.dwg
PLOTDATE: Aug 27, 2018 - 3:25pm, KADERR

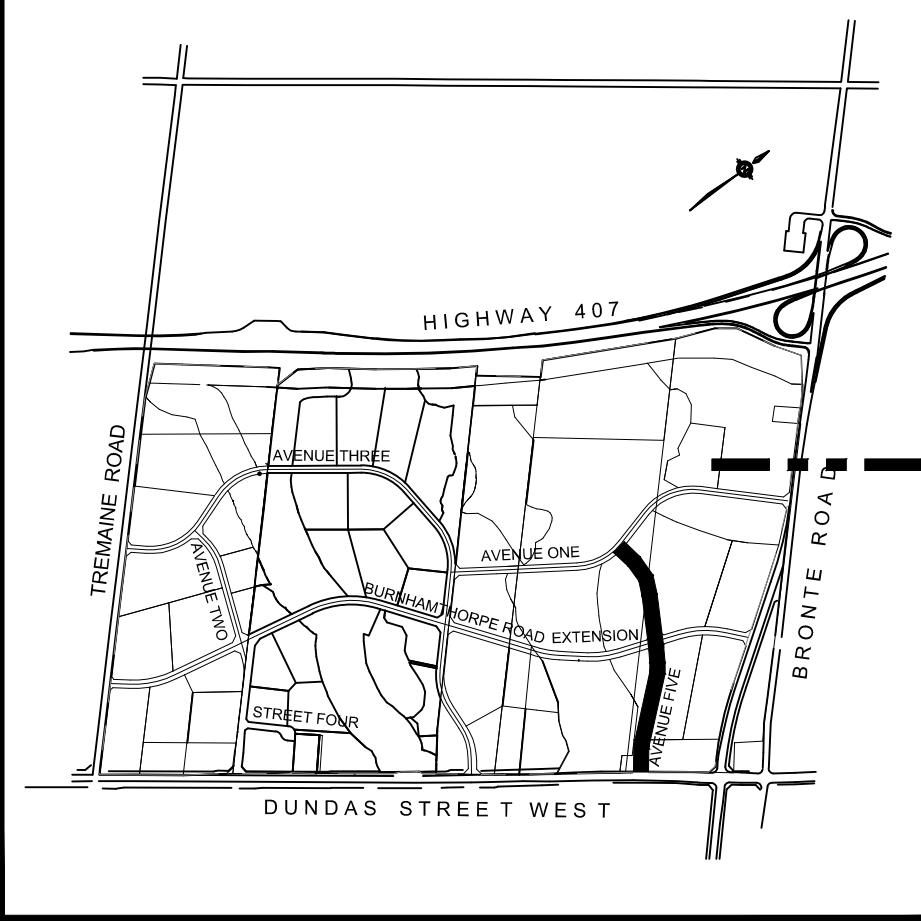
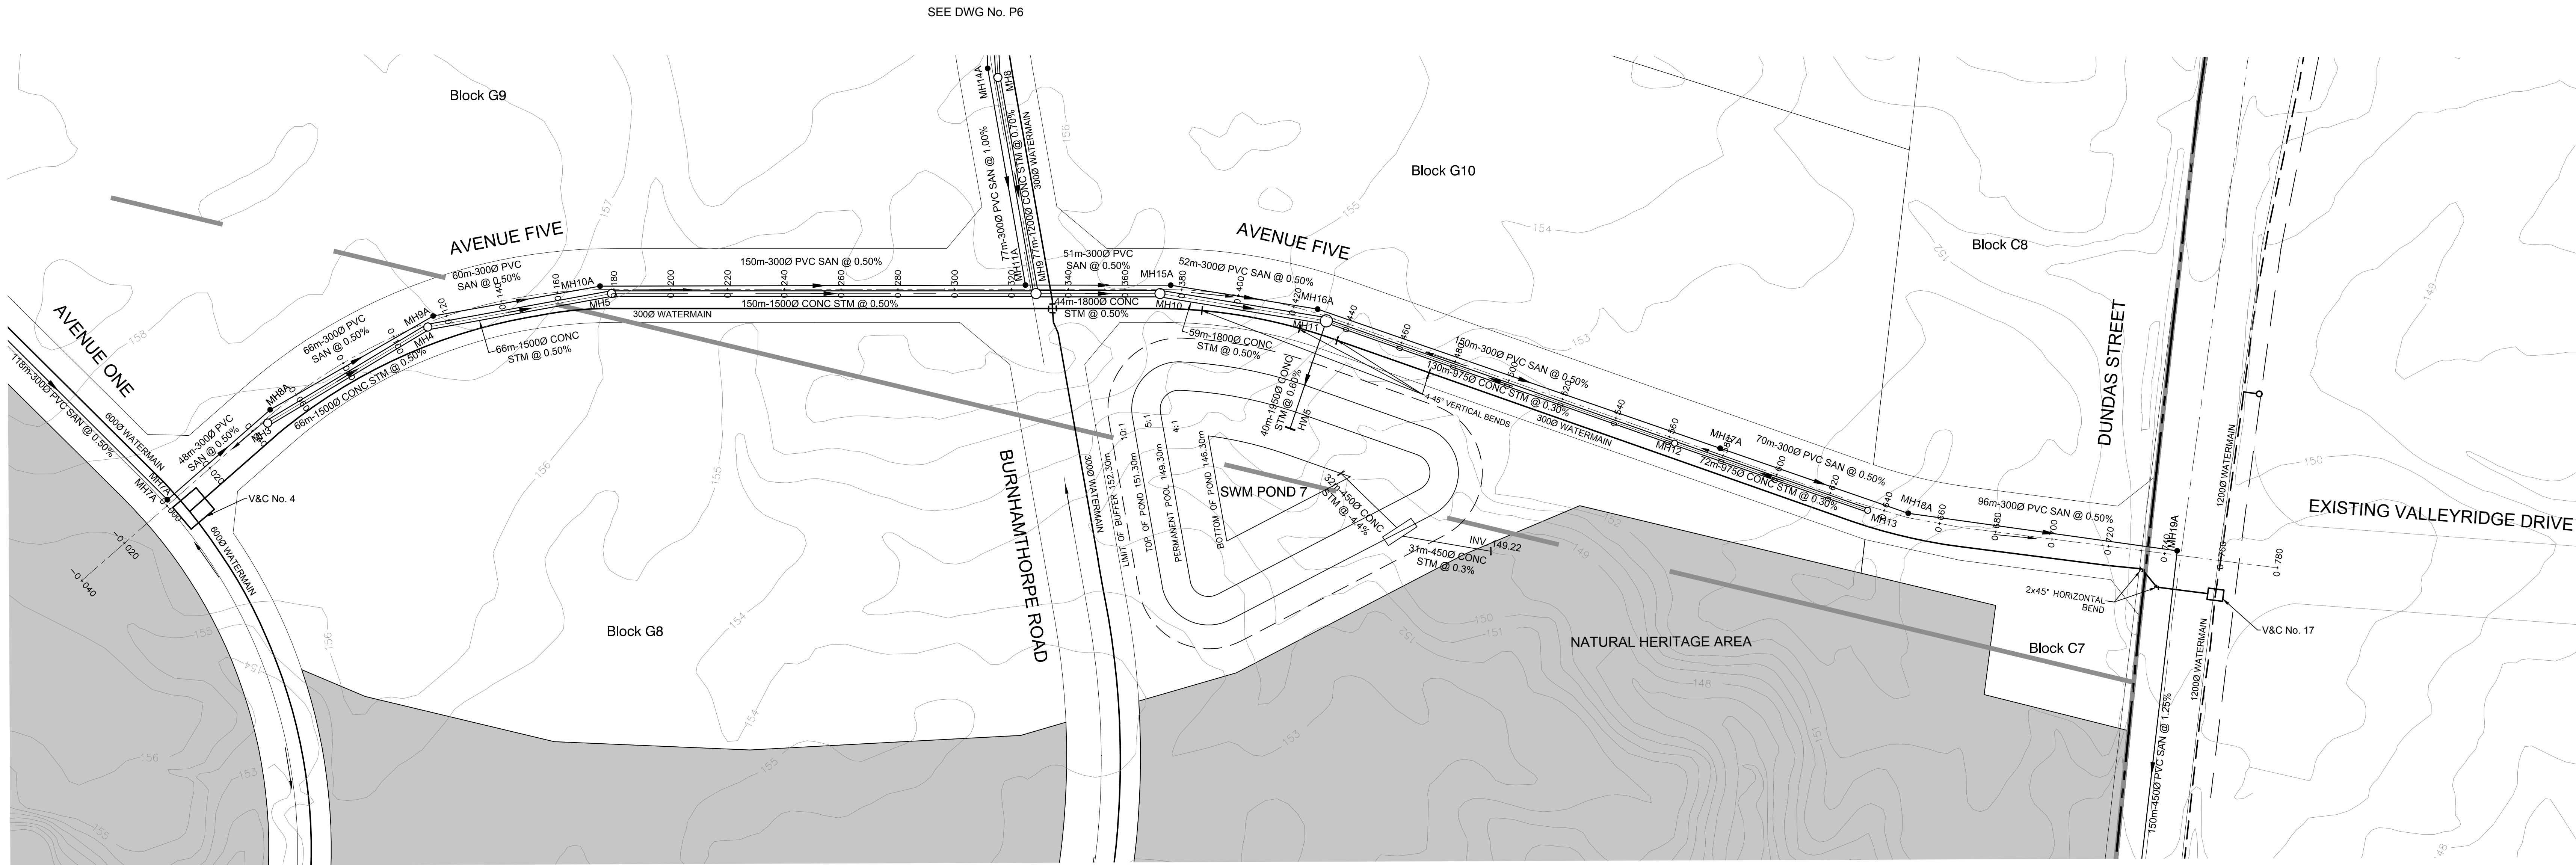


- LEGEND**
- 407 WEST PLAN AREA
 - PROPERTY LINE
 - PROPOSED INFILTRATION SWALE
 - SANITARY SEWER
 - SANITARY MANHOLE
 - STORM SEWER
 - STORM MANHOLE
 - WATERMAIN
 - 150.0 --- EXISTING CONTOUR ELEVATION

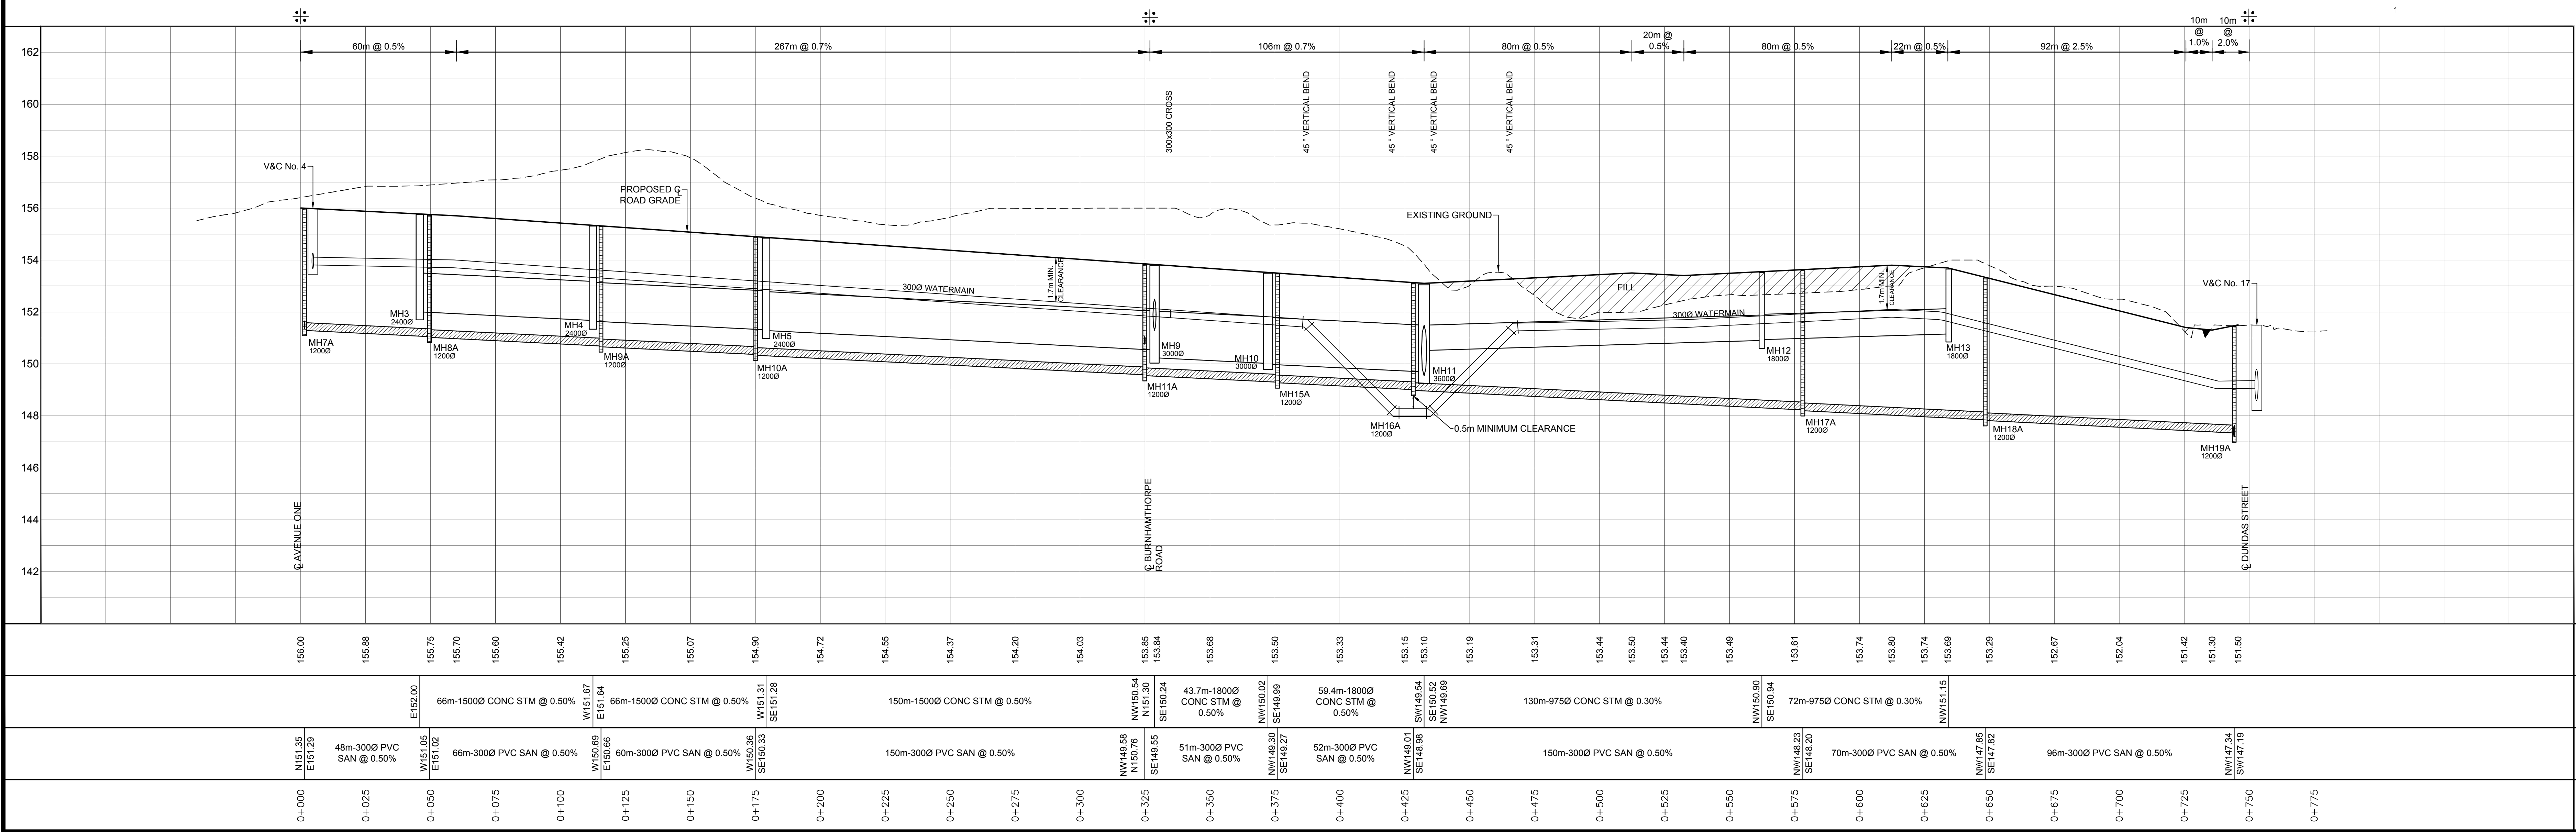

ALL DIMENSIONS AND ELEVATIONS ARE IN METRES UNLESS OTHERWISE NOTED DRAWINGS ARE NOT DIGITALLY CORRECT. LAYOUT TO BE COMPLETED BY OFFSETS.					
BENCHMARKS MTO BENCHMARK BM 81.8108. ELEVATION 167.059 TABLET ON CULVERT, SOUTHWEST CORNER OF DUNDAS STREET AND TRAFALGAR ROAD (1978 DATUM).					
5	AUG 2018	CONCEPTUAL ONLY- SUBMITTED IN SUPPORT OF DRAFT PLAN APPLICATION			
4	JUN 2017	CONCEPTUAL ONLY- SUBMITTED IN SUPPORT OF DRAFT PLAN APPLICATION			
3	NOV 2014	CONCEPTUAL ONLY- SUBMITTED IN SUPPORT OF DRAFT PLAN APPLICATION			
2	NOV 2013	CONCEPTUAL ONLY- SUBMITTED IN SUPPORT OF DRAFT PLAN APPLICATION			
1	JUN 2013	CONCEPTUAL ONLY- SUBMITTED IN SUPPORT OF DRAFT PLAN APPLICATION			
No.	Date	By			
Design	S.W.	Ch'kd	A.W.	Date	
Drawn	CAD 14	Ch'kd		DECEMBER 2012	
Scale	1:1000 Horiz. 1:100 Vert.				References
CONSULTANT					
					
MUNICIPALITY					
 Regional Municipality of Halton					
 TOWN OF OAKVILLE					
TITLE					
407 WEST EMPLOYMENT AREA CONCEPTUAL PLAN AND PROFILES AVENUE FIVE STA 0+000 TO STA 0+775					
Municipal Drawing No			Regional Drawing No		
WSP File No			Drawing No		
14-09222			P9		

FILENAME: X:\DVA\1014\09222\MUNIPOL\ER-FSS_Polies\ER-FSS-09222-P10-P12-DUNDAS STREET.dwg
PLOTDATE: Aug 24, 2018 - 3:30pm, chris.lee@halton.ca

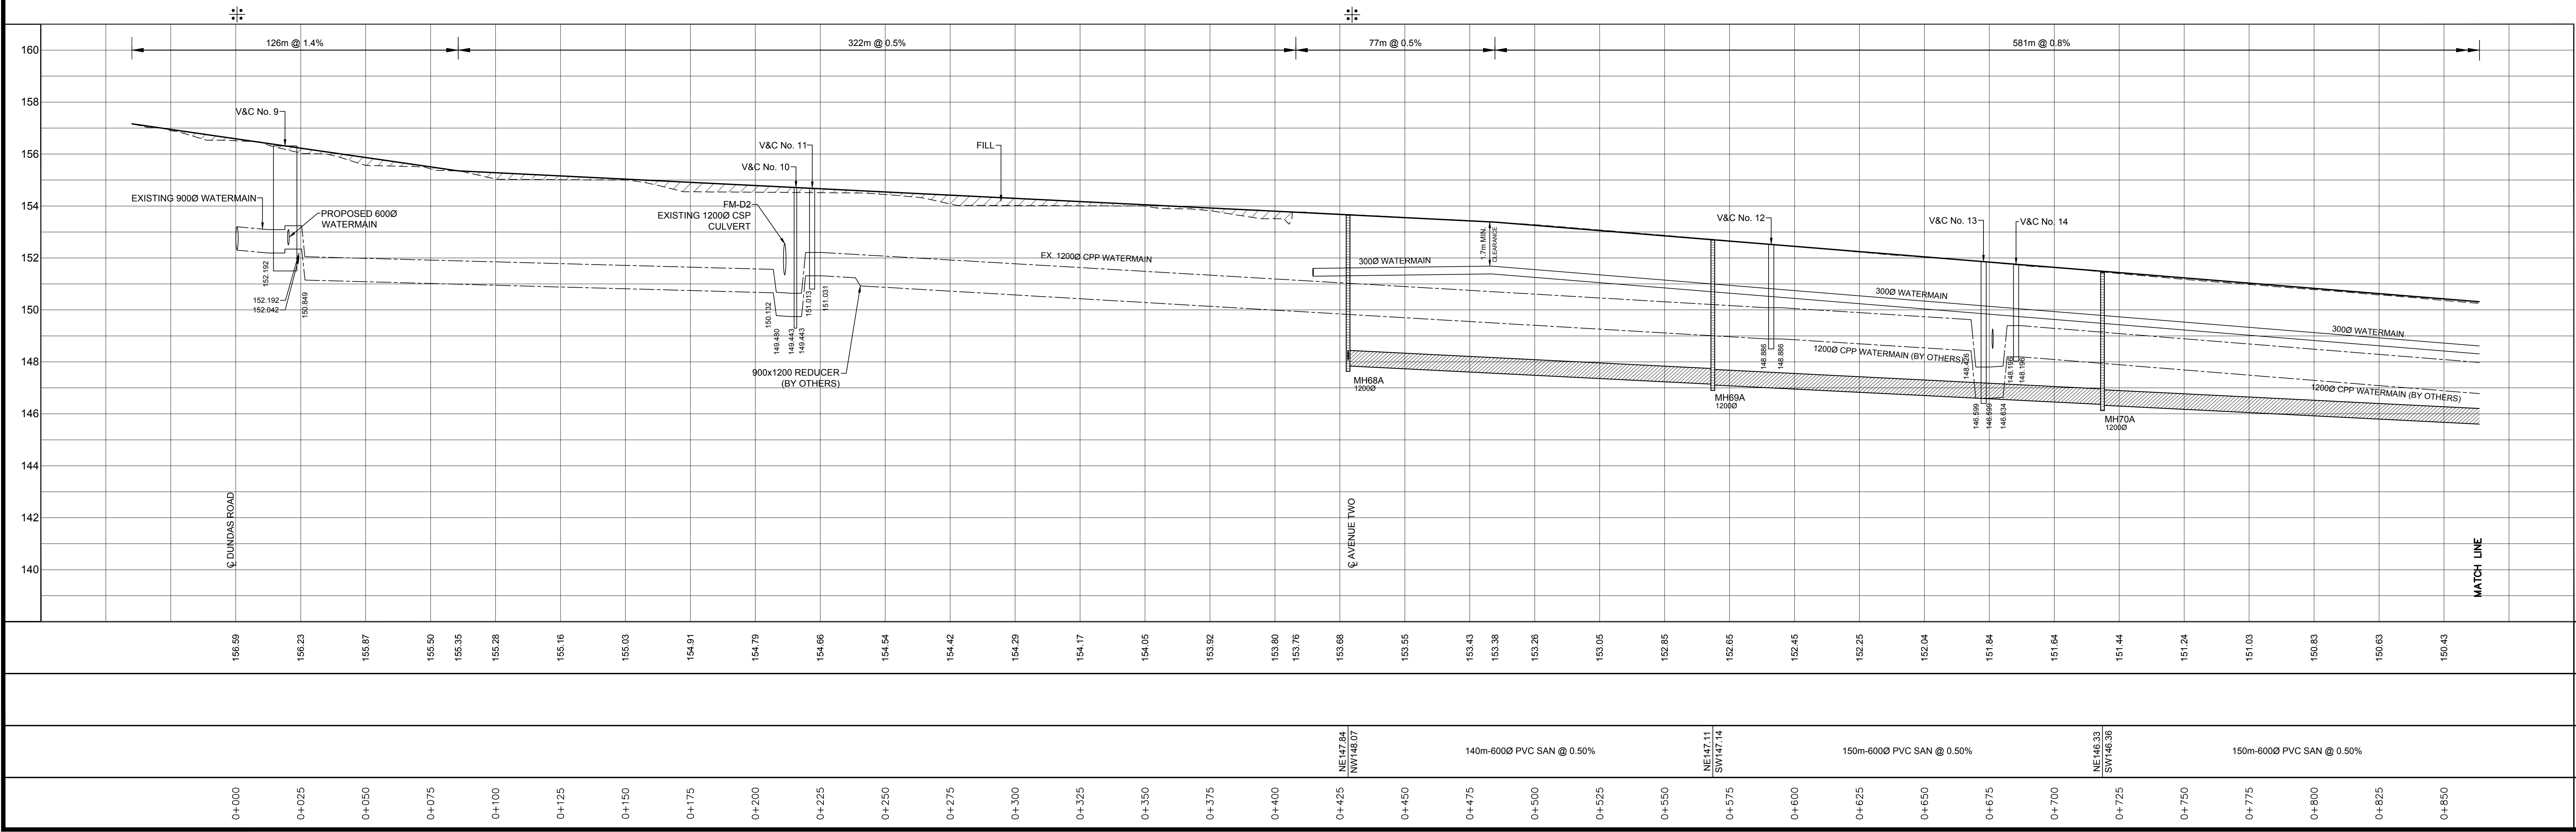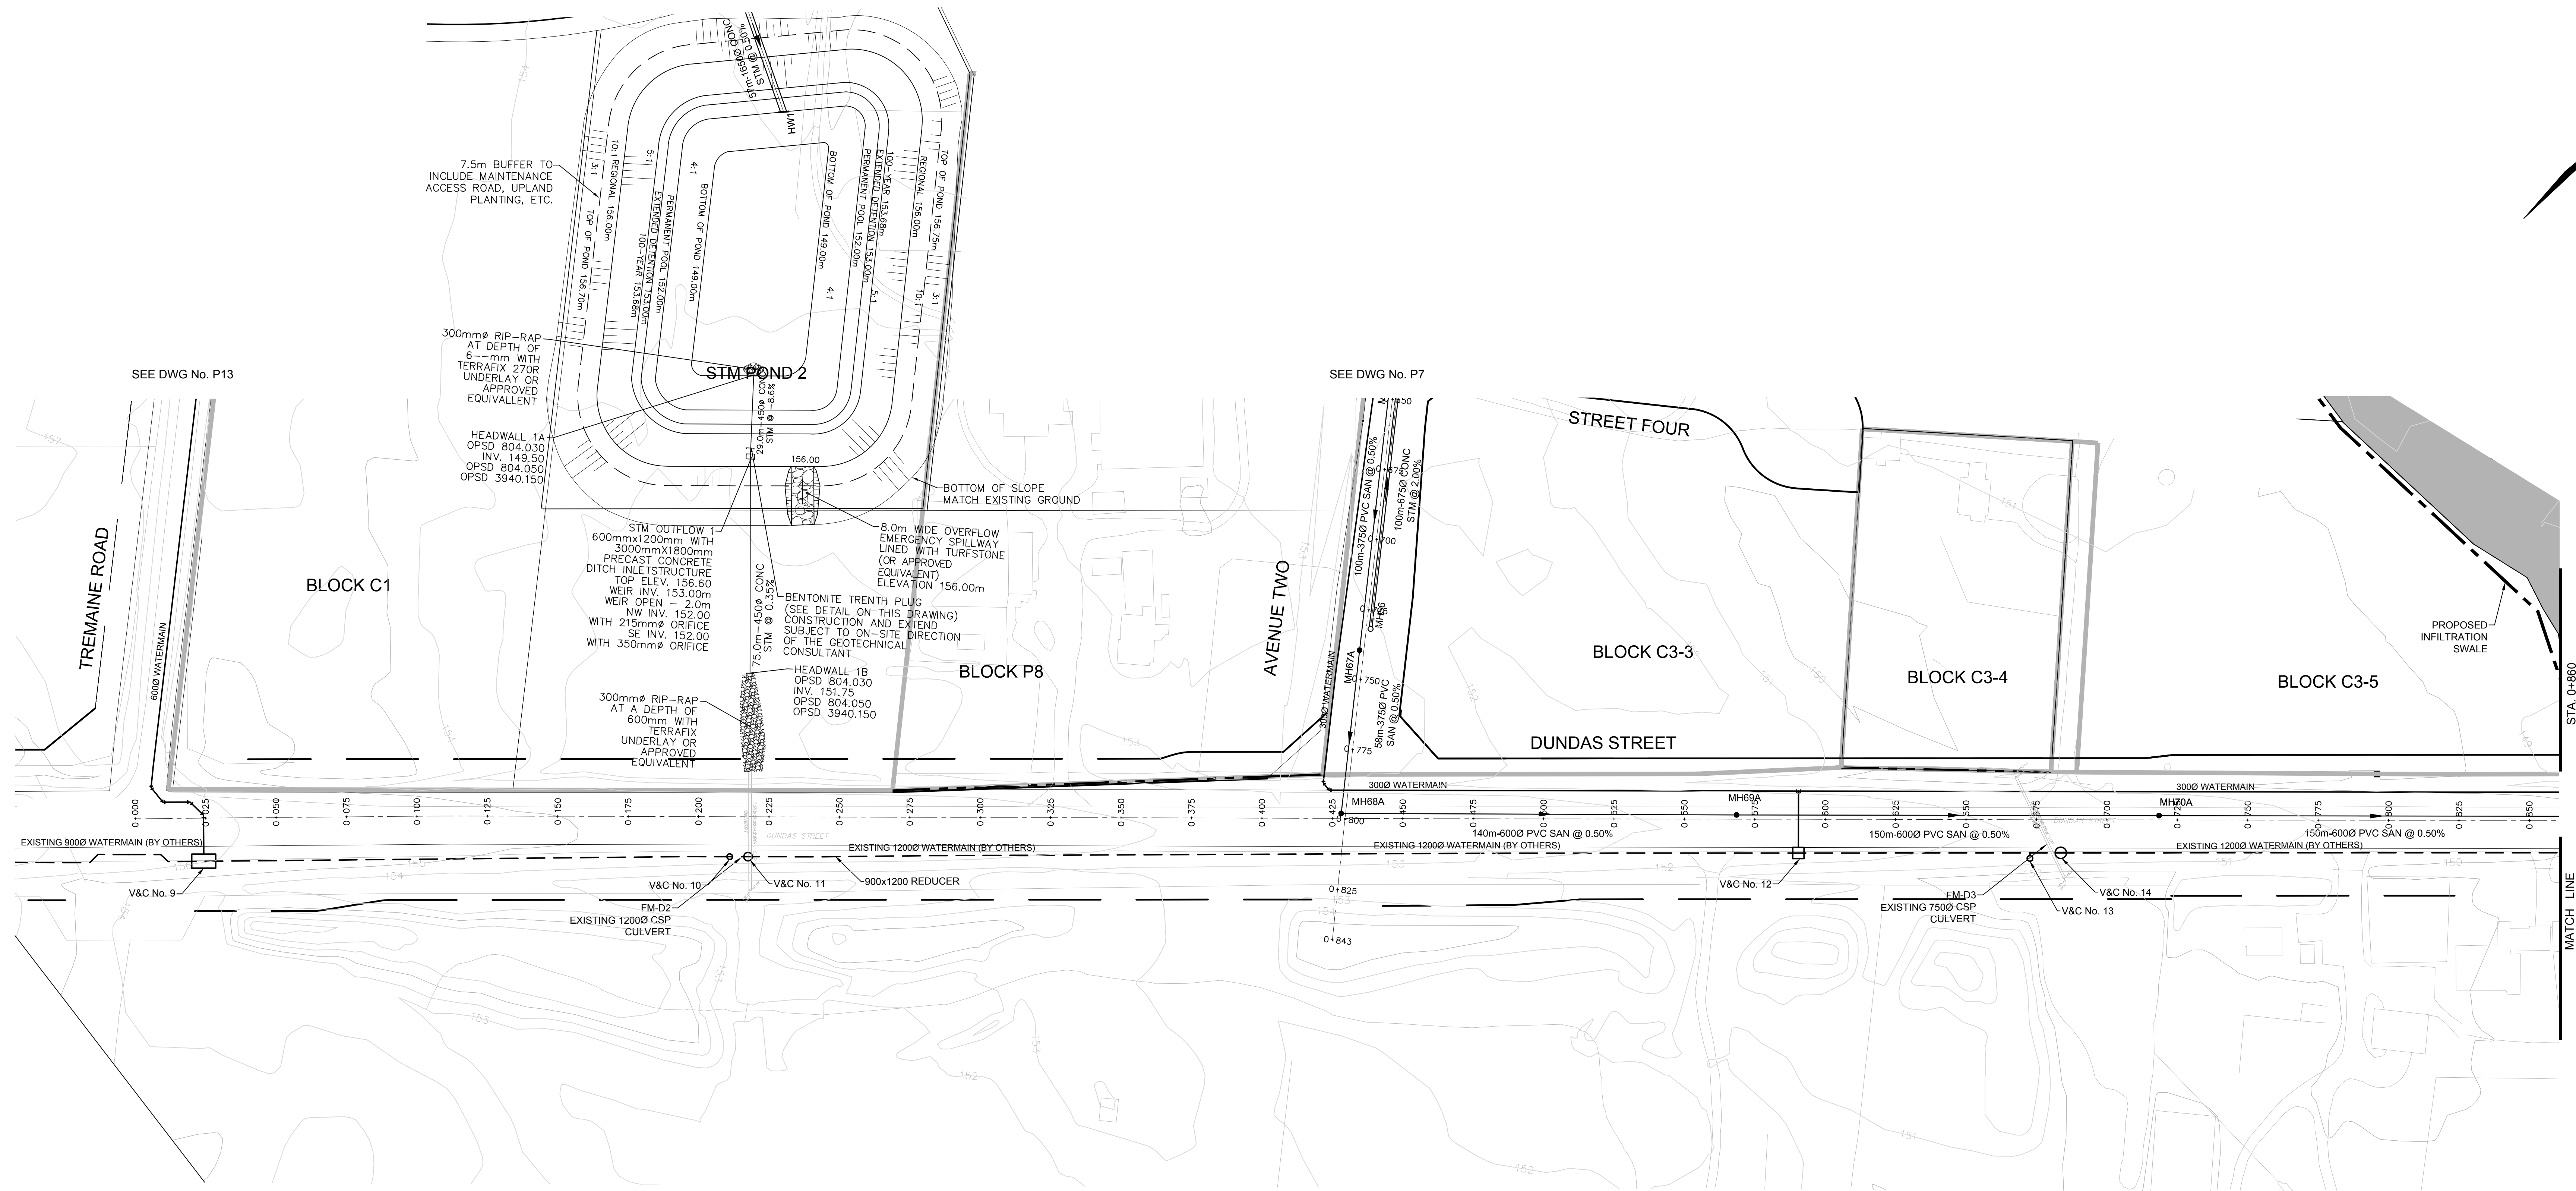

NOTE:
WATERMAIN AND VALVE CHAMBER LOCATIONS
TO BE CONFIRMED. LOCATIONS BASED ON
900mm/1200mm DUNDAS STREET (REG. ROAD 5)
DRAWINGS 9 TO 16 DATED SEPTEMBER 2011
PROVIDED BY HALTON REGION.

ALL DIMENSIONS AND ELEVATIONS ARE IN METRES
UNLESS OTHERWISE NOTED.
DRAWINGS ARE NOT DIGITALLY CORRECT.
LAYOUT TO BE COMPLETED BY OFFSETS.
BENCHMARKS:
MTO BENCHMARK BM 81.8108. ELEVATION 167.059
TABLET ON CULVERT, SOUTHWEST CORNER OF
DUNDAS STREET AND TRAFALGAR ROAD (1978 DATUM).


5	AUG 2018	CONCEPTUAL ONLY-SUBMITTED IN SUPPORT OF DRAFT PLAN APPLICATION
4	JUN 2017	CONCEPTUAL ONLY-SUBMITTED IN SUPPORT OF DRAFT PLAN APPLICATION
3	NOV 2014	CONCEPTUAL ONLY-SUBMITTED IN SUPPORT OF DRAFT PLAN APPLICATION
2	NOV 2013	CONCEPTUAL ONLY-SUBMITTED IN SUPPORT OF DRAFT PLAN APPLICATION
1	JUN 2013	CONCEPTUAL ONLY-SUBMITTED IN SUPPORT OF DRAFT PLAN APPLICATION

No.	Date	By
Design	S.W.	Ch'kd
Drawn	CAD 14	Ch'kd
Scale	1:1000 Horiz.	1:1000 Vert.
References		





TITLE 407 WEST EMPLOYMENT AREA CONCEPTUAL PLAN AND PROFILES DUNDAS STREET STA 0+000 TO STA 0+860	
Municipal Drawing No	Regional Drawing No
WSP File No 14-09222	Drawing No P10

FILENAME: X:\04\10\14\09222\MUNIP\SS\ER-FSS-09222-P10-P12.DUNDAS STREET.dwg
PLOTDATE: Aug 24, 2016 - 4:00pm, chris.lee@h

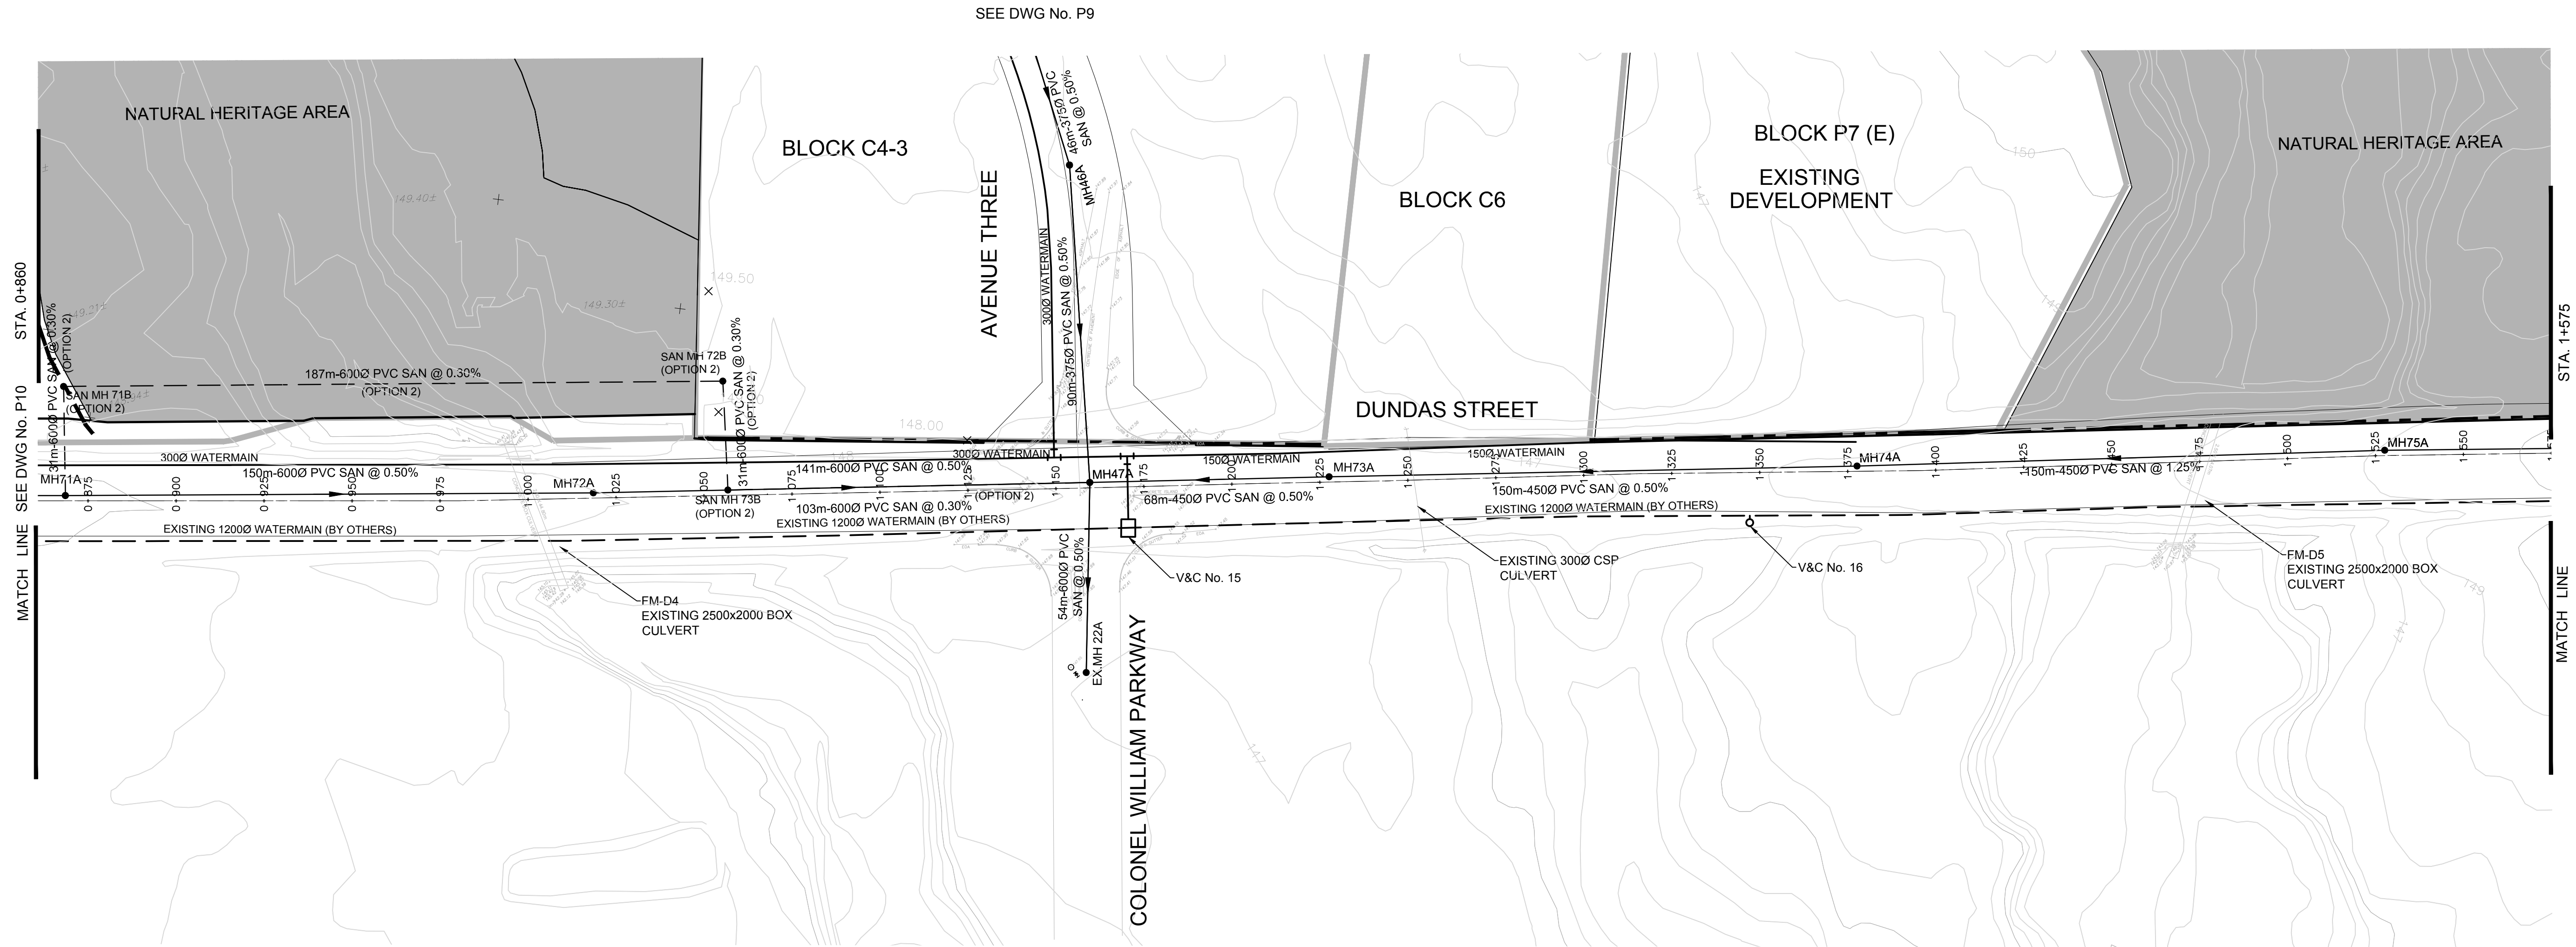

DUNDAS STREET PROPOSED
WORKS ARE CONCEPTUAL ONLY.
DESIGN BY OTHERS.

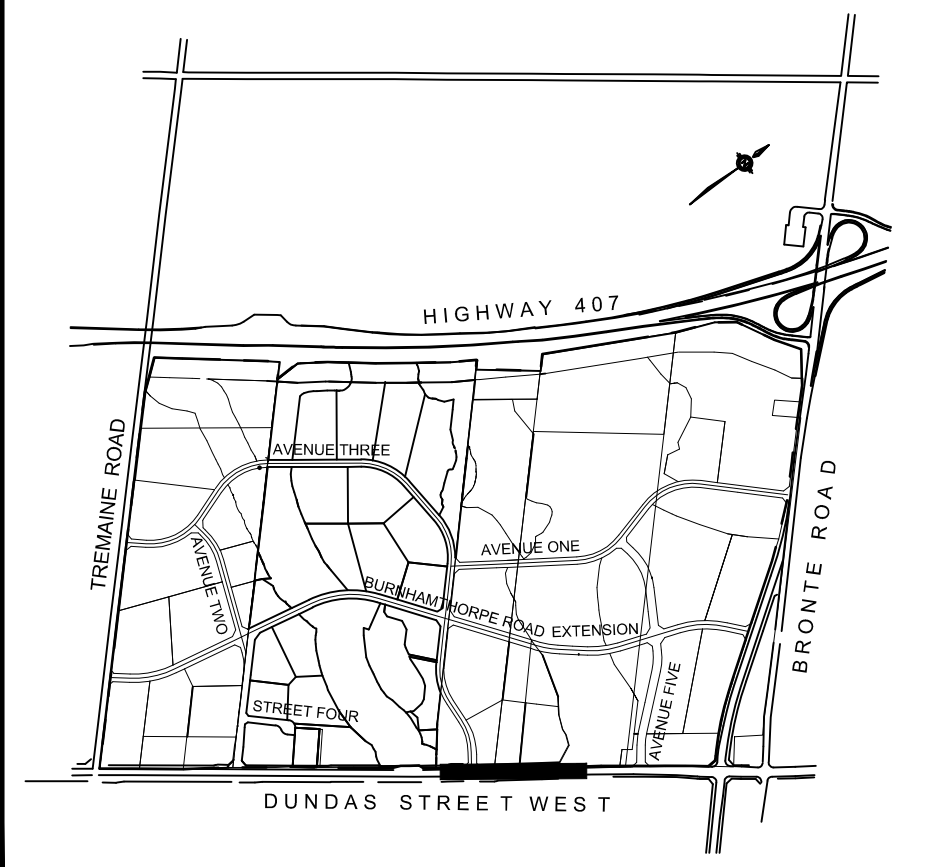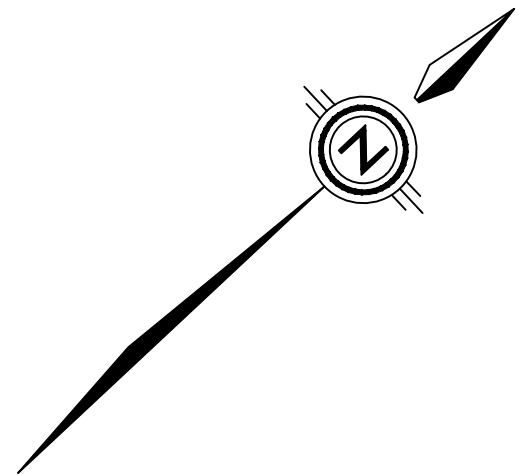

KEY PLAN

NTS

LEGEND

- 407 WEST PLAN AREA
- PROPERTY LINE
- PROPOSED INFILTRATION SWALE
- SANITARY SEWER
- SANITARY MANHOLE
- STORM SEWER
- STORM MANHOLE
- WATERMAIN
- 150.0 --- EXISTING CONTOUR ELEVATION

NOTE:
WATERMAIN AND VALVE CHAMBER LOCATIONS
TO BE CONFIRMED. LOCATIONS BASED ON
900mm/1200mm DUNDAS STREET (REG. ROAD 5)
DRAWINGS 8 TO 16 DATED SEPTEMBER 2011
PROVIDED BY HALTON REGION.

ALL DIMENSIONS AND ELEVATIONS ARE IN METRES
UNLESS OTHERWISE NOTED.
DRAWINGS ARE NOT DIGITALLY CORRECT.
LAYOUT TO BE COMPLETED BY OFFSETS.

No.	Date	By
5	AUG 2018	
4	JUN 2017	
3	NOV 2014	
2	NOV 2013	
1	JUN 2013	




Design	S.W.	Ch'kd	A.W.	Date
Drawn	CAD 14	Ch'kd		DECEMBER 2012
Scale	1:1000 Horiz.	1:1000 Vert.		References



TITLE
407 WEST EMPLOYMENT AREA
CONCEPTUAL
PLAN AND PROFILES
DUNDAS STREET
STA 0+860 TO STA 1+575

Municipal Drawing No	Regional Drawing No
WSP File No 14-09222	Drawing No P11

FILENAME: X:\04\10\14\09222\MUN\Profile\FSS_Polices\FSS-09222-P10-P12.DUNDAS STREET.dwg
PLOTDATE: Aug 28, 2018 - 12:59pm, chris.koeth

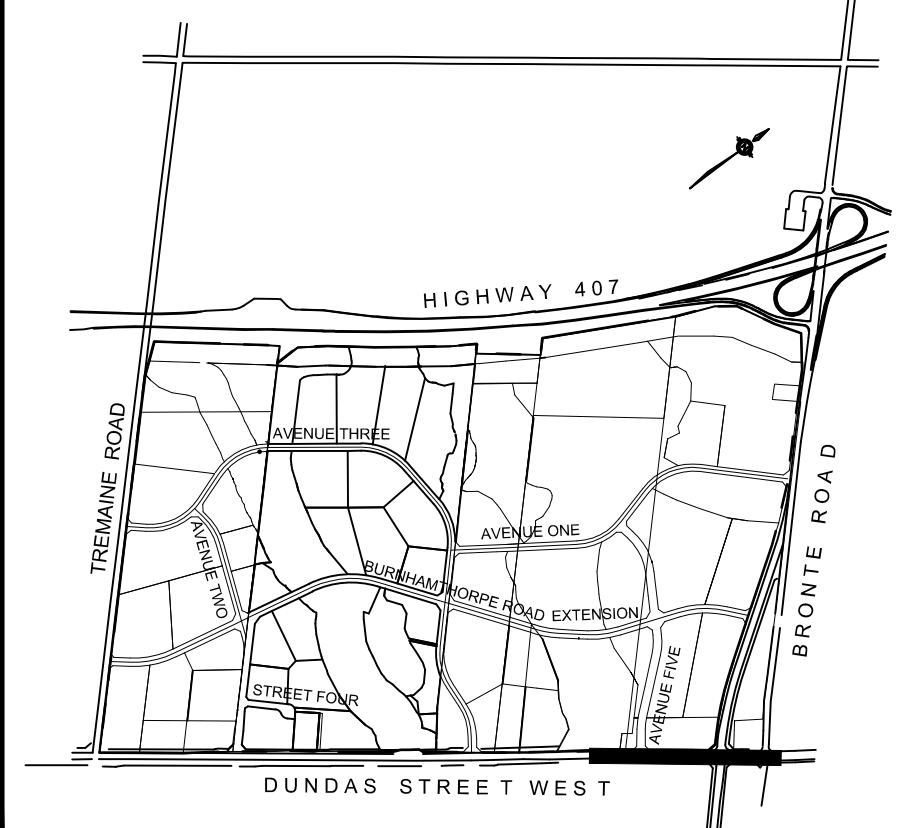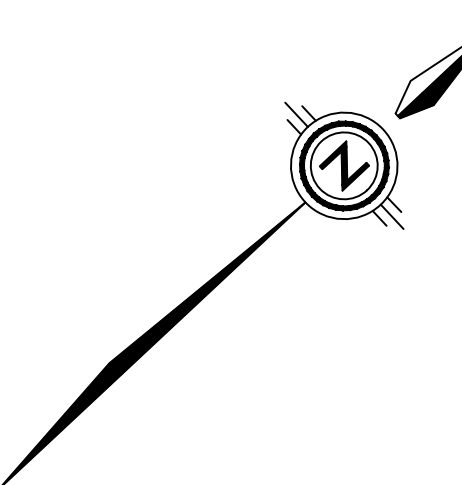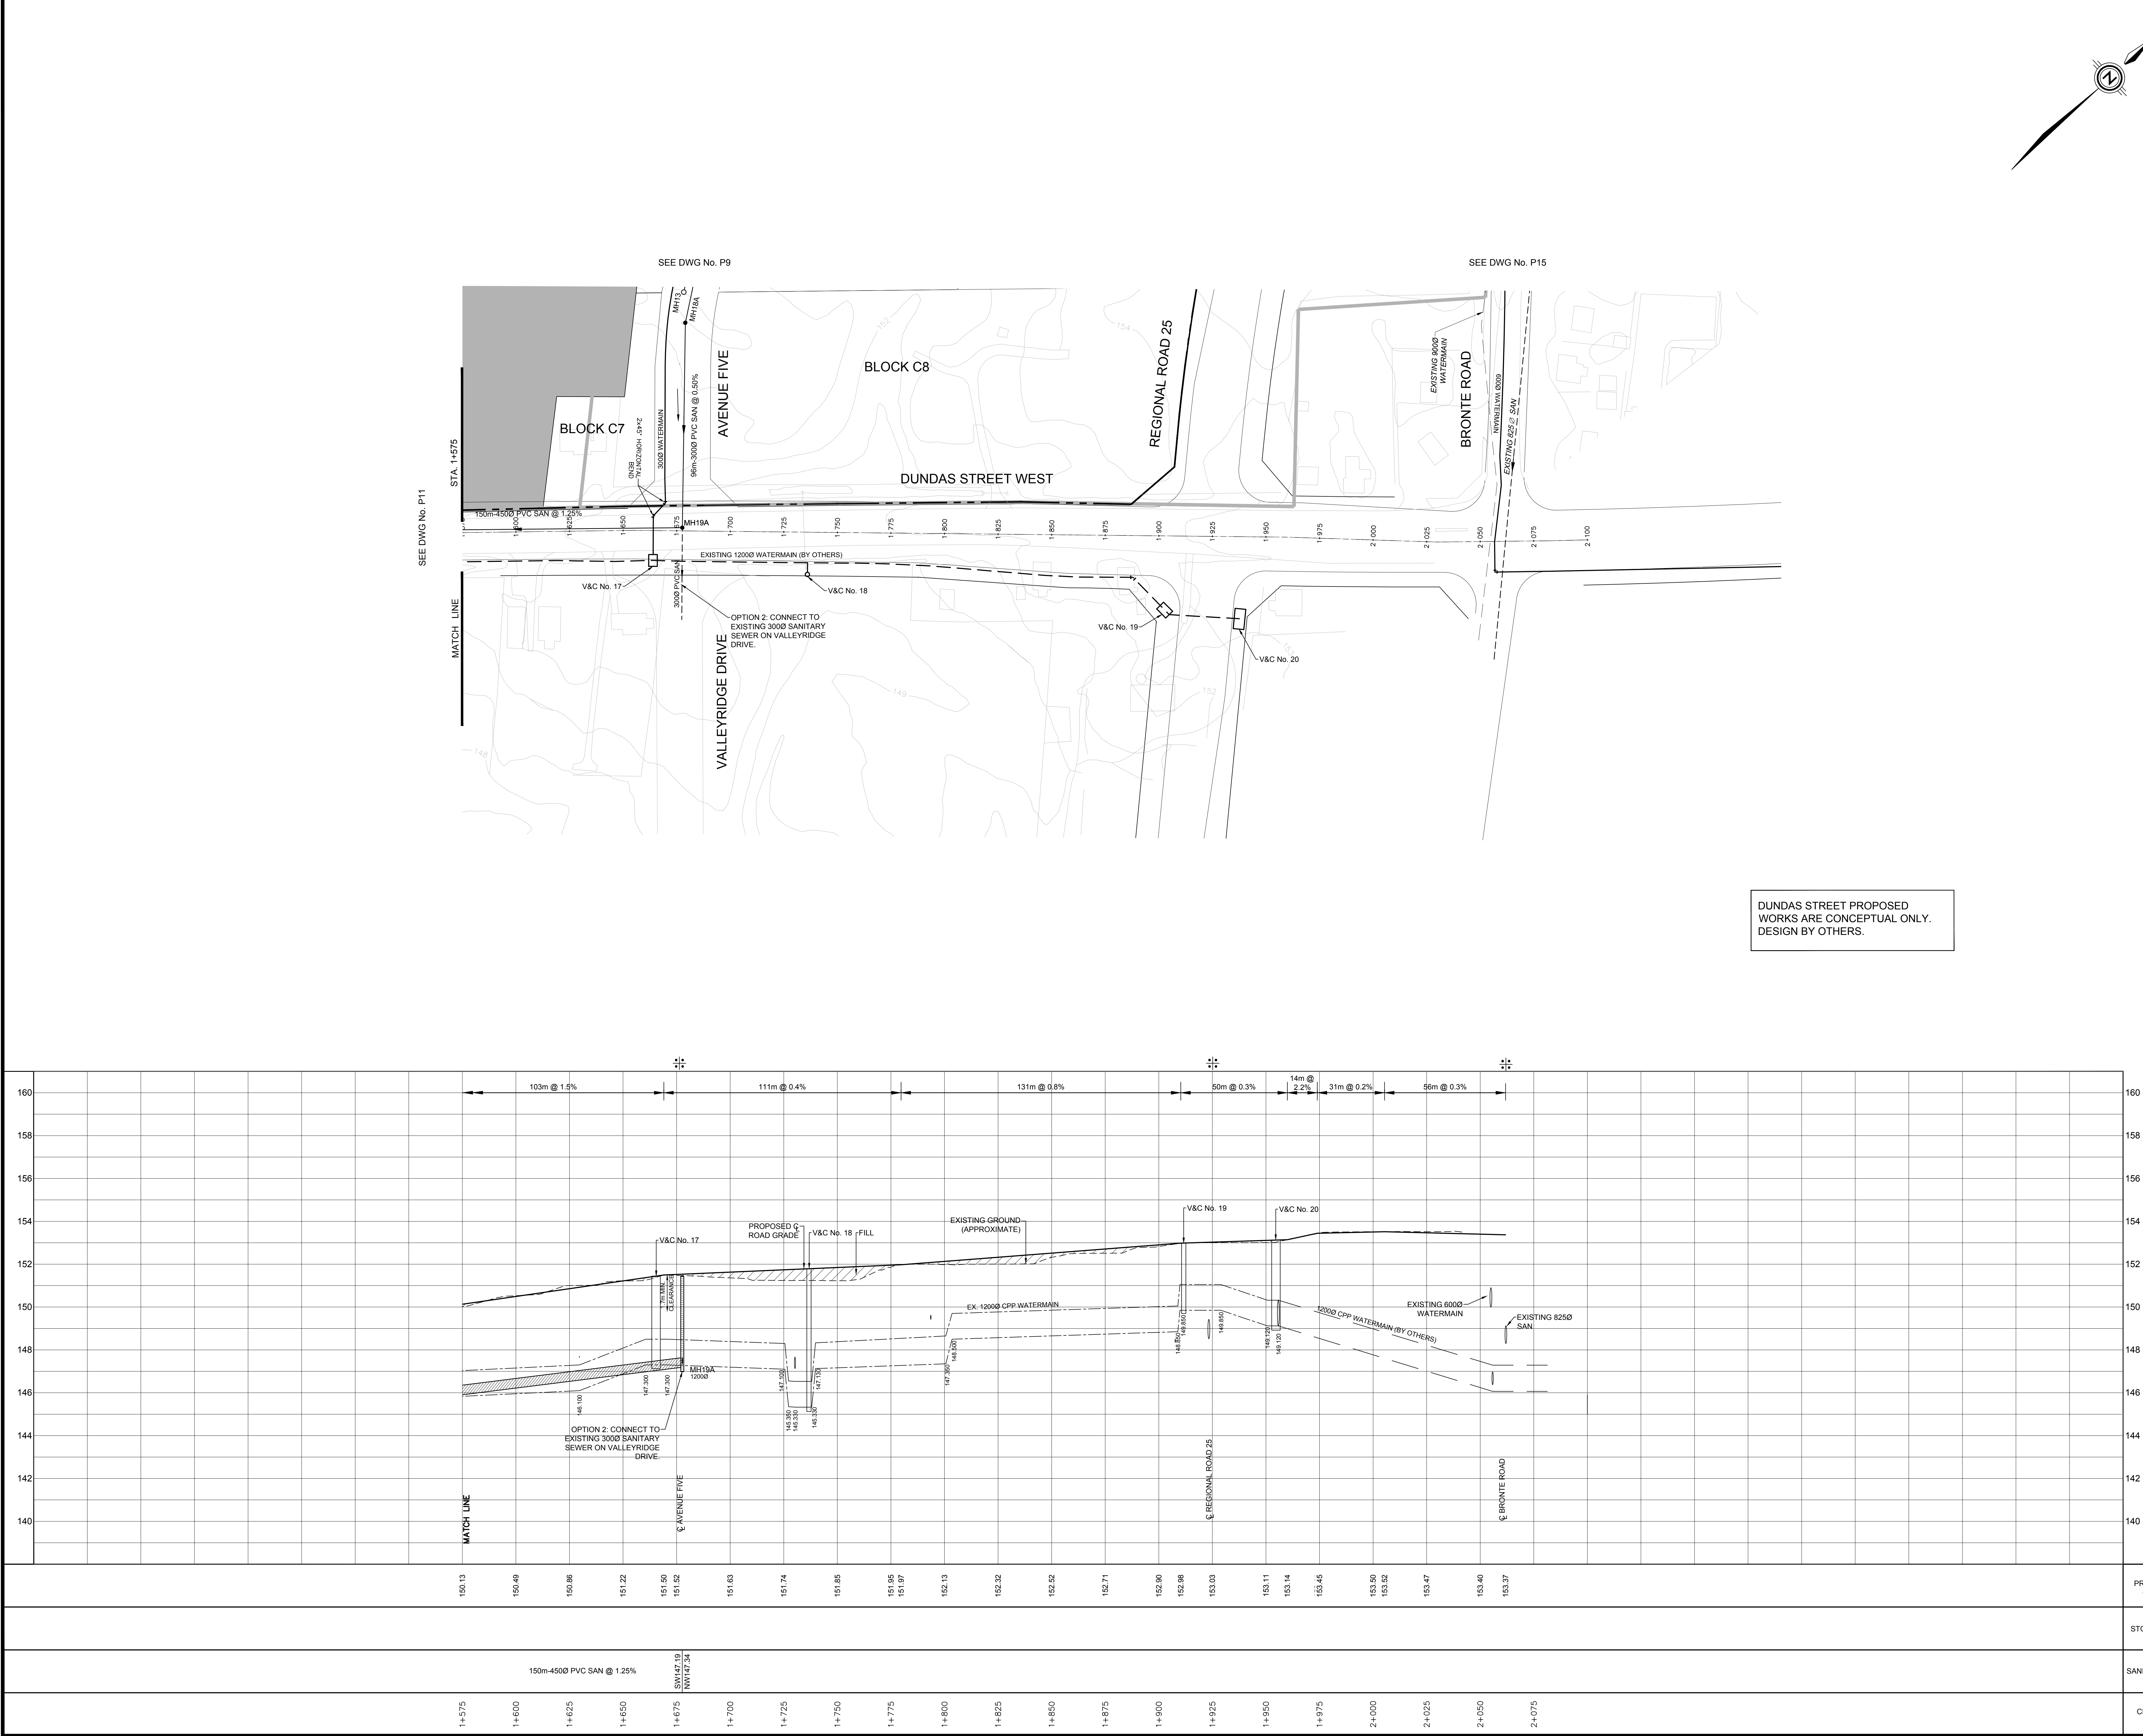


KEY PLAN NTS

- LEGEND**
- 407 WEST PLAN AREA
 - - - PROPERTY LINE
 - - - PROPOSED INFILTRATION SWALE
 - - - SANITARY SEWER
 - SANITARY MANHOLE
 - STORM SEWER
 - STORM MANHOLE
 - WATERMAIN
 - 150.0 — EXISTING CONTOUR ELEVATION



NOTE:
WATERMAIN AND VALVE CHAMBER LOCATIONS TO BE CONFIRMED. LOCATIONS BASED ON 900mm/1200mm DUNDAS STREET (REG. ROAD 5) DRAWINGS 8 TO 16 DATED SEPTEMBER 2011 PROVIDED BY HALTON REGION.

ALL DIMENSIONS AND ELEVATIONS ARE IN METRES UNLESS OTHERWISE NOTED. DRAWINGS ARE NOT DIGITALLY CORRECT. LAYOUT TO BE COMPLETED BY OFFSETS. BENCHMARKS BTO BENCHMARK BM 81.8108. ELEVATION 167.059 TABLET ON CULVERT, SOUTHWEST CORNER OF DUNDAS STREET AND TRAFALGAR ROAD (1978 DATUM).				
5	AUG 2018		CONCEPTUAL ONLY-SUBMITTED IN SUPPORT OF DRAFT PLAN APPLICATION	
4	JUN 2017		CONCEPTUAL ONLY-SUBMITTED IN SUPPORT OF DRAFT PLAN APPLICATION	
3	NOV 2014		CONCEPTUAL ONLY-SUBMITTED IN SUPPORT OF DRAFT PLAN APPLICATION	
2	NOV 2013		CONCEPTUAL ONLY-SUBMITTED IN SUPPORT OF DRAFT PLAN APPLICATION	
1	JUN 2013		CONCEPTUAL ONLY-SUBMITTED IN SUPPORT OF DRAFT PLAN APPLICATION	
No.	Date	By		
Design	S.W.	Ch'kd	A.W.	Date
Drawn	CAD 14	Ch'kd		DECEMBER 2012
Scale	1:1000	Horiz.	20 10 0 20	References
1:100	Vert.			
CONSULTANT				
				
MUNICIPALITY  Regional Municipality of Halton				
 TOWN OF OAKVILLE				
TITLE 407 WEST EMPLOYMENT AREA CONCEPTUAL PLAN AND PROFILES DUNDAS STREET STA 1+575 TO STA 2+075				
Municipal Drawing No			Regional Drawing No	
WSP File No 14-09222			Drawing No P12	

FILENAME: X:\014\014-09222\014-09222\014-09222_P13-TREMAINE ROAD.dwg
PLOT DATE: Aug 24, 2018 - 4:13pm, chris.lee@hro.com

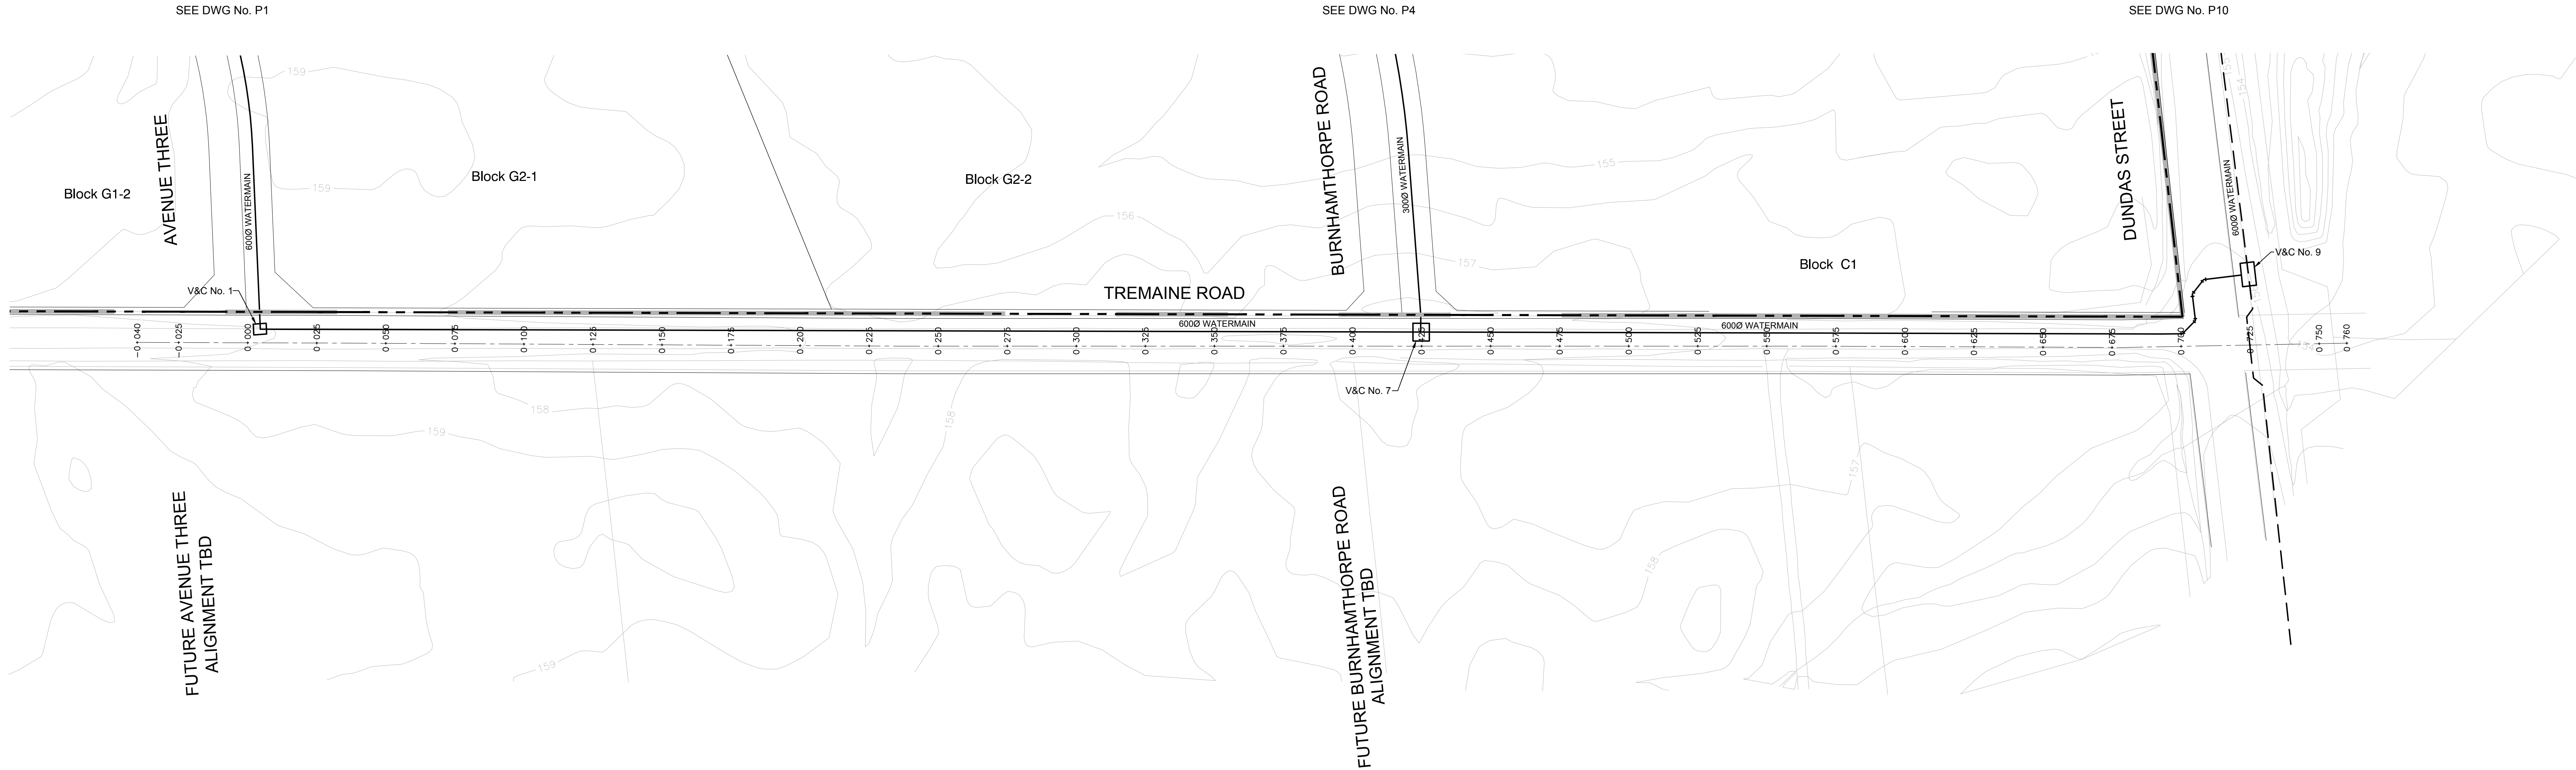

TREMAINE ROAD WATERMAIN
DESIGN CONCEPTUAL ONLY.

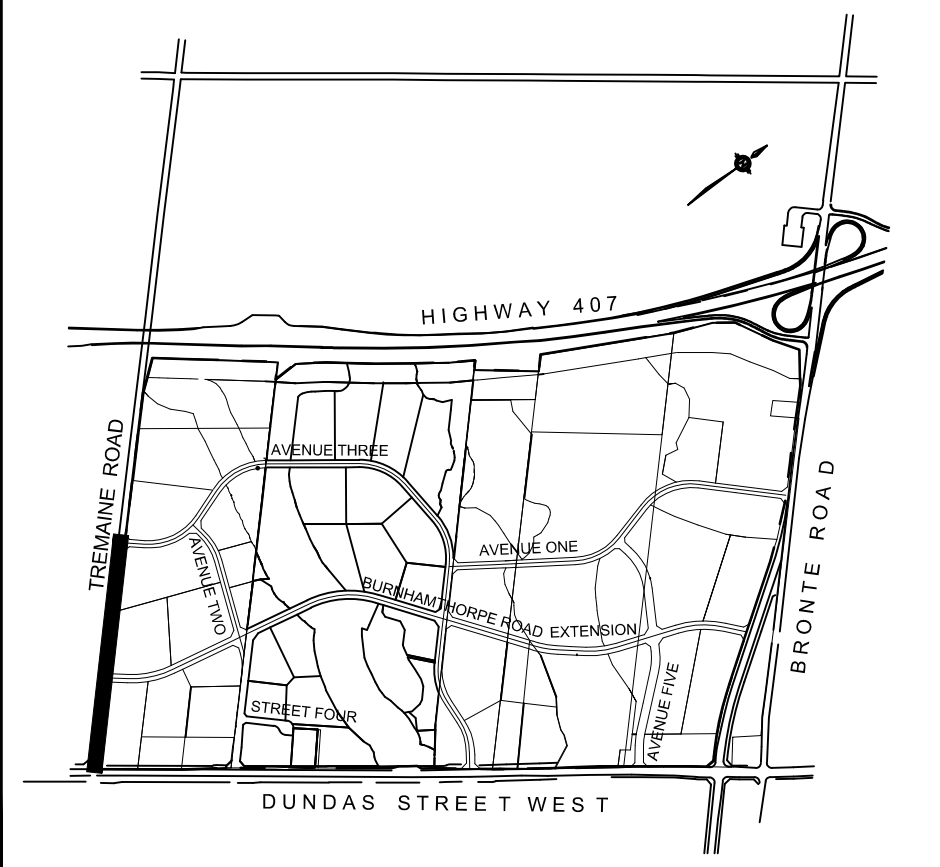
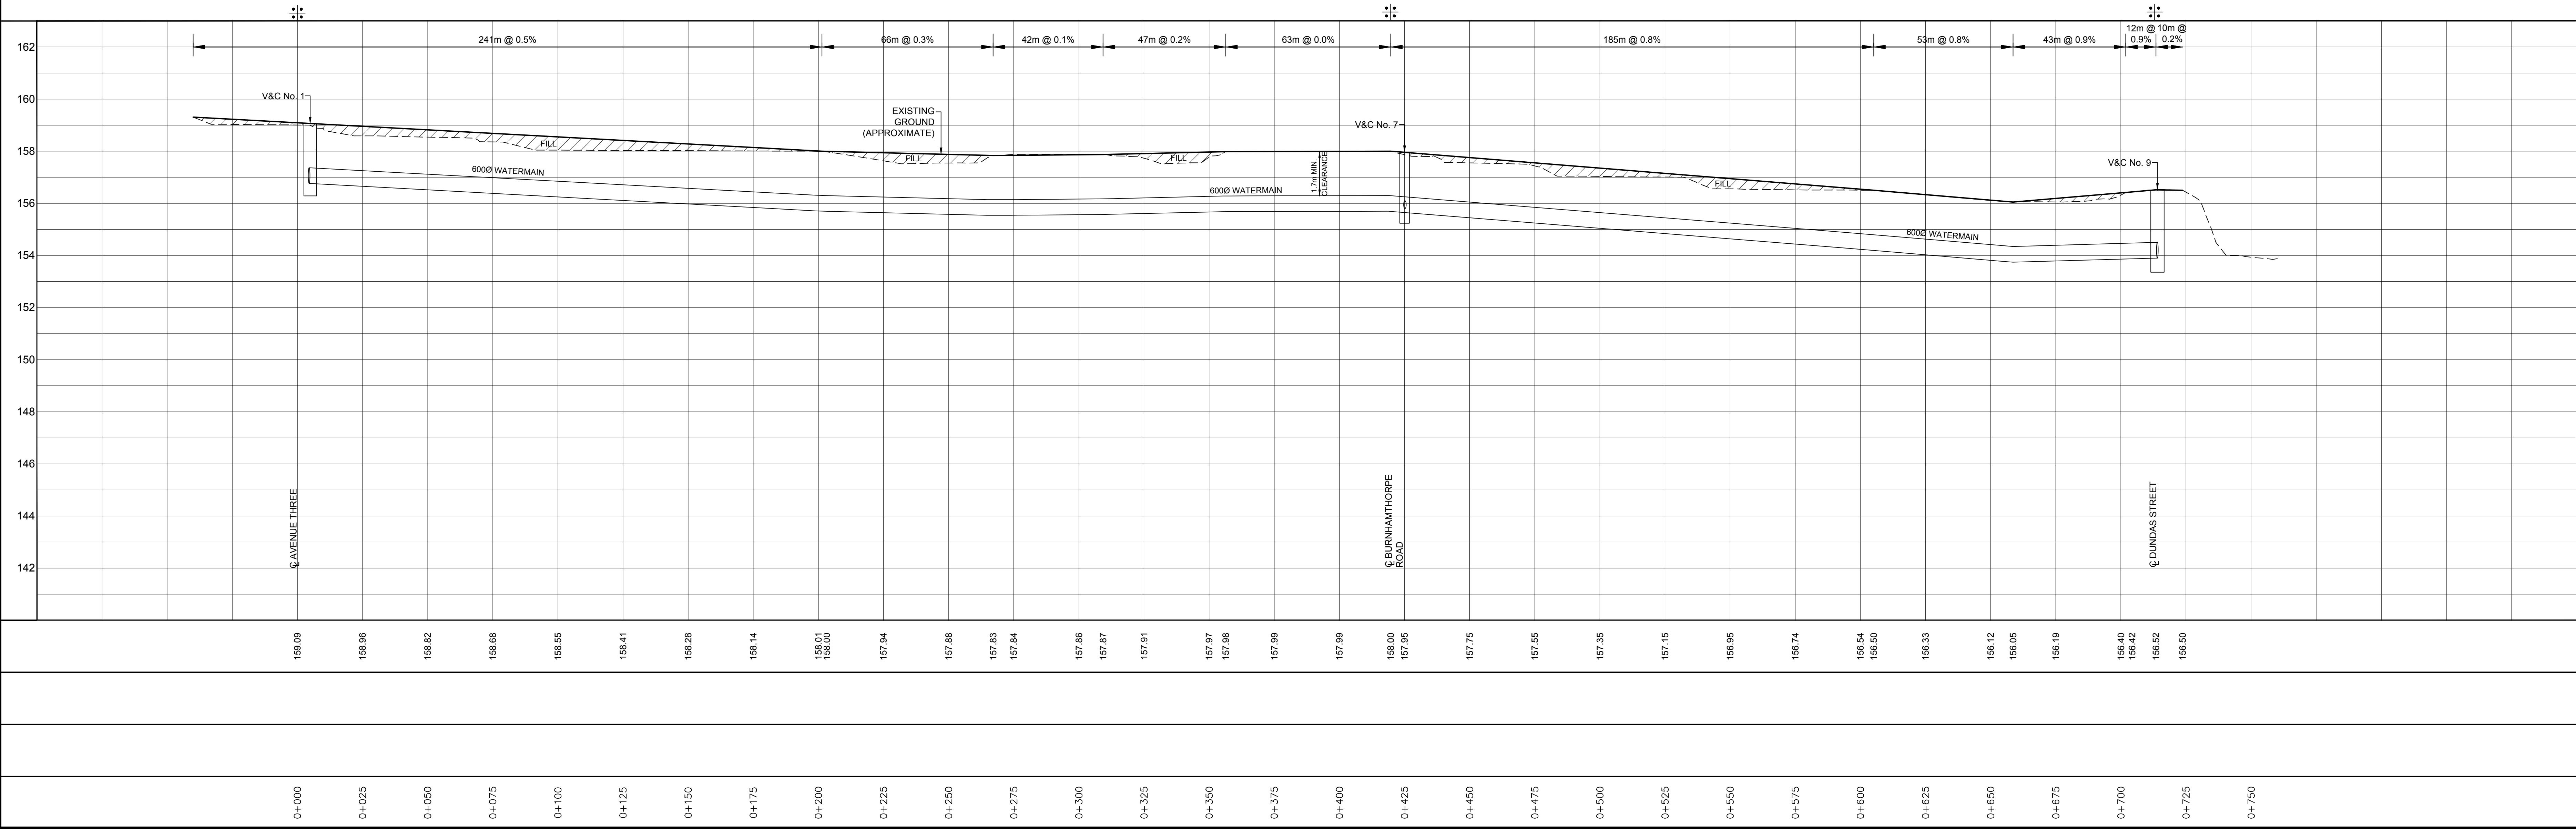


KEY PLAN NTS

- LEGEND**
- 407 WEST PLAN AREA
 - - - PROPERTY LINE
 - - - PROPOSED INFILTRATION SWALE
 - - - SANITARY SEWER
 - SANITARY MANHOLE
 - STORM SEWER
 - STORM MANHOLE
 - WATERMAIN
 - EXISTING CONTOUR ELEVATION


ALL DIMENSIONS AND ELEVATIONS ARE IN METRES UNLESS OTHERWISE NOTED. DRAWINGS ARE NOT DIGITALLY CORRECT. LAYOUT TO BE COMPLETED BY OFFSETS.			
BENCHMARKS MTO BENCHMARK BM 81.8108. ELEVATION 167.059 TABLET ON CULVERT, SOUTHWEST CORNER OF DUNDAS STREET AND TRAFALGAR ROAD (1978 DATUM).			
5	AUG 2018	CONCEPTUAL ONLY-SUBMITTED IN SUPPORT OF DRAFT PLAN APPLICATION	
4	JUN 2017	CONCEPTUAL ONLY-SUBMITTED IN SUPPORT OF DRAFT PLAN APPLICATION	
3	NOV 2014	CONCEPTUAL ONLY-SUBMITTED IN SUPPORT OF DRAFT PLAN APPLICATION	
2	NOV 2013	CONCEPTUAL ONLY-SUBMITTED IN SUPPORT OF DRAFT PLAN APPLICATION	
1	JUN 2013	CONCEPTUAL ONLY-SUBMITTED IN SUPPORT OF DRAFT PLAN APPLICATION	
No.	Date	By	
Design	S.W.	Ch'kd	A.W.
Drawn	CAD 14	Ch'kd	
Scale	1:1000	Horiz.	1:100
1:100	Vert.		
References			
CONSULTANT			
MUNICIPALITY			
Halton Regional Municipality of Halton			
TOWN OF OAKVILLE			
TITLE			
407 WEST EMPLOYMENT AREA			
CONCEPTUAL			
PLAN AND PROFILES			
TREMAINE ROAD			
STA 0+000 TO STA 0+750			
Municipal Drawing No		Regional Drawing No	
WSP File No		Drawing No	
14-09222		P13	

FILENAME: X:\DIV\014\09222\MUN\Profiles\ER-FSS_Profiles\ER-FSS-09222-P14-P15-BRONTE ROAD.dwg
PLOT DATE: Aug 24, 2018 - 3:28pm birtchenko

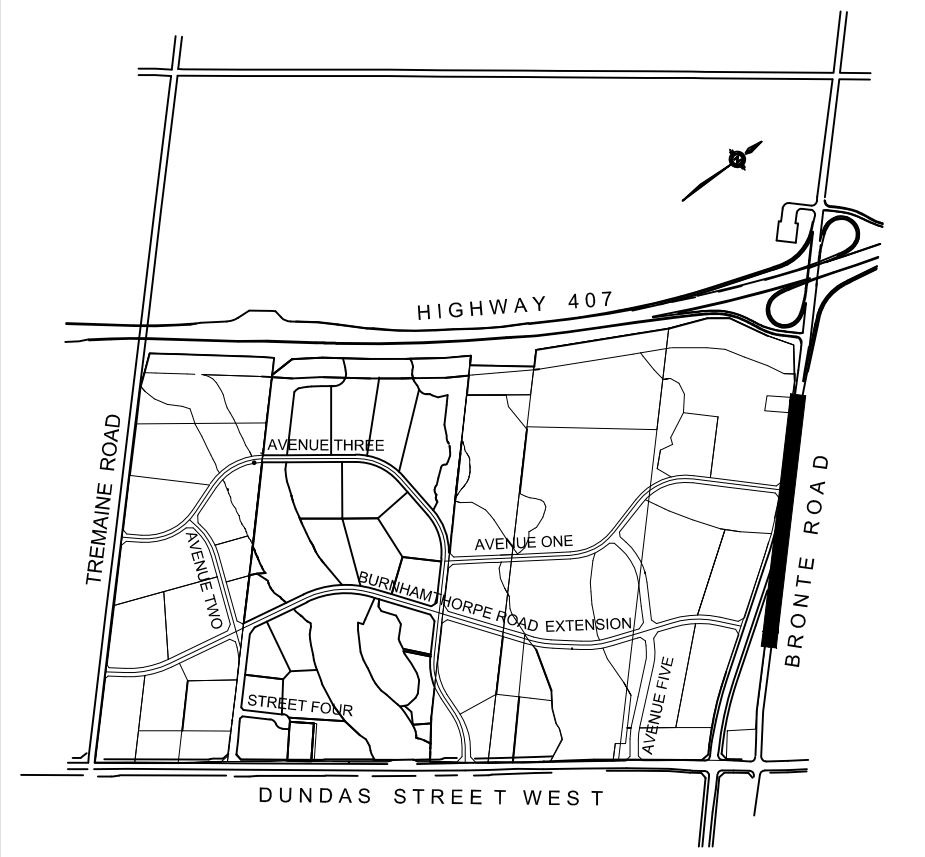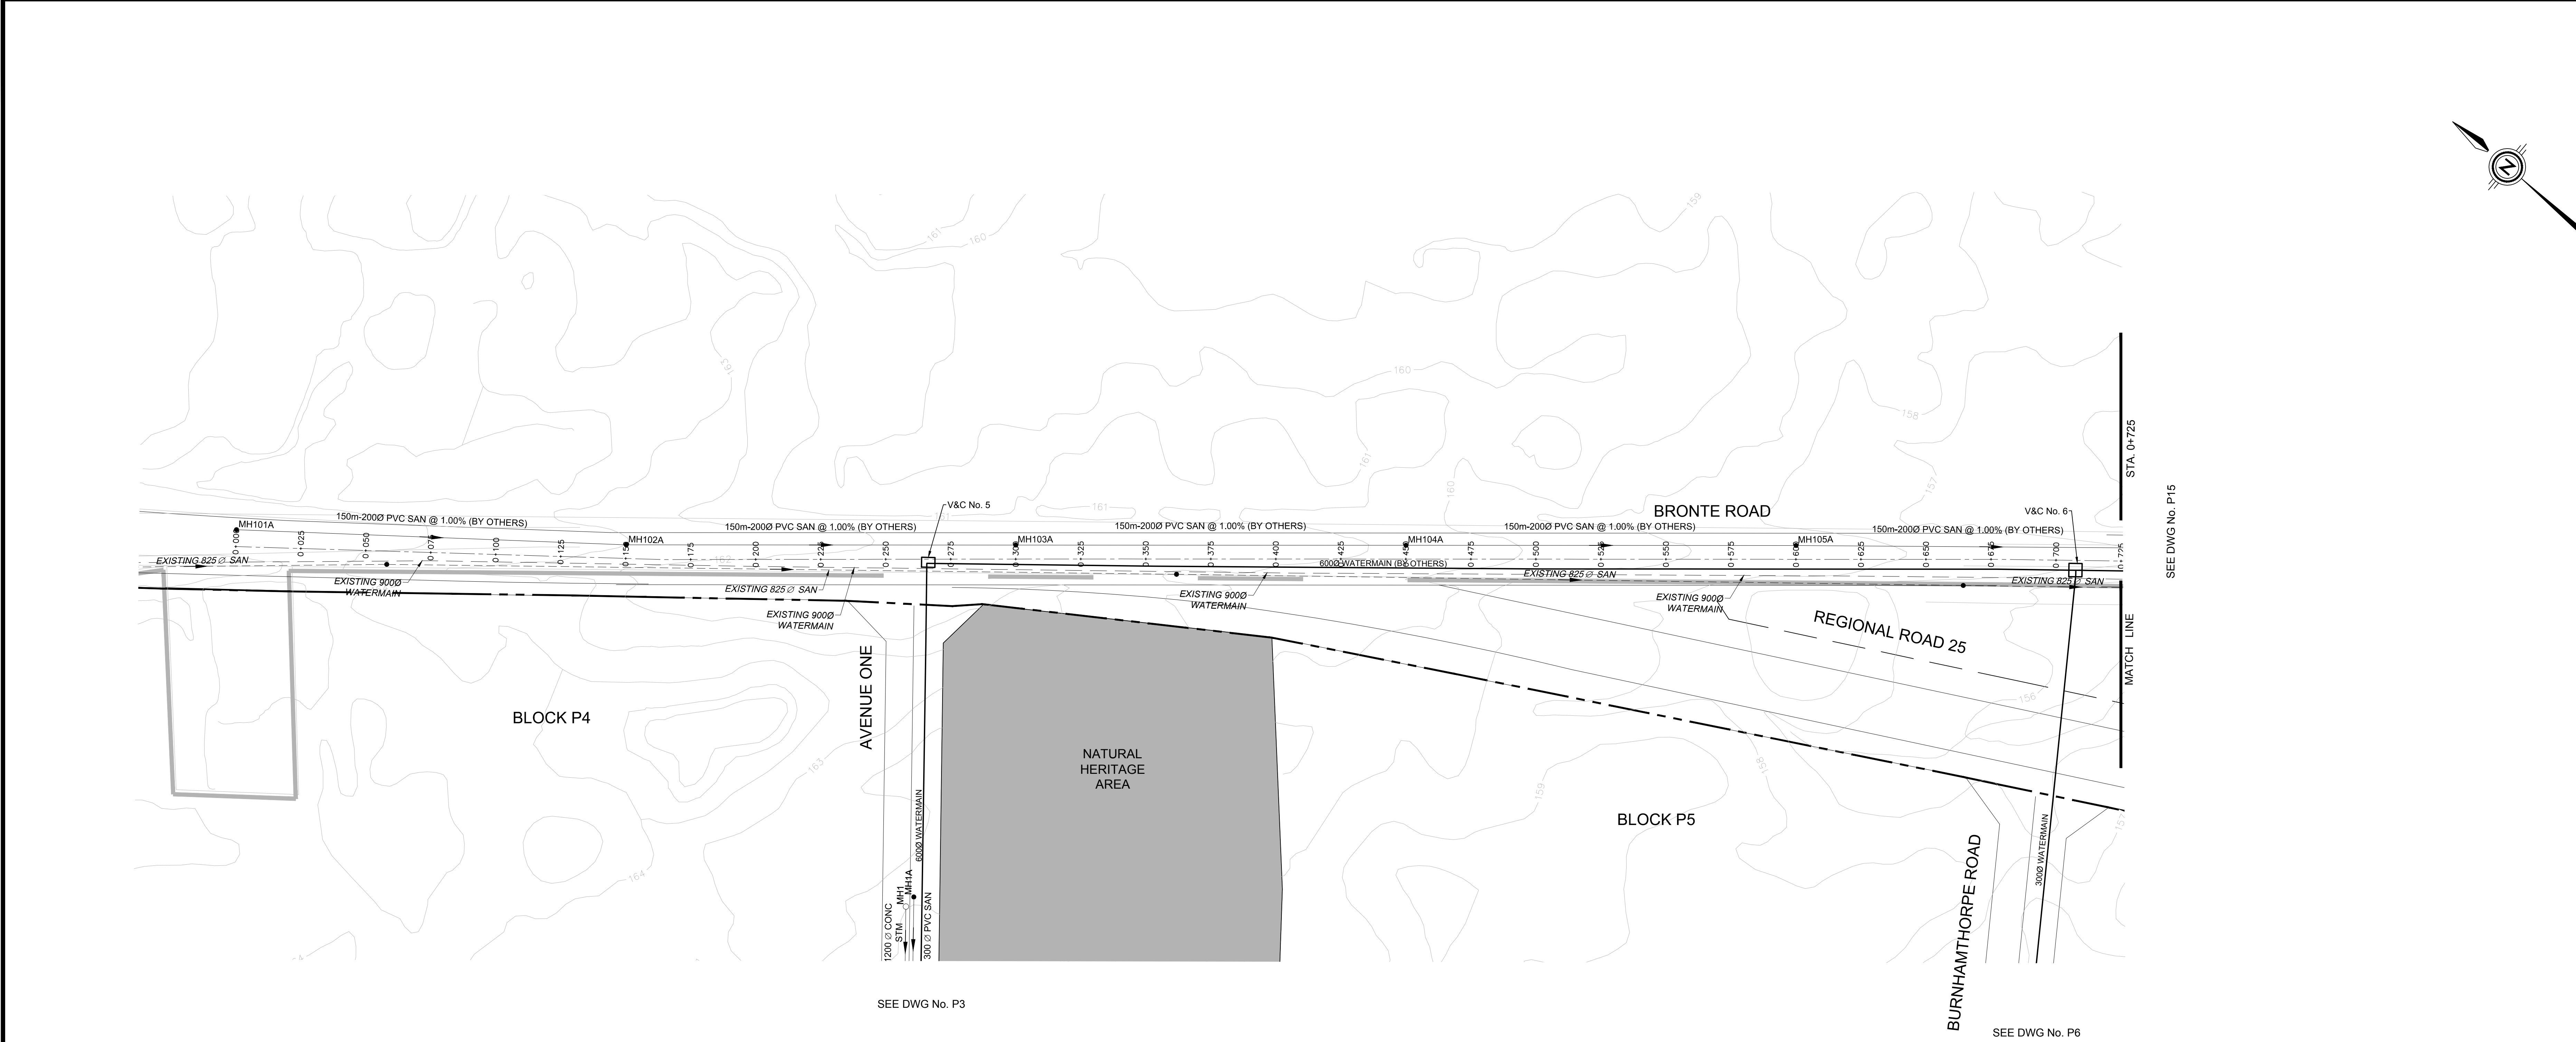

KEY PLAN NTS

- LEGEND**
- 407 WEST PLAN AREA
 - PROPERTY LINE
 - PROPOSED INFILTRATION SWALE
 - SANITARY SEWER
 - SANITARY MANHOLE
 - STORM SEWER
 - STORM MANHOLE
 - WATERMAIN
 - EXISTING CONTOUR ELEVATION

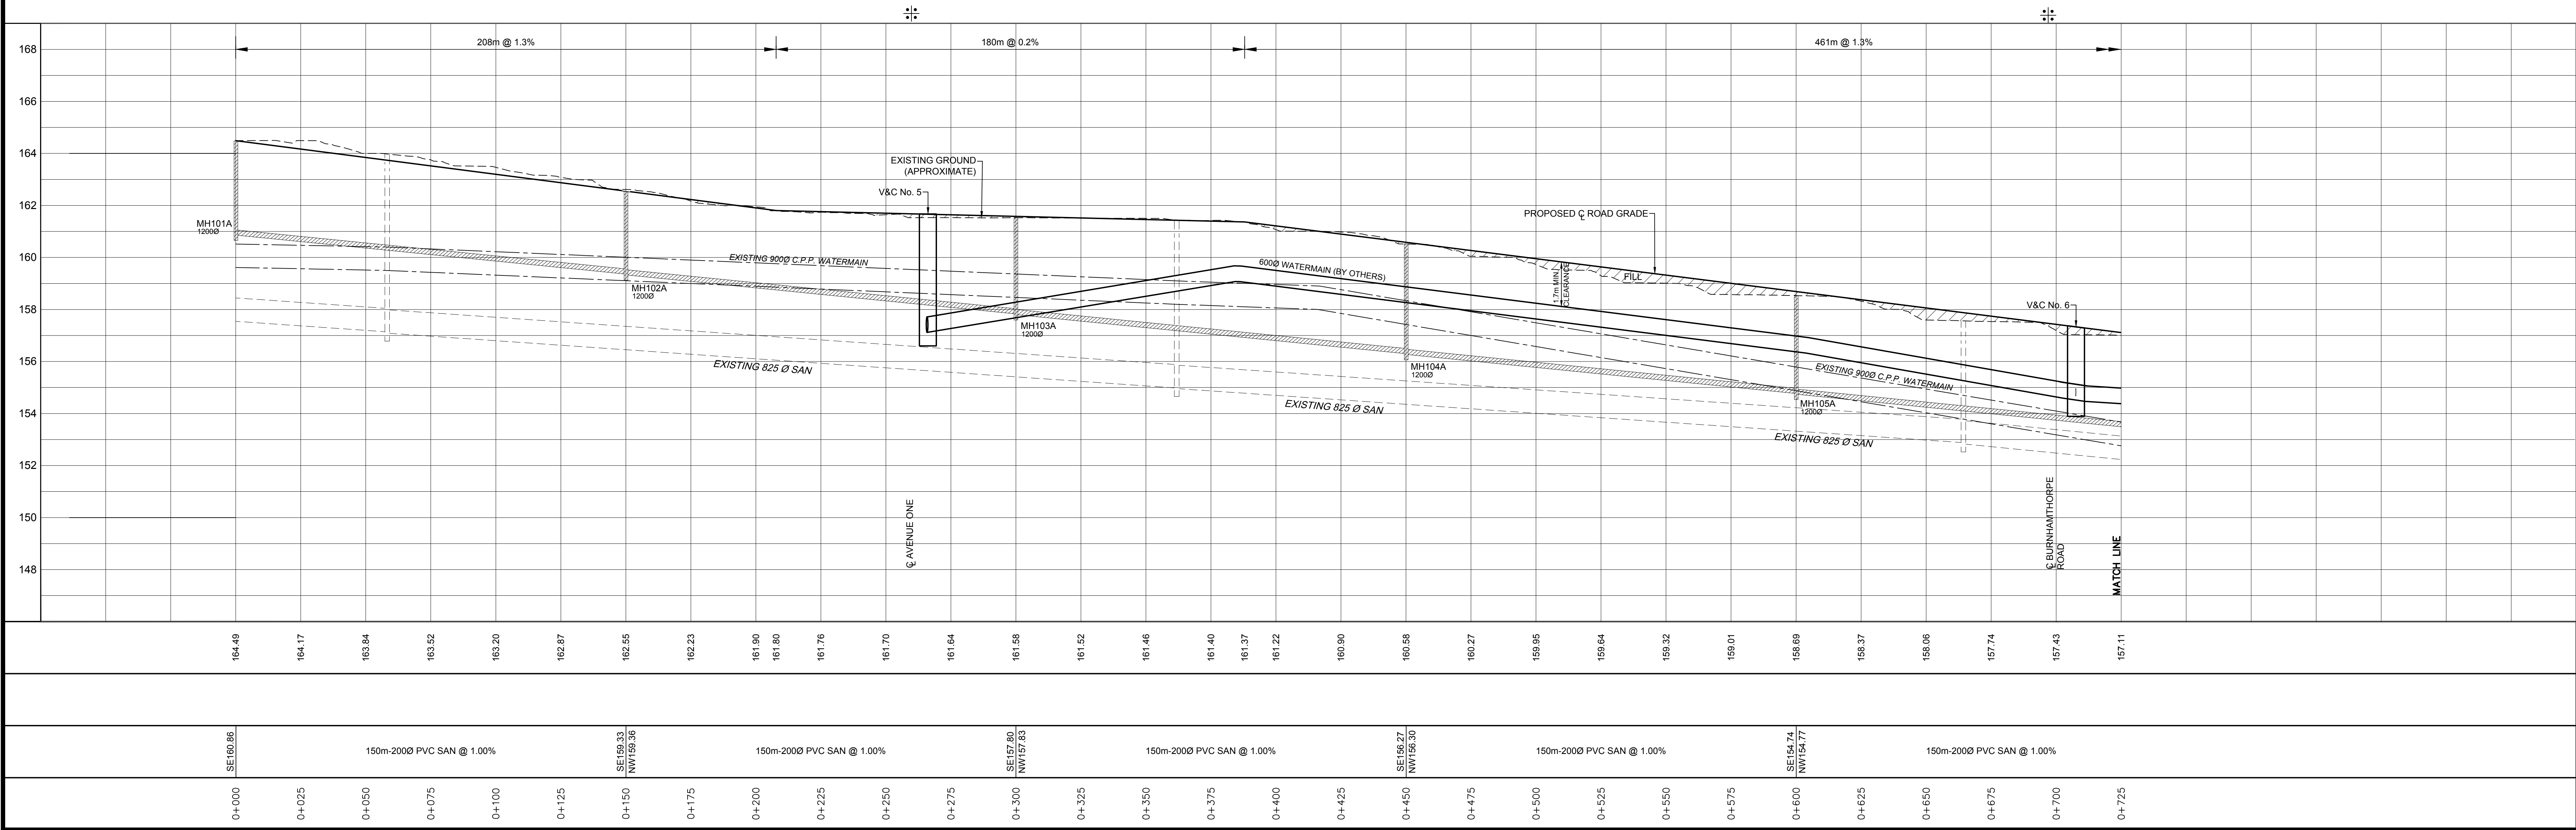

ALL DIMENSIONS AND ELEVATIONS ARE IN METRES UNLESS OTHERWISE NOTED.
DRAWINGS ARE NOT DIGITALLY CORRECT. LAYOUT TO BE COMPLETED BY OFFSETS.

BENCHMARKS
MTO BENCHMARK BM 81.8108, ELEVATION 167.059
TABLET ON CULVERT, SOUTHWEST CORNER OF DUNDAS STREET AND TRAFALGAR ROAD (1978 DATUM)

No.	Date	By	Design	S.W.	Ch'kd	A.W.	Date
5	AUG 2016		CONCEPTUAL ONLY: SUBMITTED IN SUPPORT OF DRAFT PLAN APPLICATION				
4	JUN 2017		CONCEPTUAL ONLY: SUBMITTED IN SUPPORT OF DRAFT PLAN APPLICATION				
3	NOV 2014		CONCEPTUAL ONLY: SUBMITTED IN SUPPORT OF DRAFT PLAN APPLICATION				
2	NOV 2013		CONCEPTUAL ONLY: SUBMITTED IN SUPPORT OF DRAFT PLAN APPLICATION				
1	JUN 2013		CONCEPTUAL ONLY: SUBMITTED IN SUPPORT OF DRAFT PLAN APPLICATION				

No.	Date	By	Design	S.W.	Ch'kd	A.W.	Date
1	CAD 14		Ch'kd				DECEMBER 2012

Scale: 1:1000 Horiz. 1:100 Vert.

References:


CONSULTANT: **wsp**

MUNICIPALITY: **Halton** Regional Municipality of Halton


TOWN OF OAKVILLE

TITLE
407 WEST EMPLOYMENT AREA
CONCEPTUAL
PLAN AND PROFILES
BRONTE ROAD
STA 0+000 TO STA 0+725

Municipal Drawing No	Regional Drawing No
WSP File No 14-09222	Drawing No P14

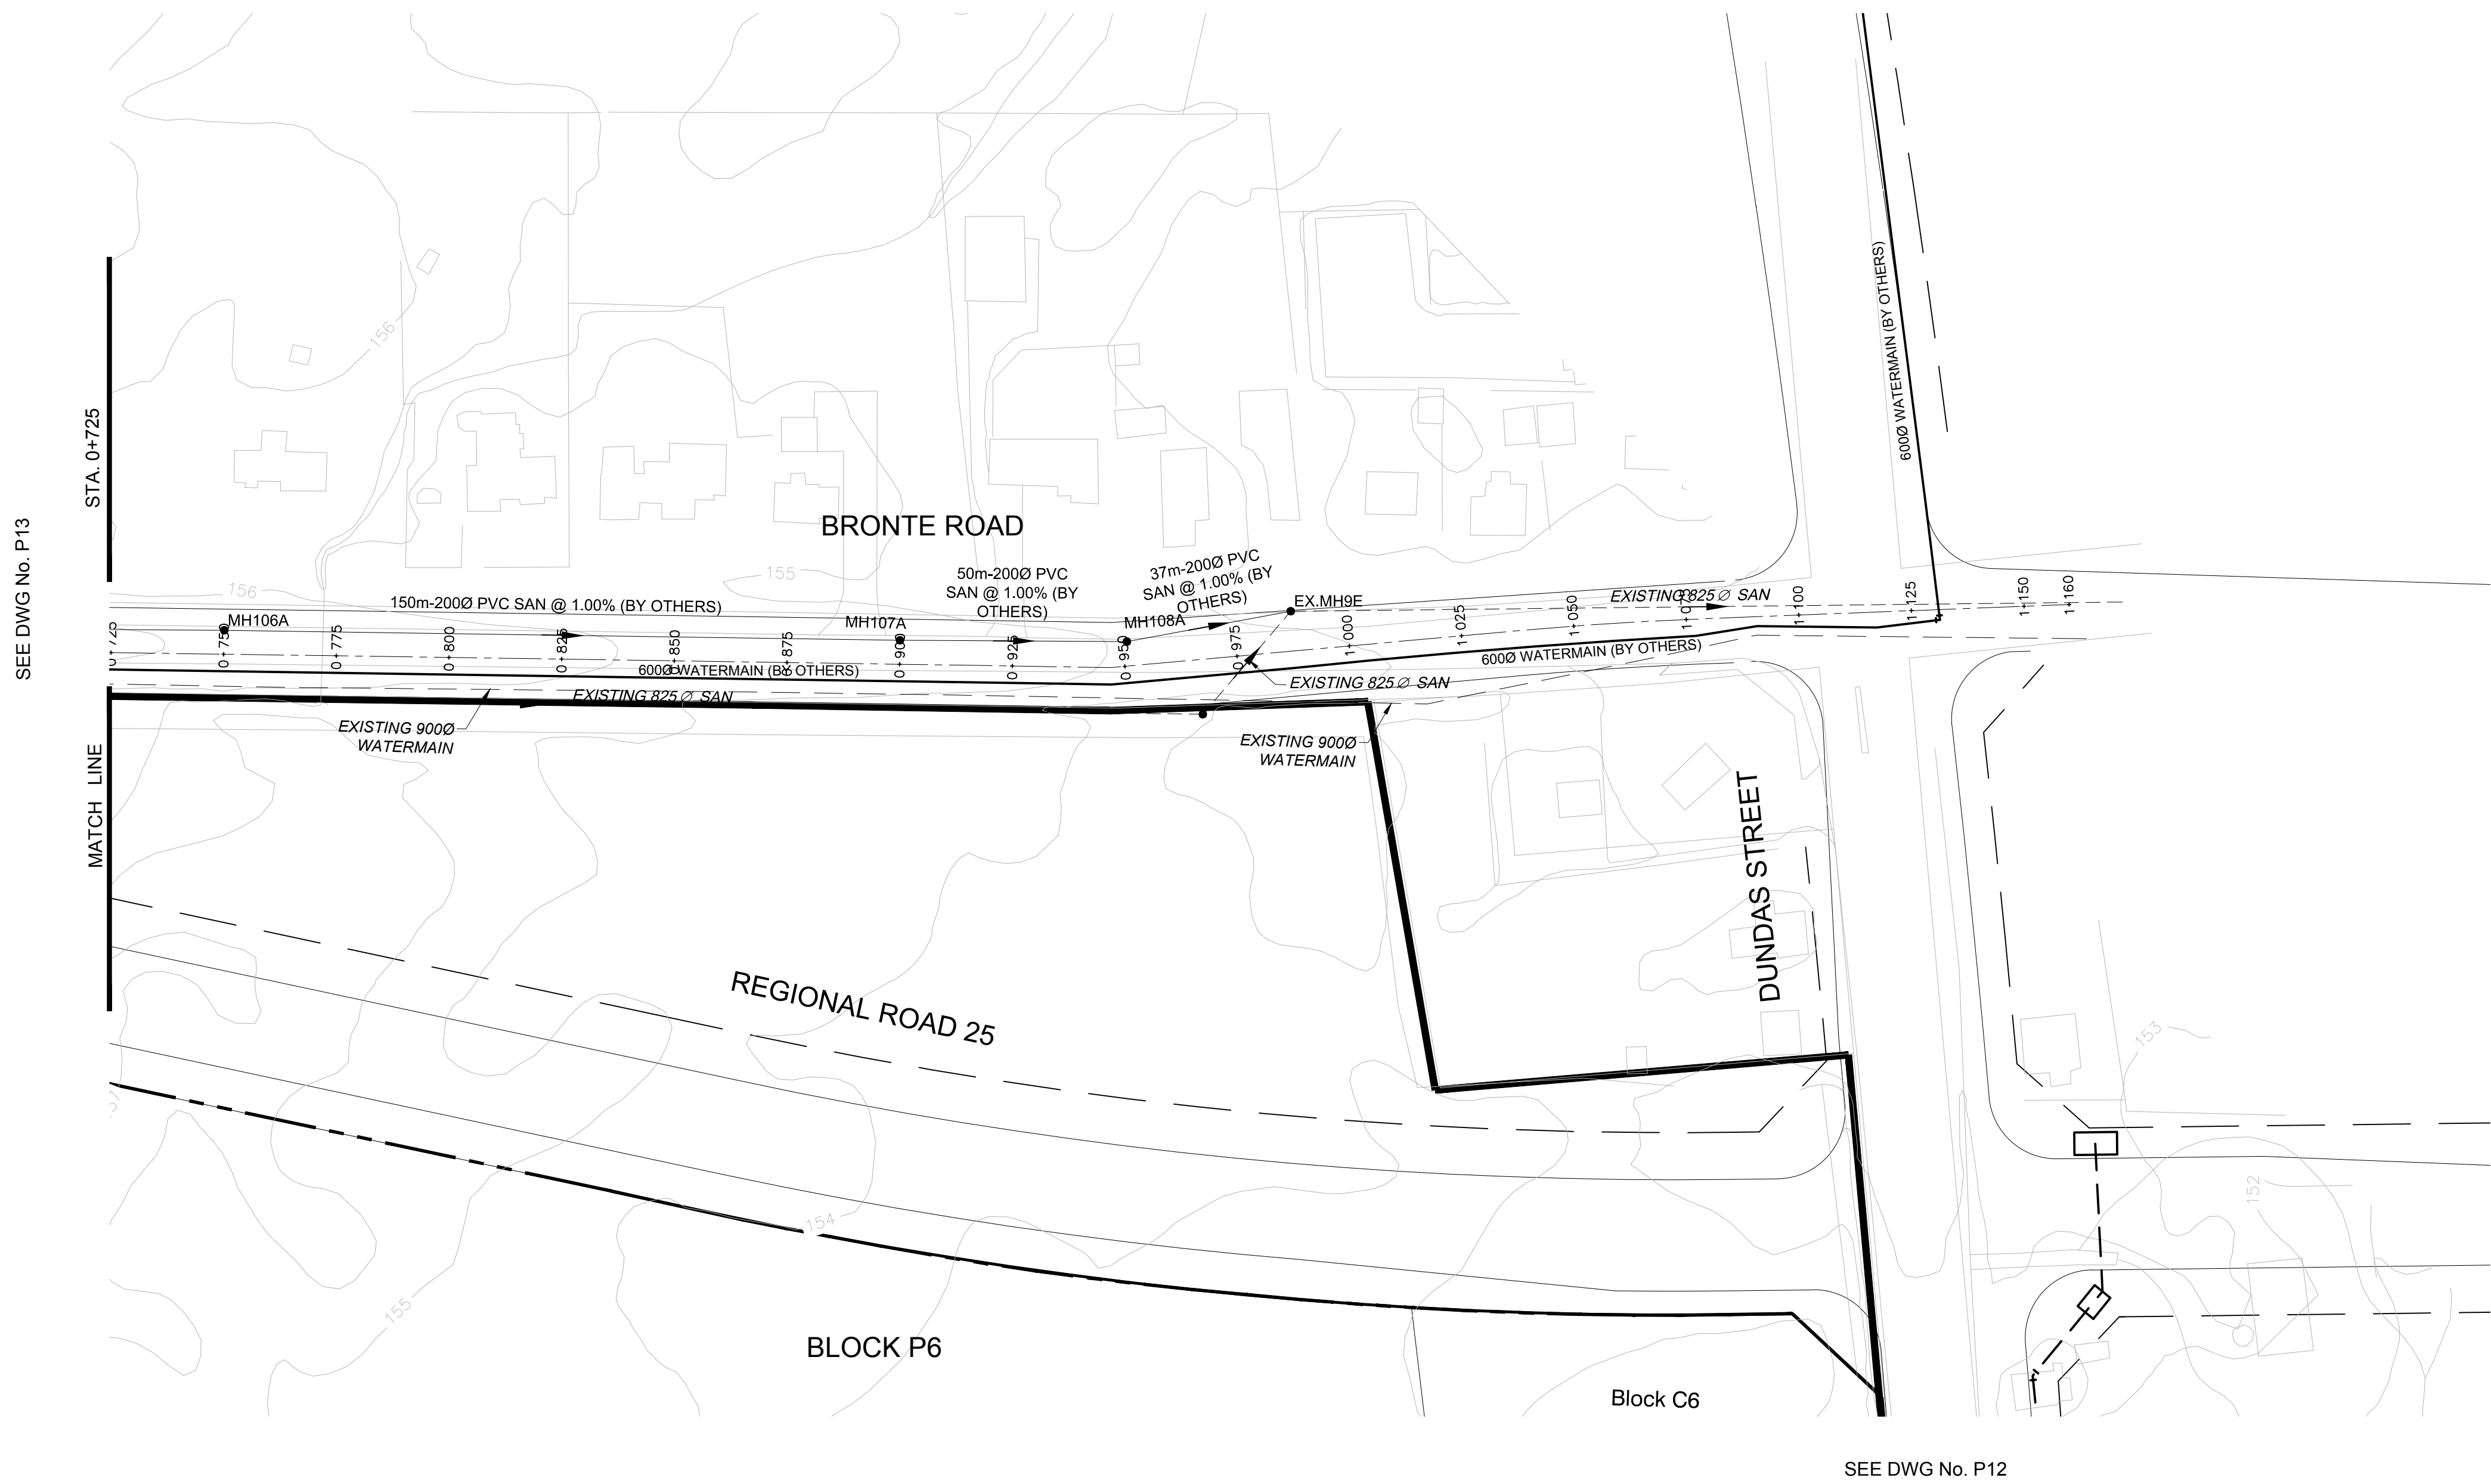


BRONTE ROAD PROPOSED WORKS
ARE CONCEPTUAL ONLY. DESIGN BY
OTHERS.

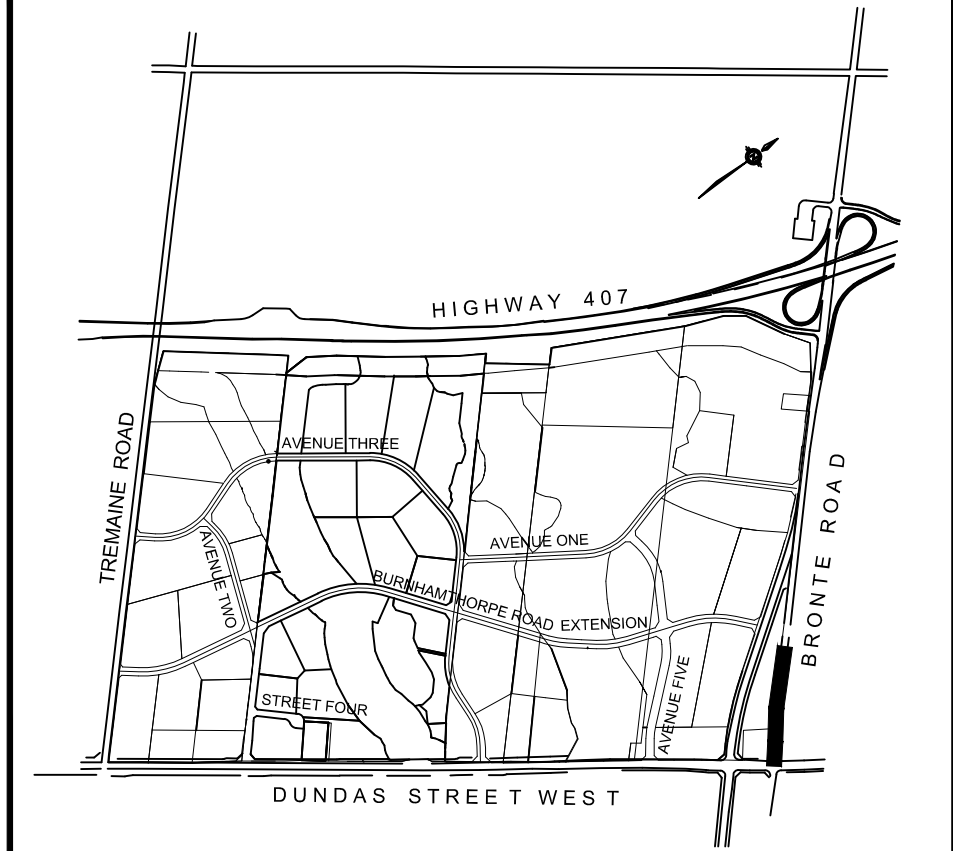




KEY PLAN NTS

- LEGEND**
- 407 WEST PLAN AREA
 - - - PROPERTY LINE
 - - - PROPOSED INFILTRATION SWALE
 - - - SANITARY SEWER
 - SANITARY MANHOLE
 - STORM MANHOLE
 - WATERMAIN
 - 150.0— EXISTING CONTOUR ELEVATION

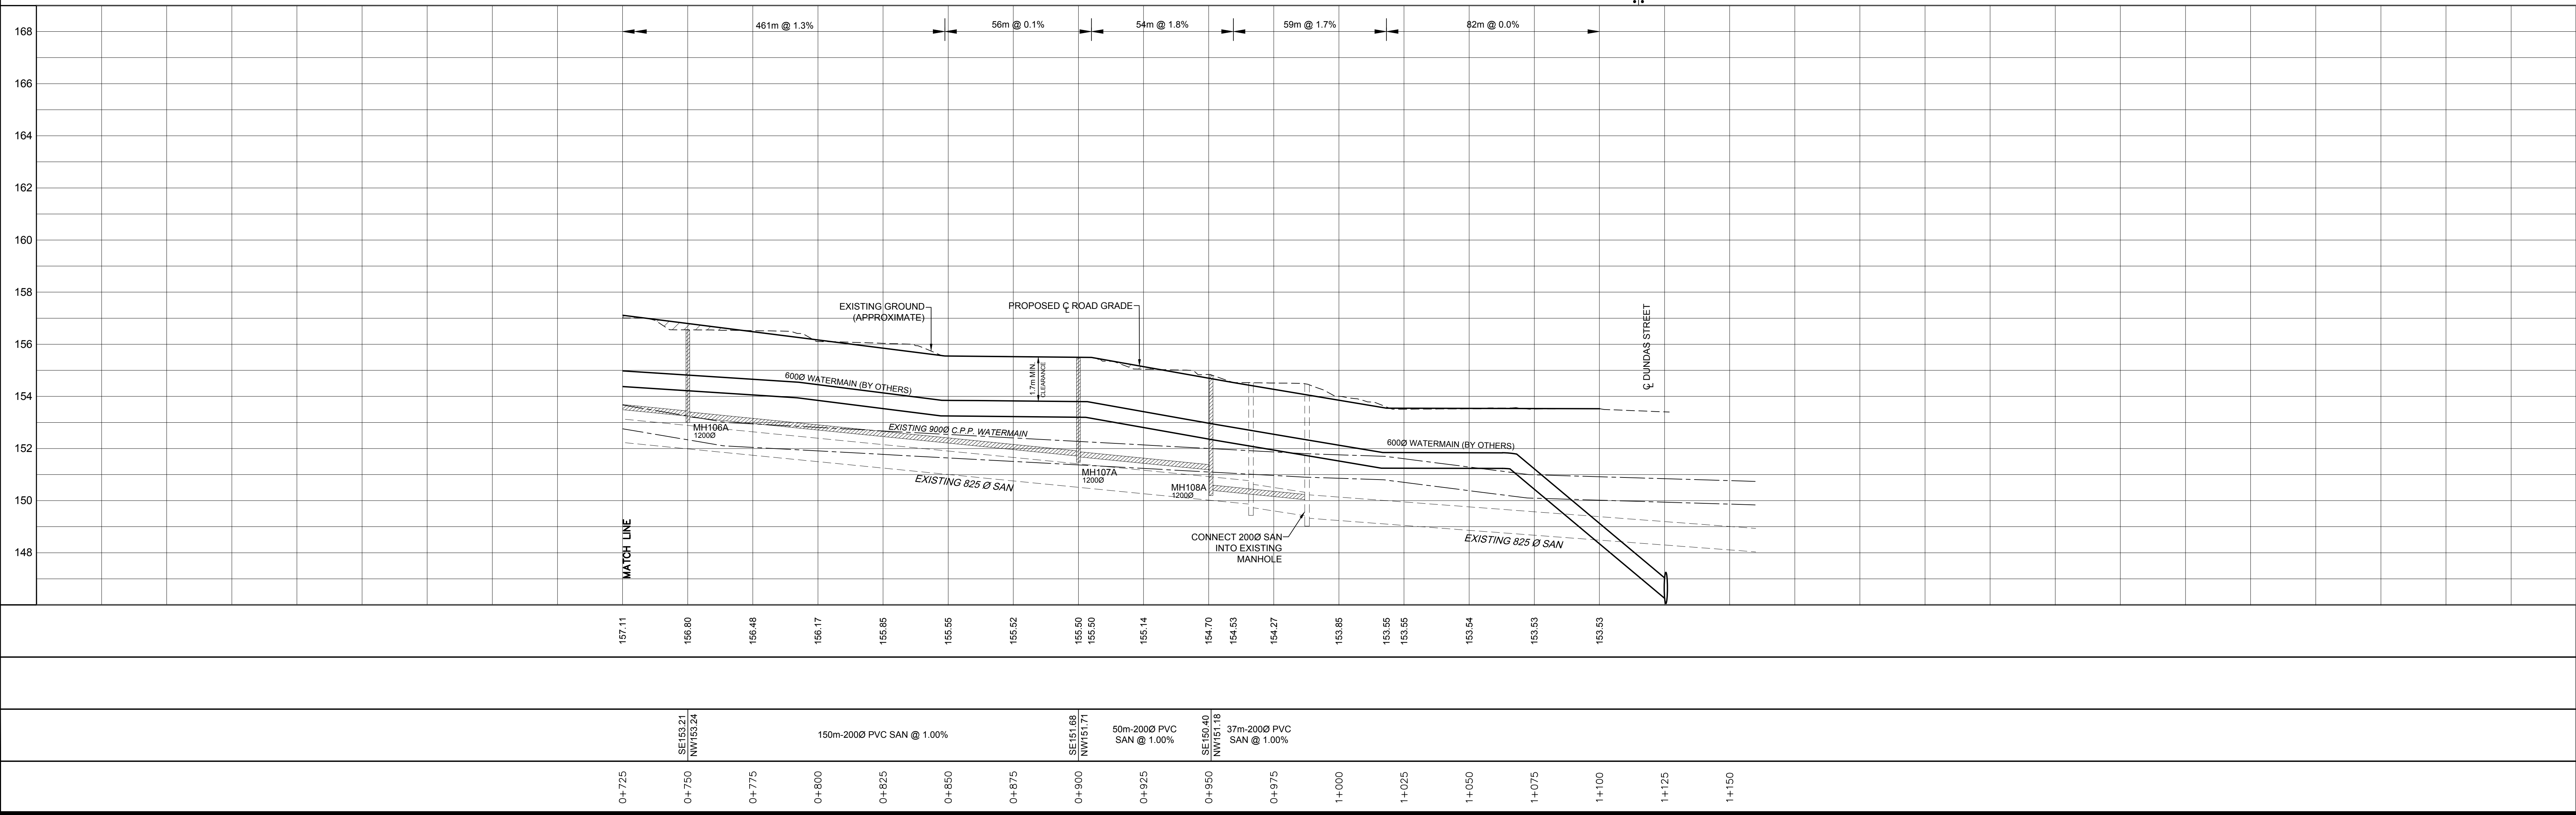


ALL DIMENSIONS AND ELEVATIONS ARE IN METRES UNLESS OTHERWISE NOTED. DRAWINGS ARE NOT DIGITALLY CORRECT. LAYOUT TO BE COMPLETED BY OFFSETS.			
BENCHMARKS MTO BENCHMARK BM 81 8108 ELEVATION 167.059 TABLET ON CULVERT, SOUTHWEST CORNER OF DUNDAS STREET AND TRAFALGAR ROAD (1978 DATUM).			
5	AUG 2018	CONCEPTUAL ONLY- SUBMITTED IN SUPPORT OF DRAFT PLAN APPLICATION	
4	JUN 2017	CONCEPTUAL ONLY- SUBMITTED IN SUPPORT OF DRAFT PLAN APPLICATION	
3	NOV 2014	CONCEPTUAL ONLY- SUBMITTED IN SUPPORT OF DRAFT PLAN APPLICATION	
2	NOV 2013	CONCEPTUAL ONLY- SUBMITTED IN SUPPORT OF DRAFT PLAN APPLICATION	
1	JUN 2013	CONCEPTUAL ONLY- SUBMITTED IN SUPPORT OF DRAFT PLAN APPLICATION	
No	Date	By	
Design	S.W.	Ch'kd	A.W.
Drawn	CAD 14	Ch'kd	
Scale	1:1000	Horiz.	1:100
1:100	Vert.	1:100	1:100
References			
CONSULTANT			
MUNICIPALITY			
Halton Regional Municipality of Halton			
TOWN OF OAKVILLE			
TITLE			
407 WEST EMPLOYMENT AREA CONCEPTUAL PLAN AND PROFILES BRONTE ROAD STA 0+725 TO STA 1+150			
Municipal Drawing No		Regional Drawing No	
WSP File No 14-09222		Drawing No P15	


Appendix 8.5 – Conceptual Grading Plan

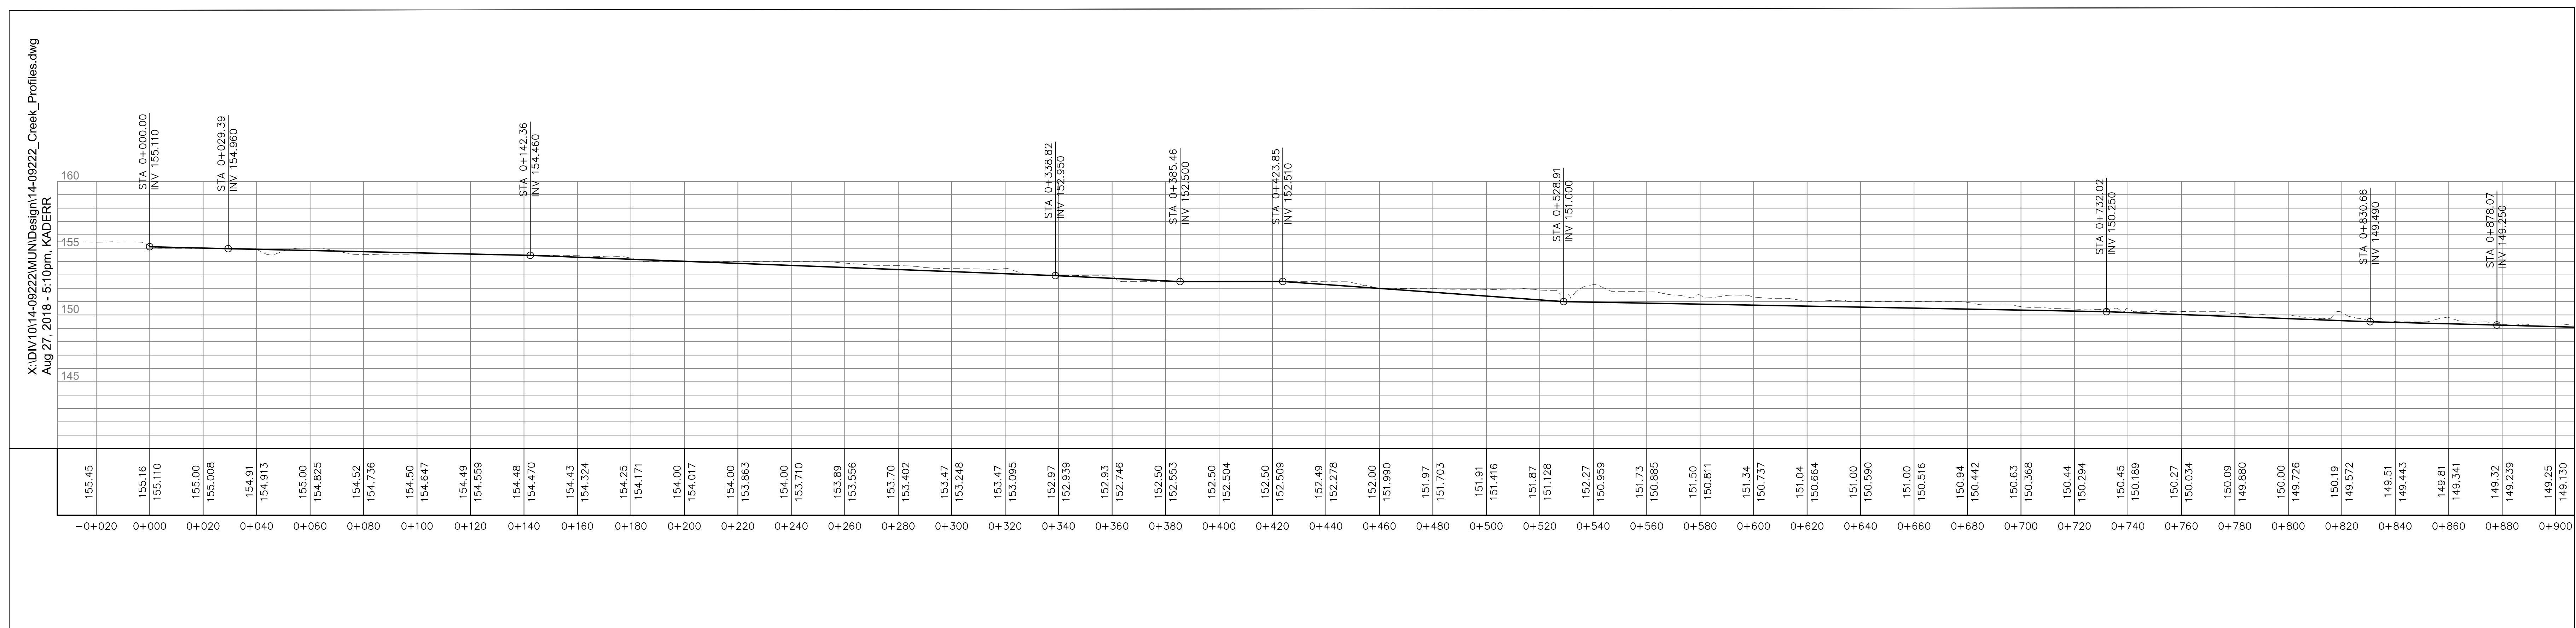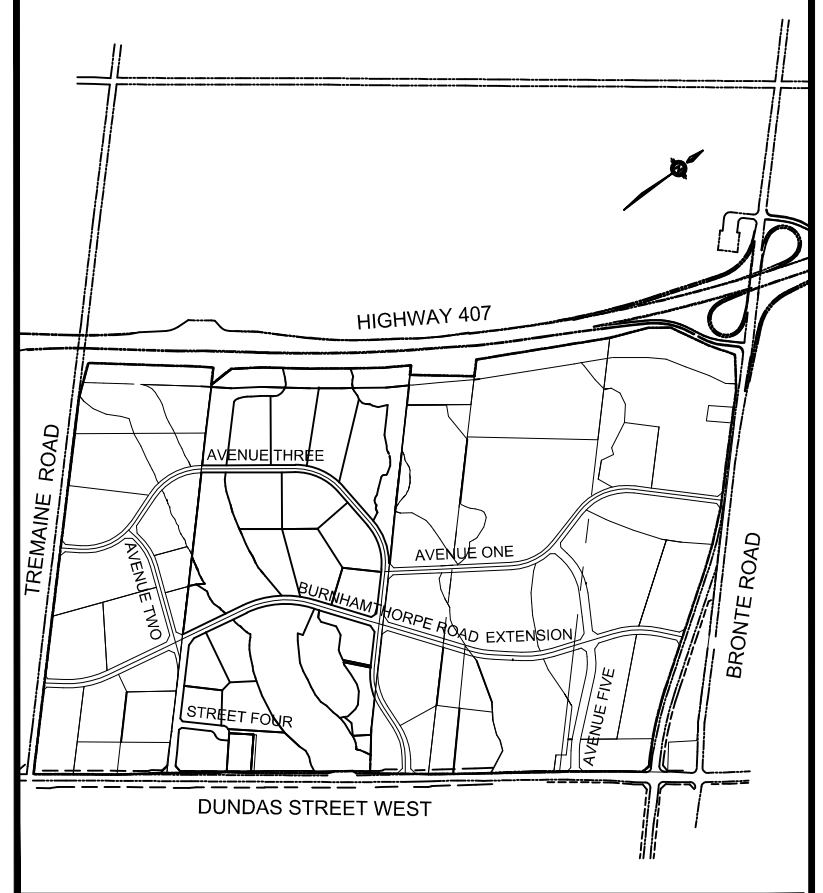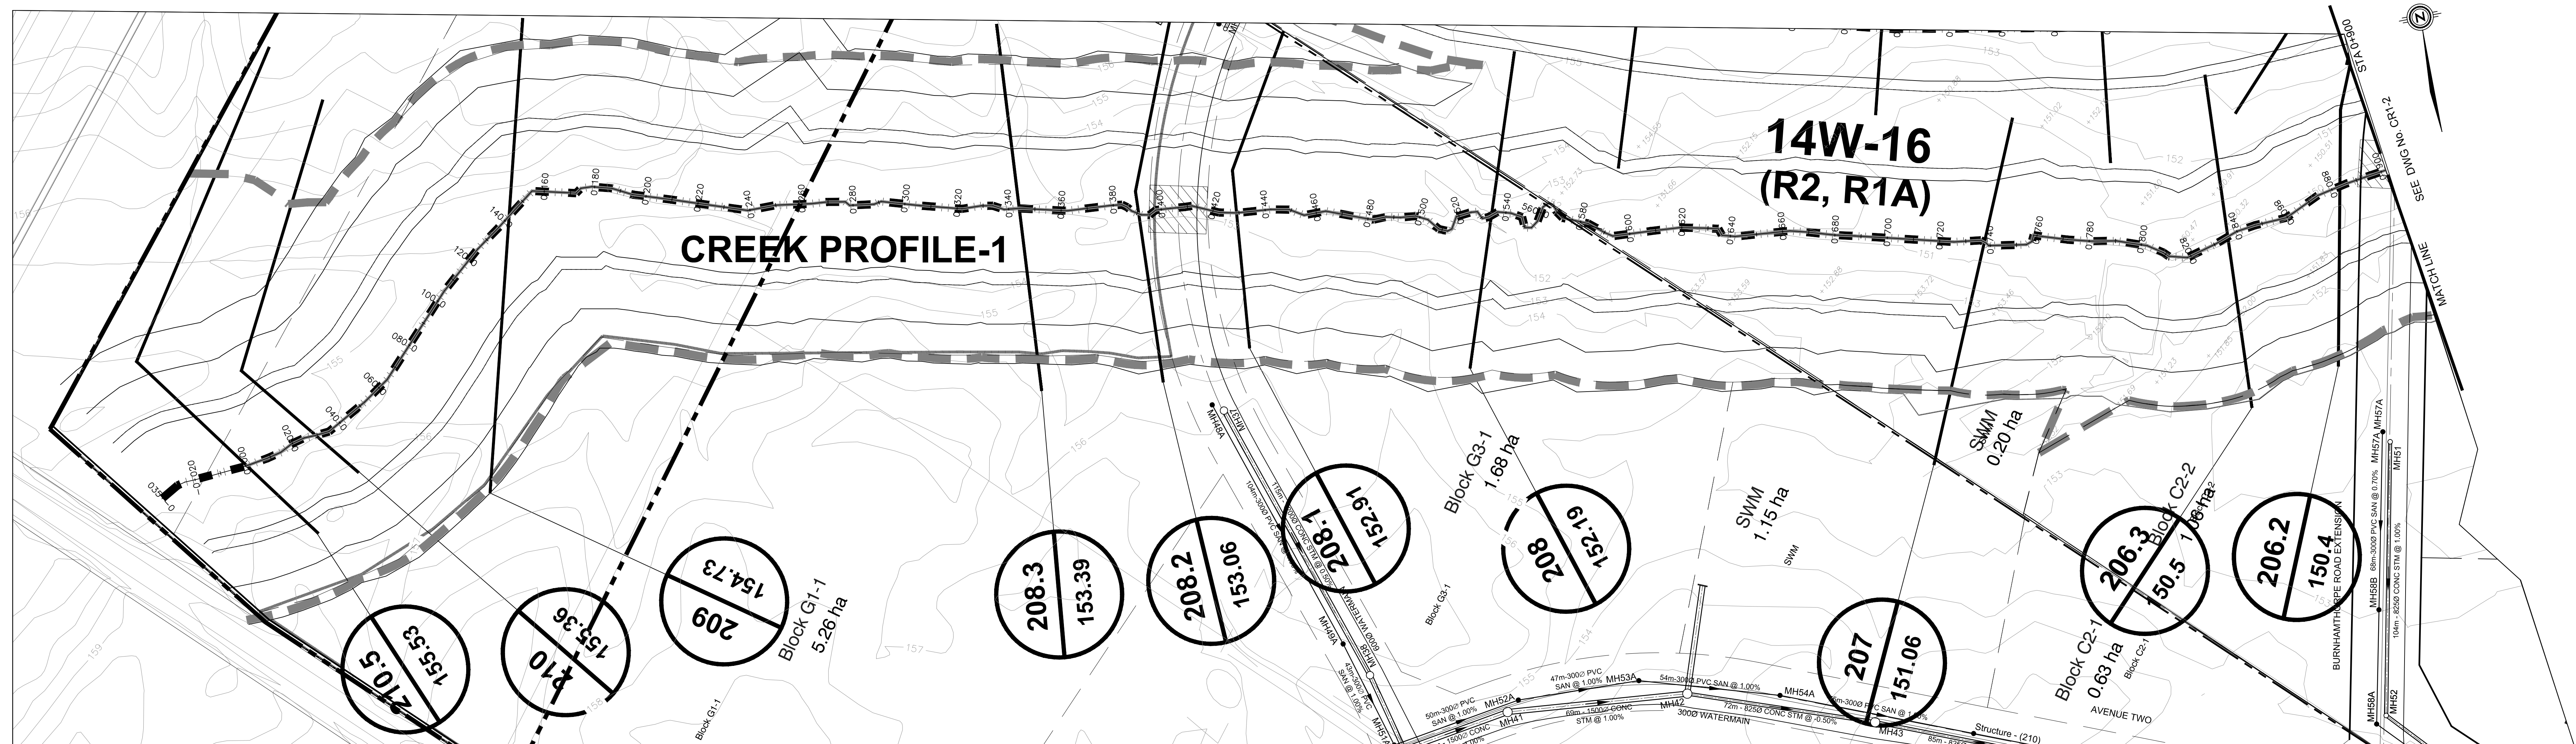


ALL DIMENSIONS AND ELEVATIONS ARE IN METRES UNLESS OTHERWISE NOTED. DRAWINGS ARE NOT DIGITALLY CORRECT. LAYOUT TO BE COMPLETED BY OFFSETS. BENCHMARKS MTO BENCHMARK BM 81.2108. ELEVATION 167.059 TABLET ON CULVERT, SOUTHWEST CORNER OF DUNDAS STREET AND TRAFALGAR ROAD (4758 DATUM).																			
5	AUG 2018	CONCEPTUAL ONLY- SUBMITTED IN SUPPORT OF DRAFT PLAN APPLICATION																	
4	JUN 2017	CONCEPTUAL ONLY- SUBMITTED IN SUPPORT OF DRAFT PLAN APPLICATION																	
3	NOV 2014	CONCEPTUAL ONLY- SUBMITTED IN SUPPORT OF DRAFT PLAN APPLICATION																	
2	NOV 2013	CONCEPTUAL ONLY- SUBMITTED IN SUPPORT OF DRAFT PLAN APPLICATION																	
1	JUN 2013	CONCEPTUAL ONLY- SUBMITTED IN SUPPORT OF DRAFT PLAN APPLICATION																	
<table border="1"> <tr> <th>No</th> <th>Date</th> <th>By</th> <th></th> <th></th> </tr> <tr> <td>Design</td> <td>S.W.</td> <td>Ch'kd</td> <td>A.W.</td> <td>Date</td> </tr> <tr> <td>Drawn</td> <td>CAD 10/12</td> <td>Ch'kd</td> <td></td> <td>JULY 2018</td> </tr> </table>					No	Date	By			Design	S.W.	Ch'kd	A.W.	Date	Drawn	CAD 10/12	Ch'kd		JULY 2018
No	Date	By																	
Design	S.W.	Ch'kd	A.W.	Date															
Drawn	CAD 10/12	Ch'kd		JULY 2018															
Scale		1:1000		References															
CONSULTANT 																			
MUNICIPALITY  Regional Municipality of Halton  TOWN OF OAKVILLE																			
TITLE 407 WEST EMPLOYMENT AREA CONCEPTUAL CREEK PROFILE 1 STA -0+20 TO STA 0+900																			
Municipal Drawing No		Regional Drawing No																	
WSP File No 14-09222		Drawing No CR 1-1																	

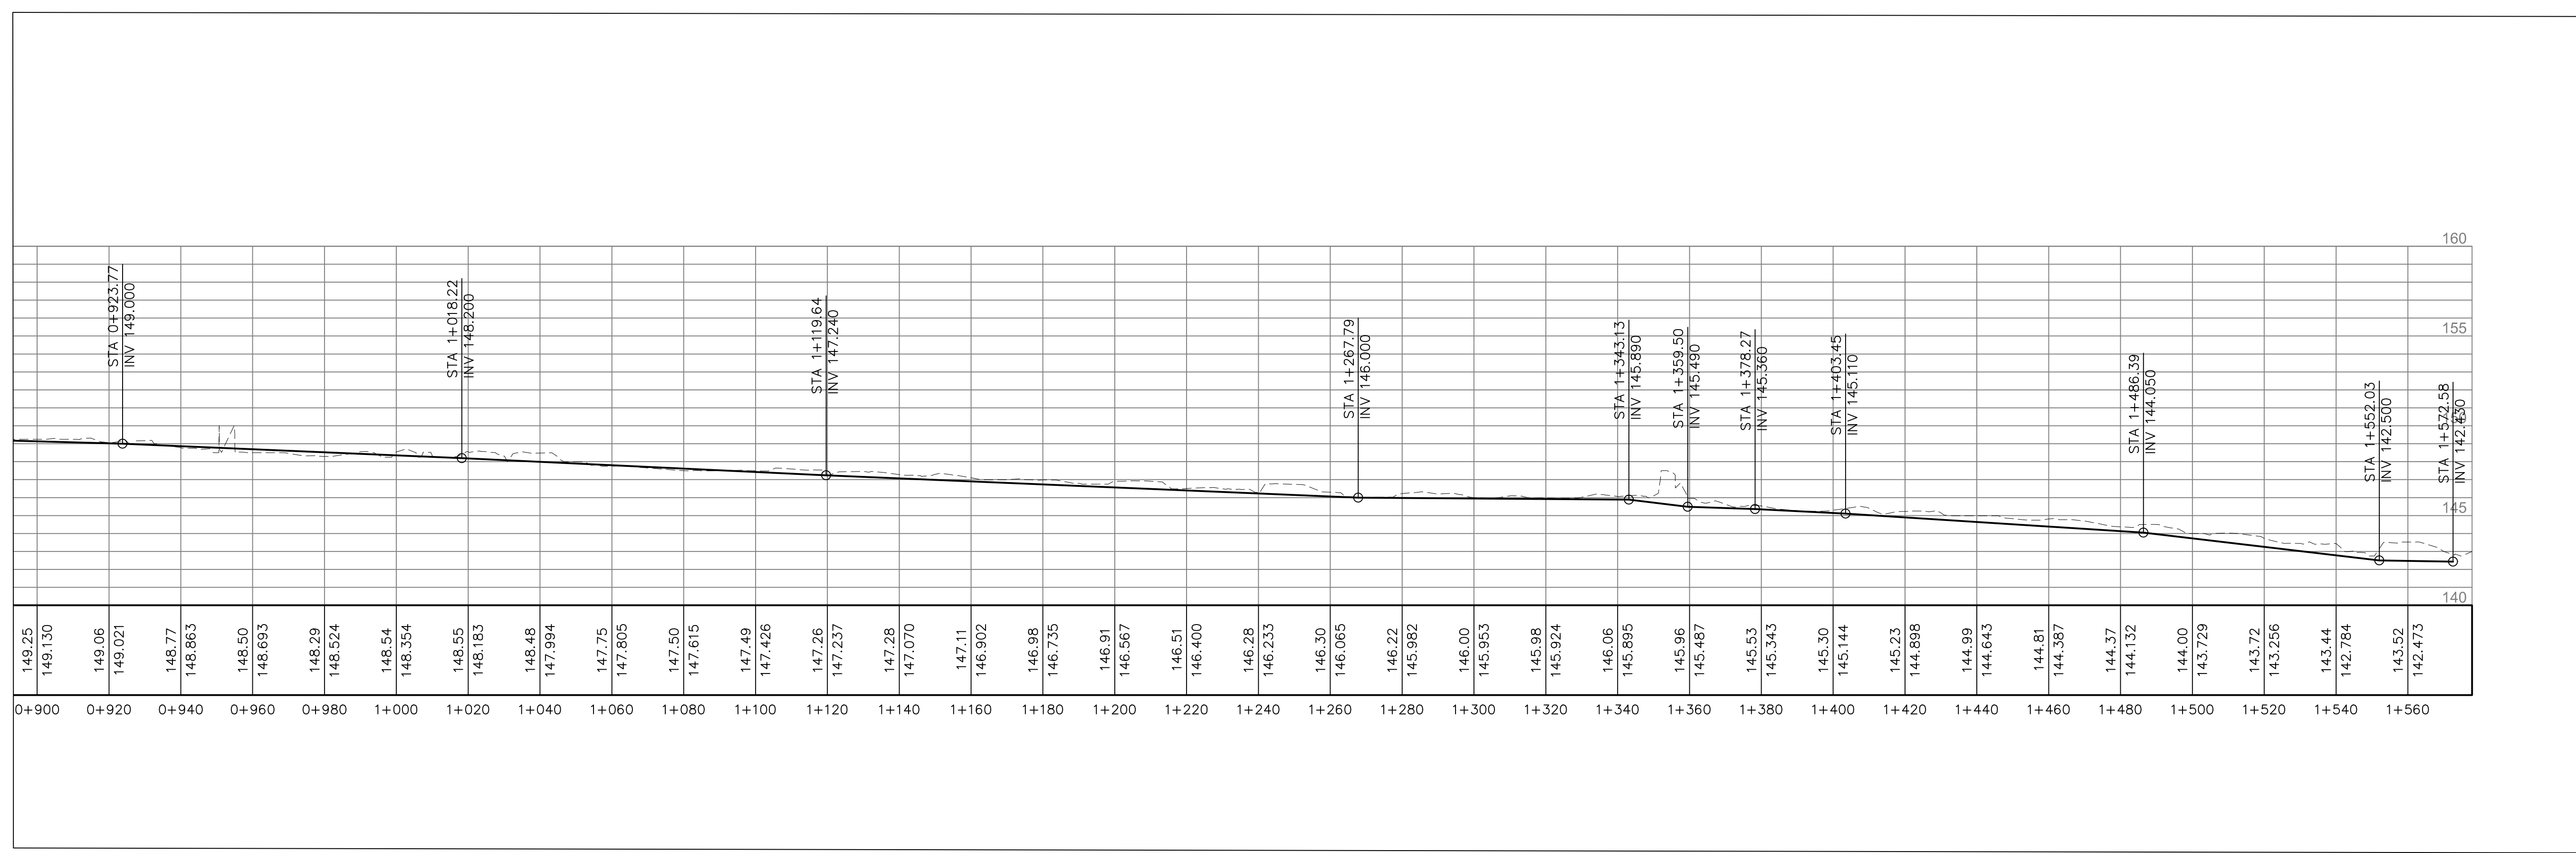


ALL DIMENSIONS AND ELEVATIONS ARE IN METRES UNLESS OTHERWISE NOTED. DRAWINGS ARE NOT DIGITALLY CORRECT. LAYOUT TO BE COMPLETED BY OFFSETS. BENCHMARKS MTD BENCHMARK BM 81.1308. ELEVATION 157.059 TABLET ON CULVERT SOUTHWEST CORNER OF DUNDAS STREET AND TRAFALGAR ROAD (1978 DATUM).					
5	AUG 2018	CONCEPTUAL ONLY - SUBMITTED IN SUPPORT OF DRAFT PLAN APPLICATION			
4	JUN 2017	CONCEPTUAL ONLY - SUBMITTED IN SUPPORT OF DRAFT PLAN APPLICATION			
3	NOV 2014	CONCEPTUAL ONLY - SUBMITTED IN SUPPORT OF DRAFT PLAN APPLICATION			
2	NOV 2013	CONCEPTUAL ONLY - SUBMITTED IN SUPPORT OF DRAFT PLAN APPLICATION			
1	JUN 2013	CONCEPTUAL ONLY - SUBMITTED IN SUPPORT OF DRAFT PLAN APPLICATION			
No.	Date	By			Date
Design	S.W.	Ch'kd	A.W.	July 2018	
	CAD 10/12	Ch'kd		References	
Scale	1:1000				
CONSULTANT 					
MUNICIPALITY  Regional Municipality of Halton					
 TOWN OF OAKVILLE					
TITLE 407 WEST EMPLOYMENT AREA CONCEPTUAL CREEK PROFILE 1 STA 0+900 TO STA 1+560					
Municipal Drawing No			Regional Drawing No		
WSP File No 14-09222			Drawing No CR 1-2		

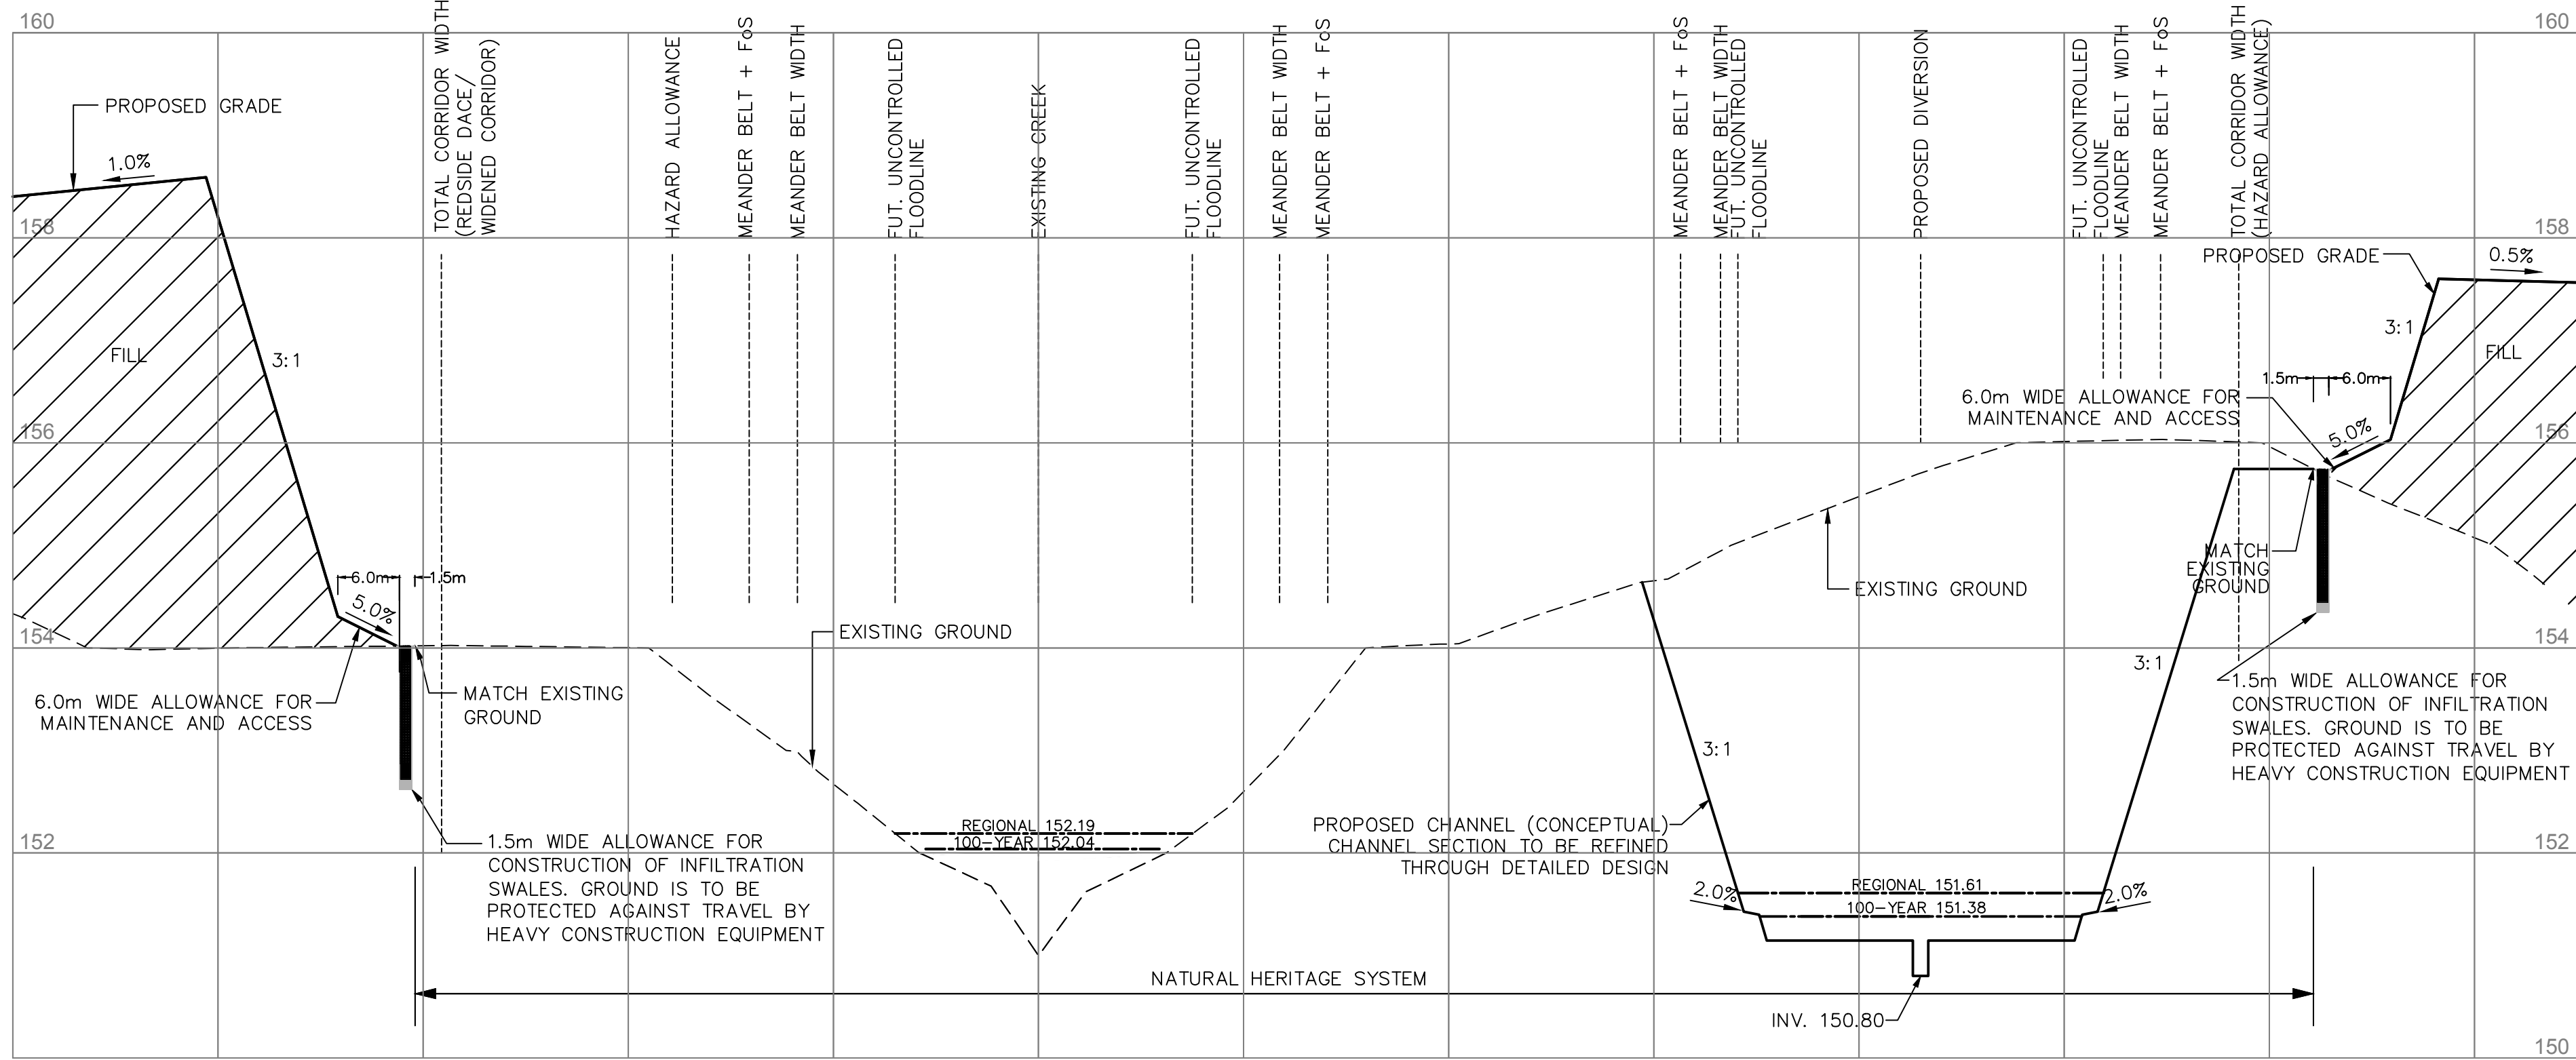


SECTION A-A
H: 1:500 V: 1:50

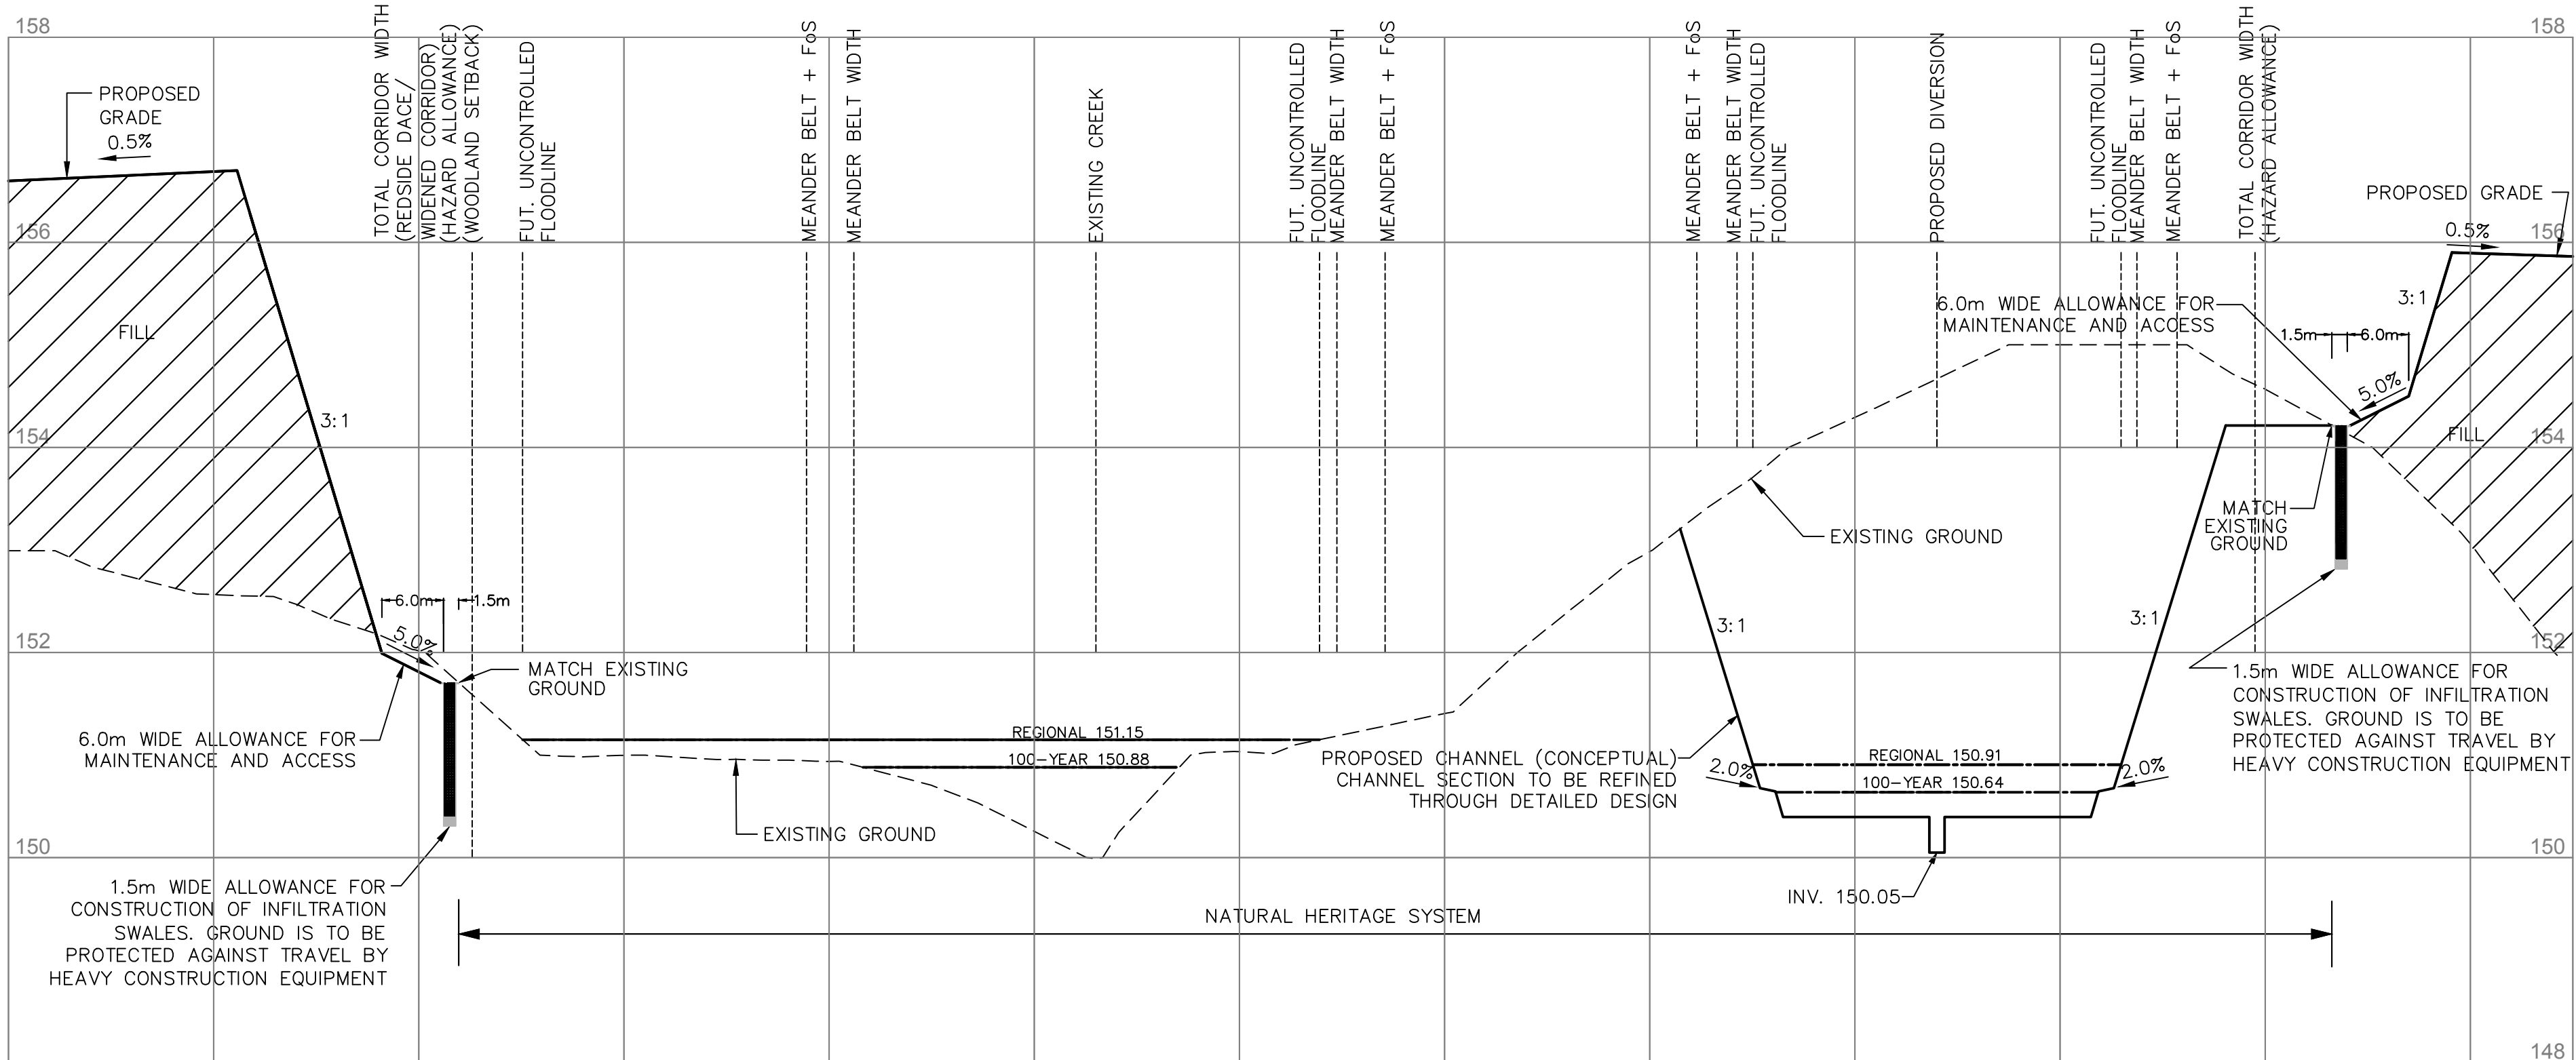


SECTION C-C
H: 1:500 V: 1:50

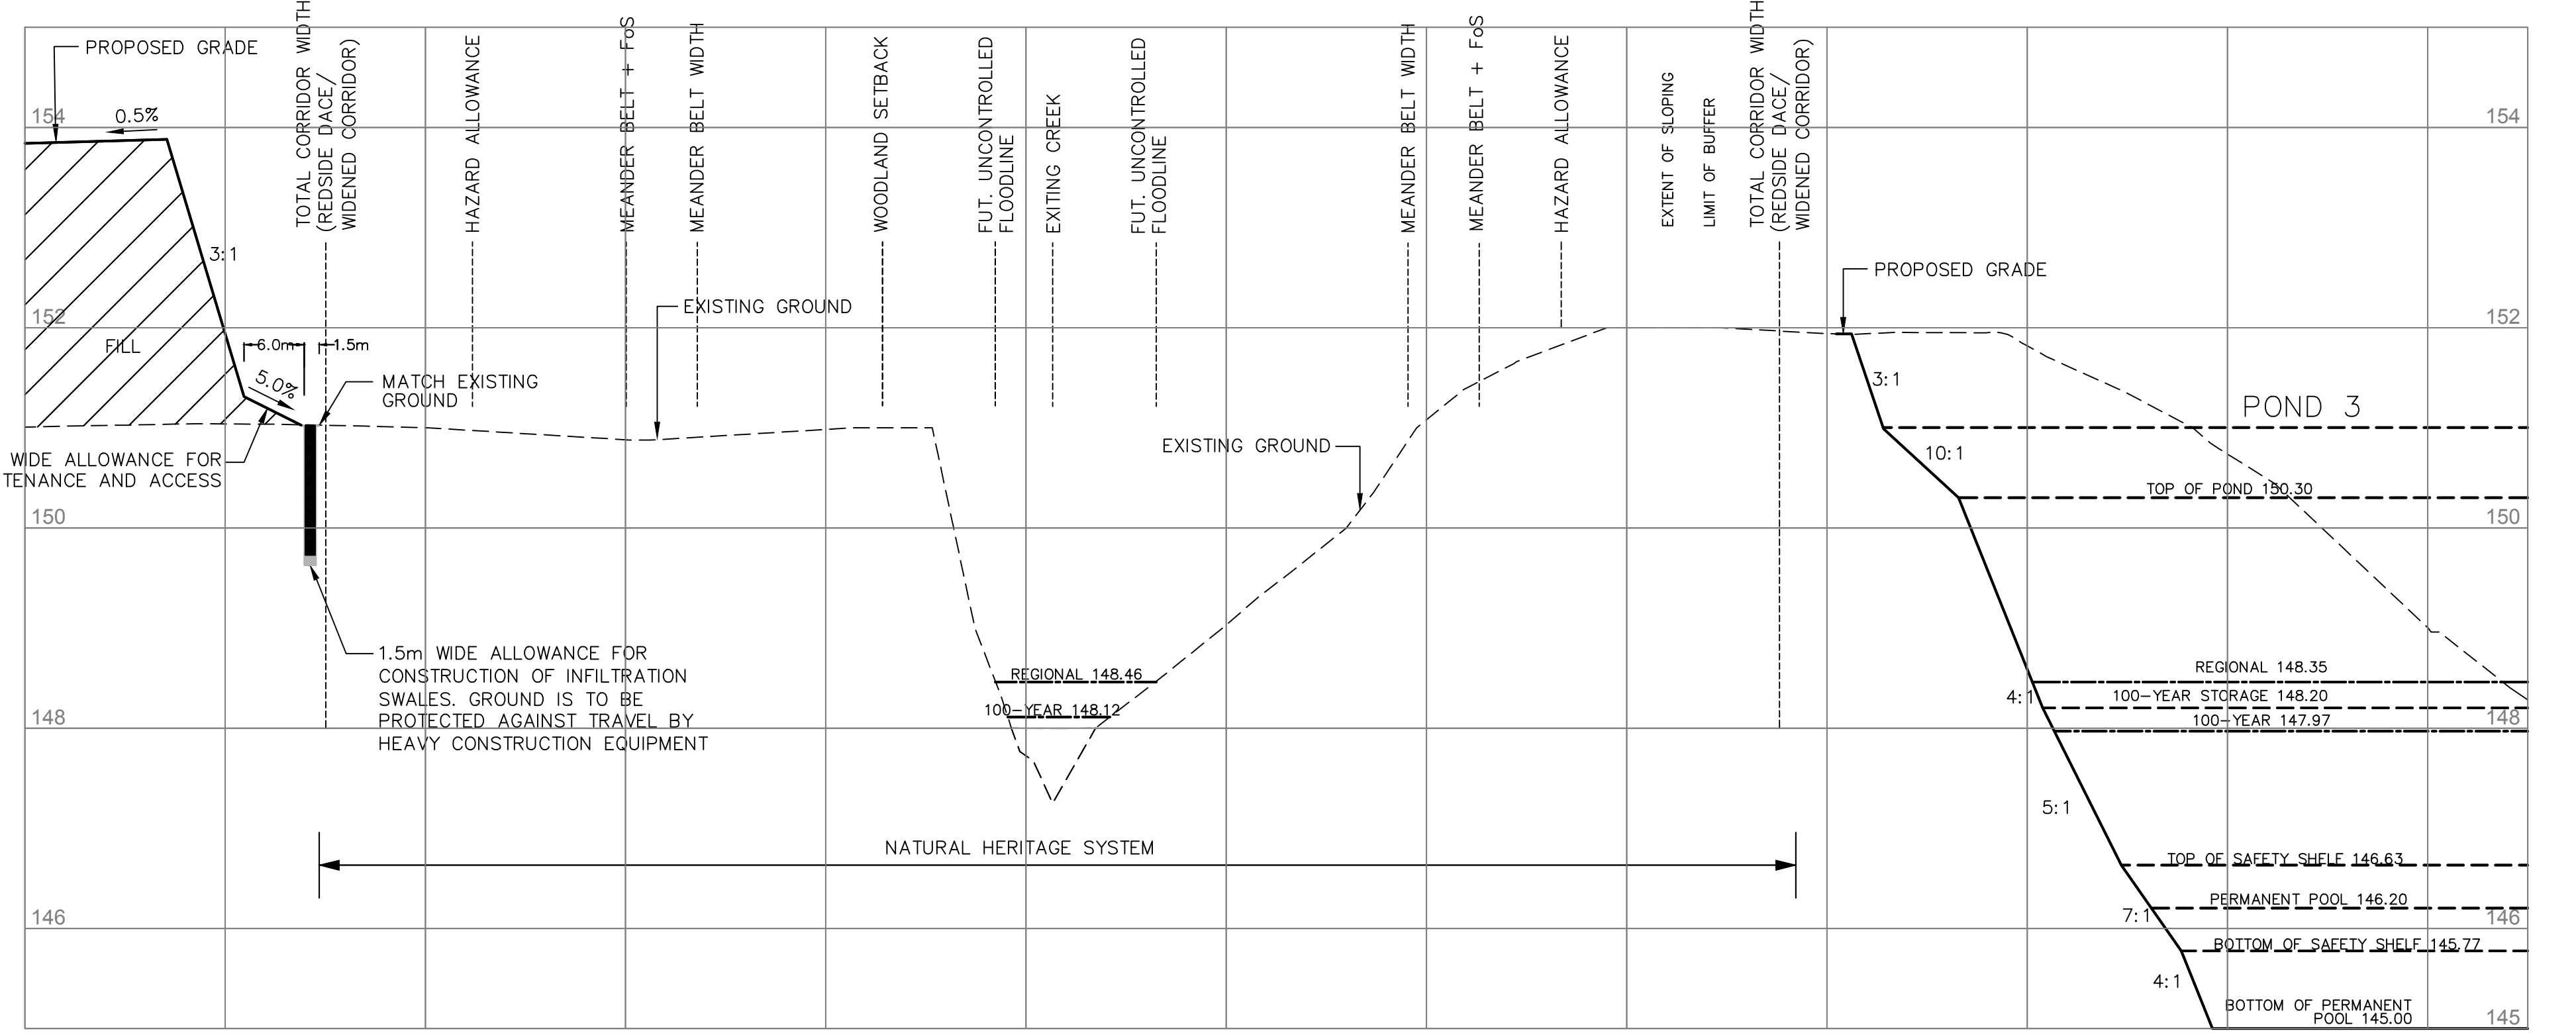

SECTION D-D
H: 1:500 V: 1:50

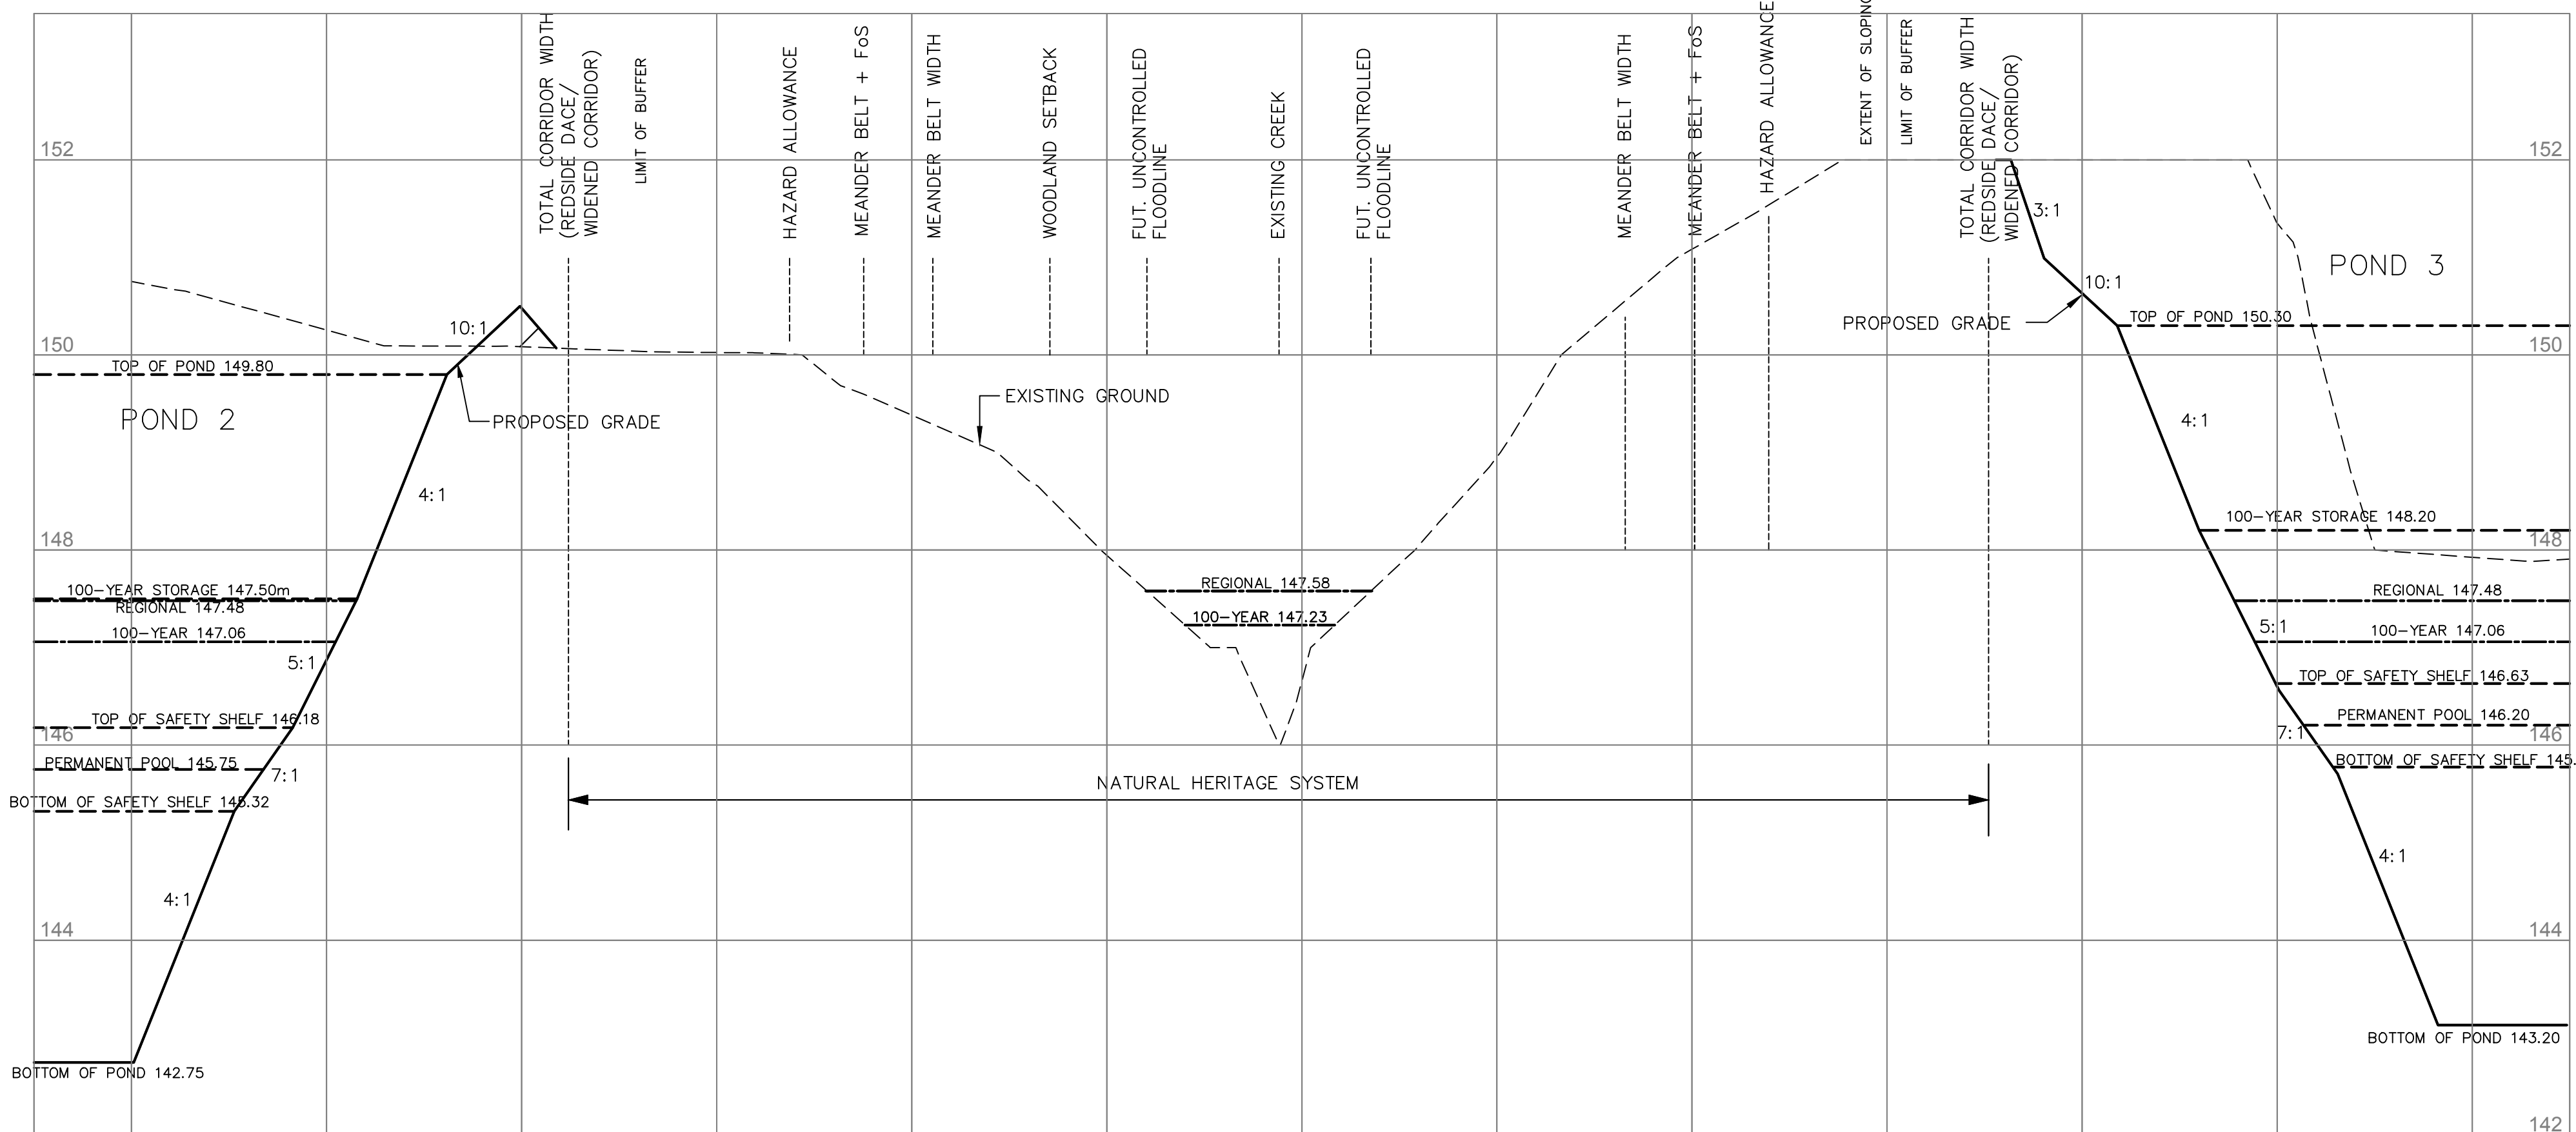

SECTION E-E
H: 1:500 V: 1:50

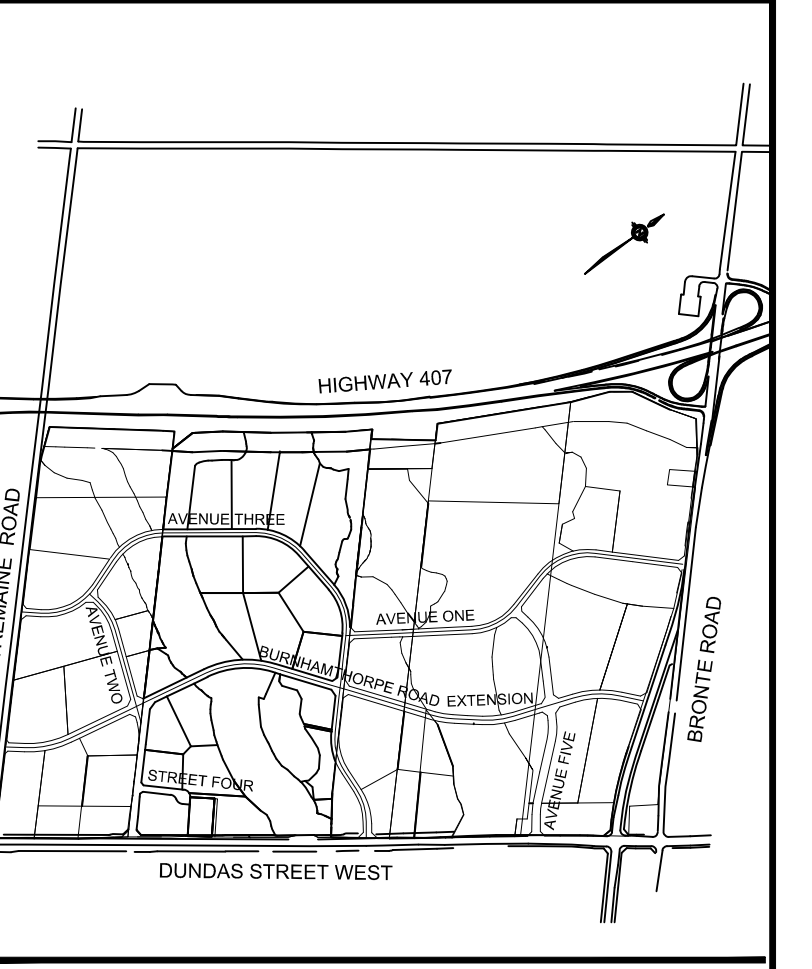

KEY PLAN NTS

DETAIL FOR INFILTRATION SWALE SHOWN ON DWG No. 14-09222-0R1

ALL DIMENSIONS AND ELEVATIONS ARE IN METRES UNLESS OTHERWISE NOTED. DRAWINGS ARE NOT DIGITALLY CORRECT. LAYOUT TO BE COMPLETED BY OFFSETS. BENCHMARKS MTO BENCHMARK BM 81.8106. ELEVATION 167.059. TABLET ON CULVERT, SOUTHWEST CORNER OF DUNDAS STREET AND TRAFALGAR ROAD (1978 DATUM).

No.	Date	By
5	AUG 2018	CONCEPTUAL ONLY-SUBMITTED IN SUPPORT OF DRAFT PLAN APPLICATION
4	JUN 2017	CONCEPTUAL ONLY-SUBMITTED IN SUPPORT OF DRAFT PLAN APPLICATION
3	NOV 2014	CONCEPTUAL ONLY-SUBMITTED IN SUPPORT OF DRAFT PLAN APPLICATION
2	NOV 2013	CONCEPTUAL ONLY-SUBMITTED IN SUPPORT OF DRAFT PLAN APPLICATION
1	JUN 2013	CONCEPTUAL ONLY-SUBMITTED IN SUPPORT OF DRAFT PLAN APPLICATION

No.	Date	By
Design	S.W.	Ch'kd
Drawn	CAD 10/12	Ch'kd
Scale	AS NOTED	

Design	S.W.	Ch'kd	A.W.	Date
Drawn	CAD 10/12	Ch'kd		JULY 2018
Scale	AS NOTED			


CONSULTANT

MUNICIPALITY
Halton Regional Municipality of Halton
TOWN OF OAKVILLE


TITLE
407 WEST EMPLOYMENT AREA
CROSS-SECTION
DETAILS

Municipal Drawing No	Regional Drawing No
WSP File No 14-09222	Drawing No D1


FILE NAME: S:\0401\14-09222\0401\14-09222-02.dwg Date: 2018-07-26 10:55:24 AM

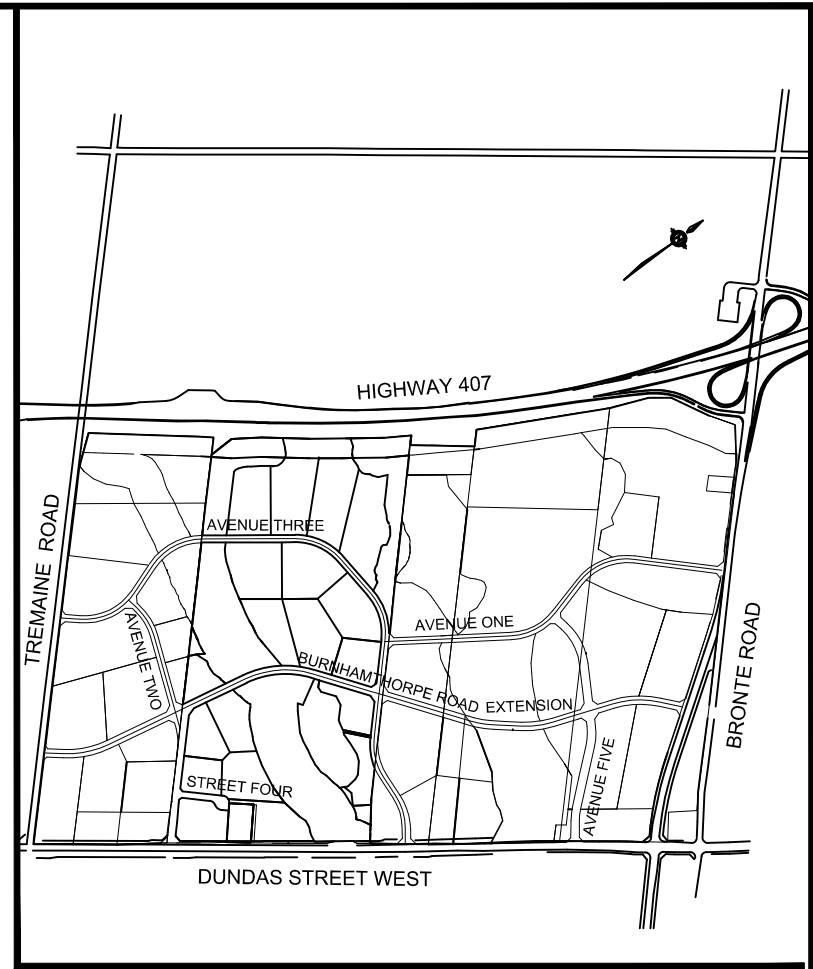


KEY PLAN NTS

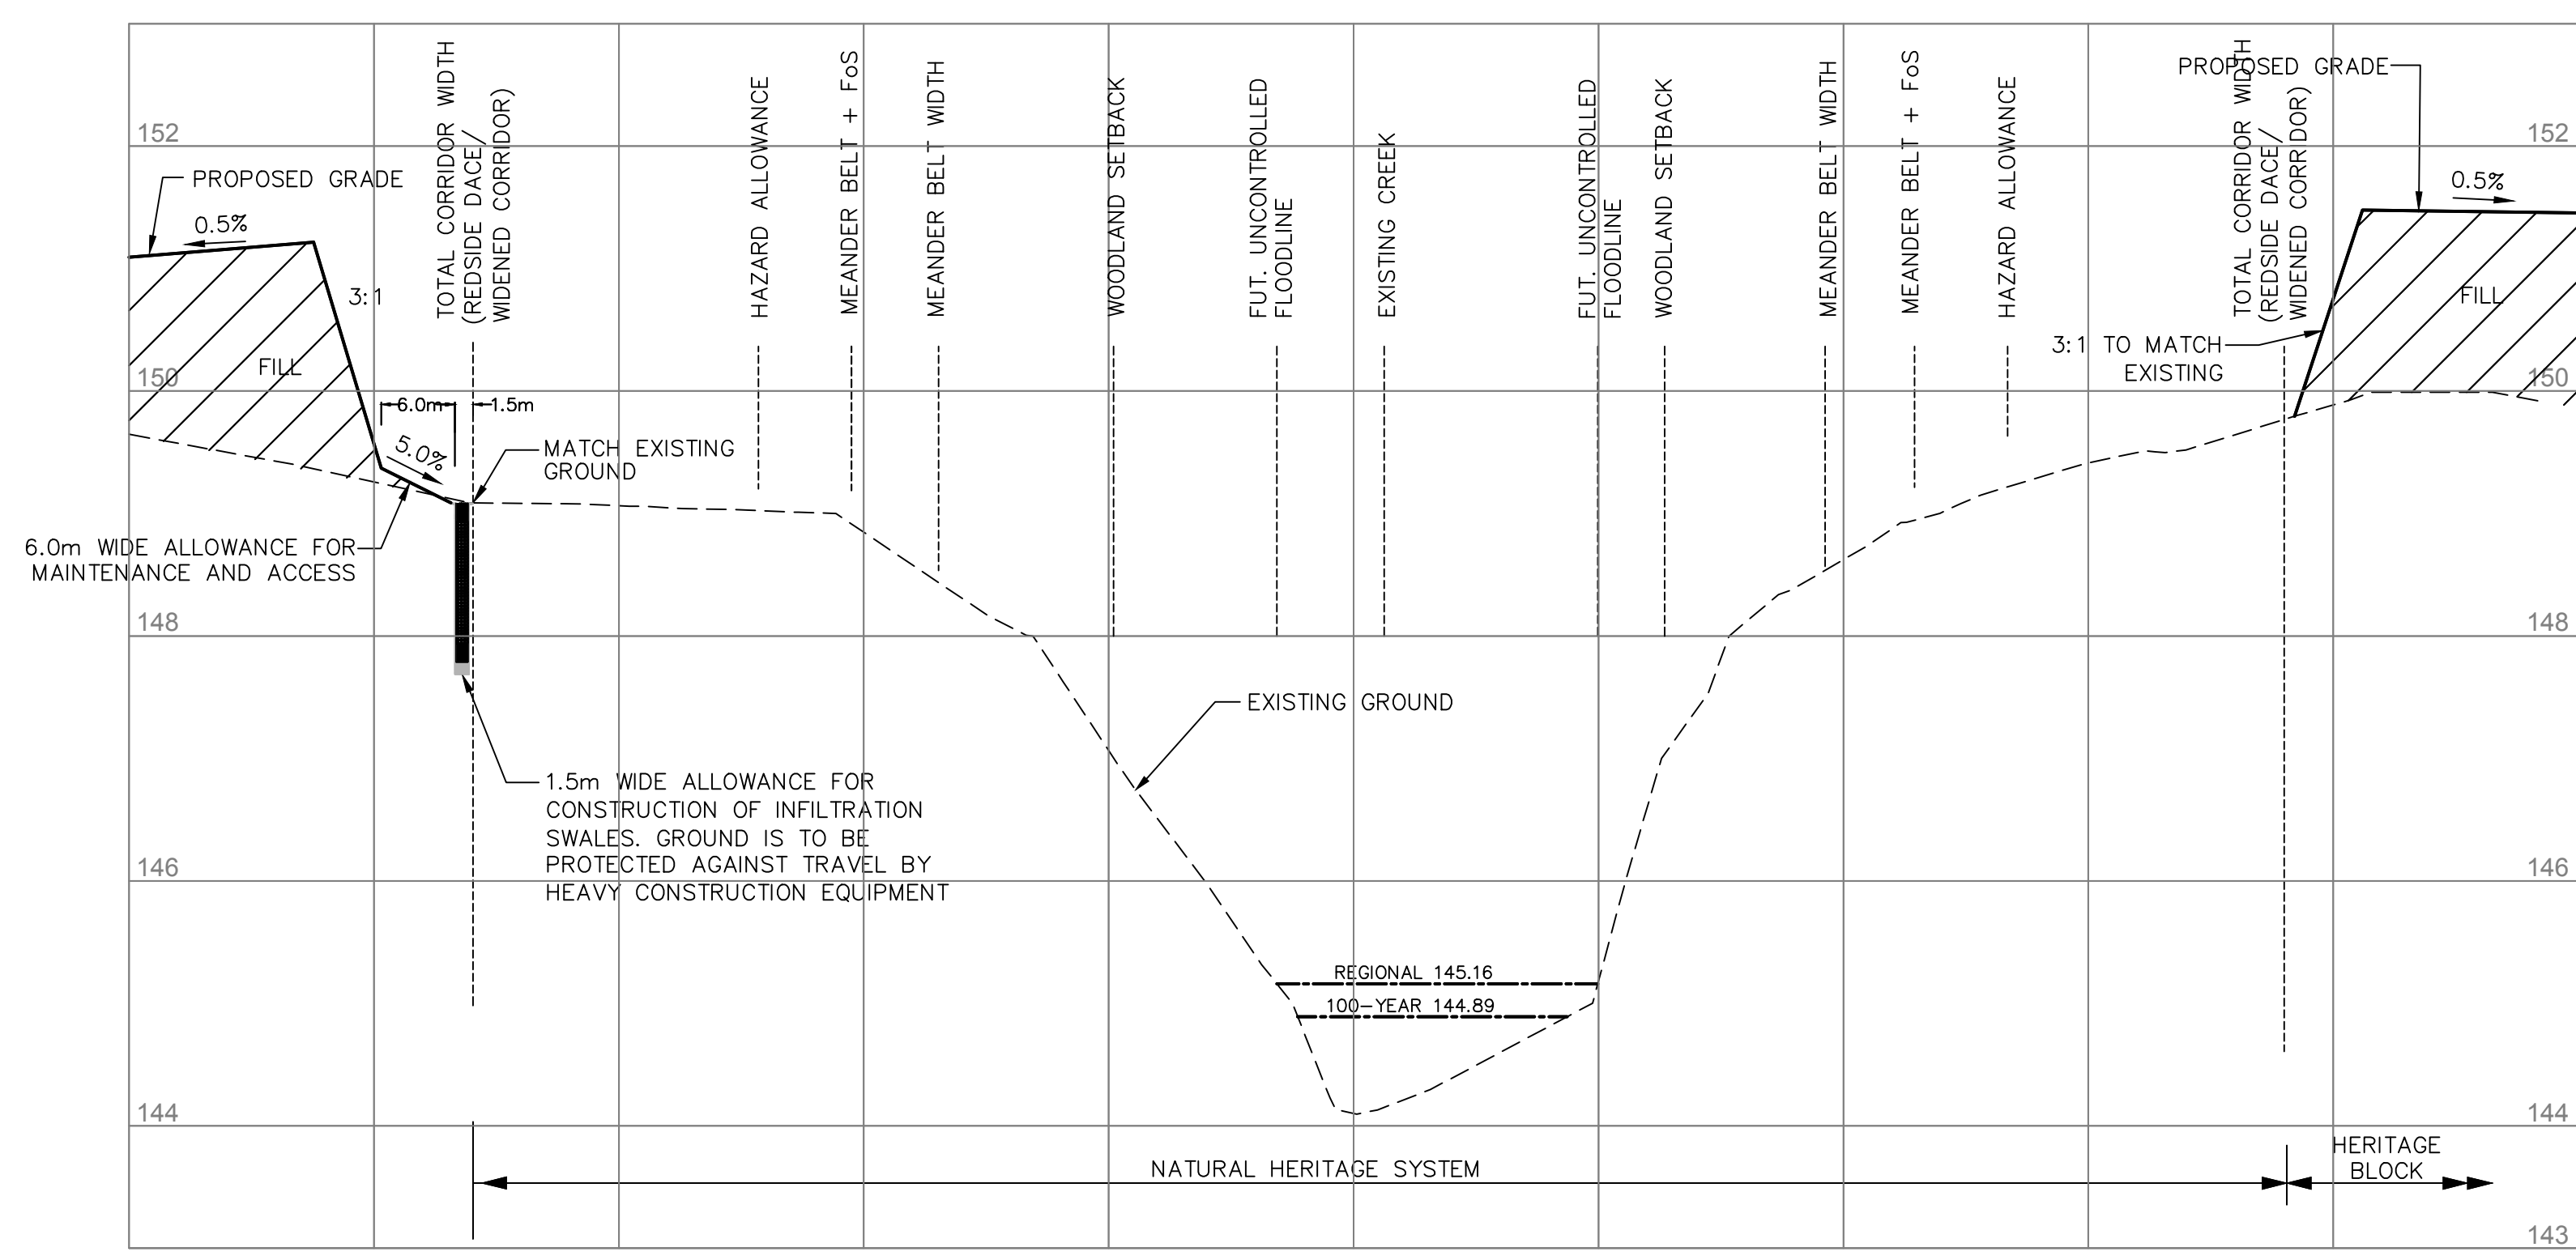


SECTION H-H
H: 1:500 V: 1:50

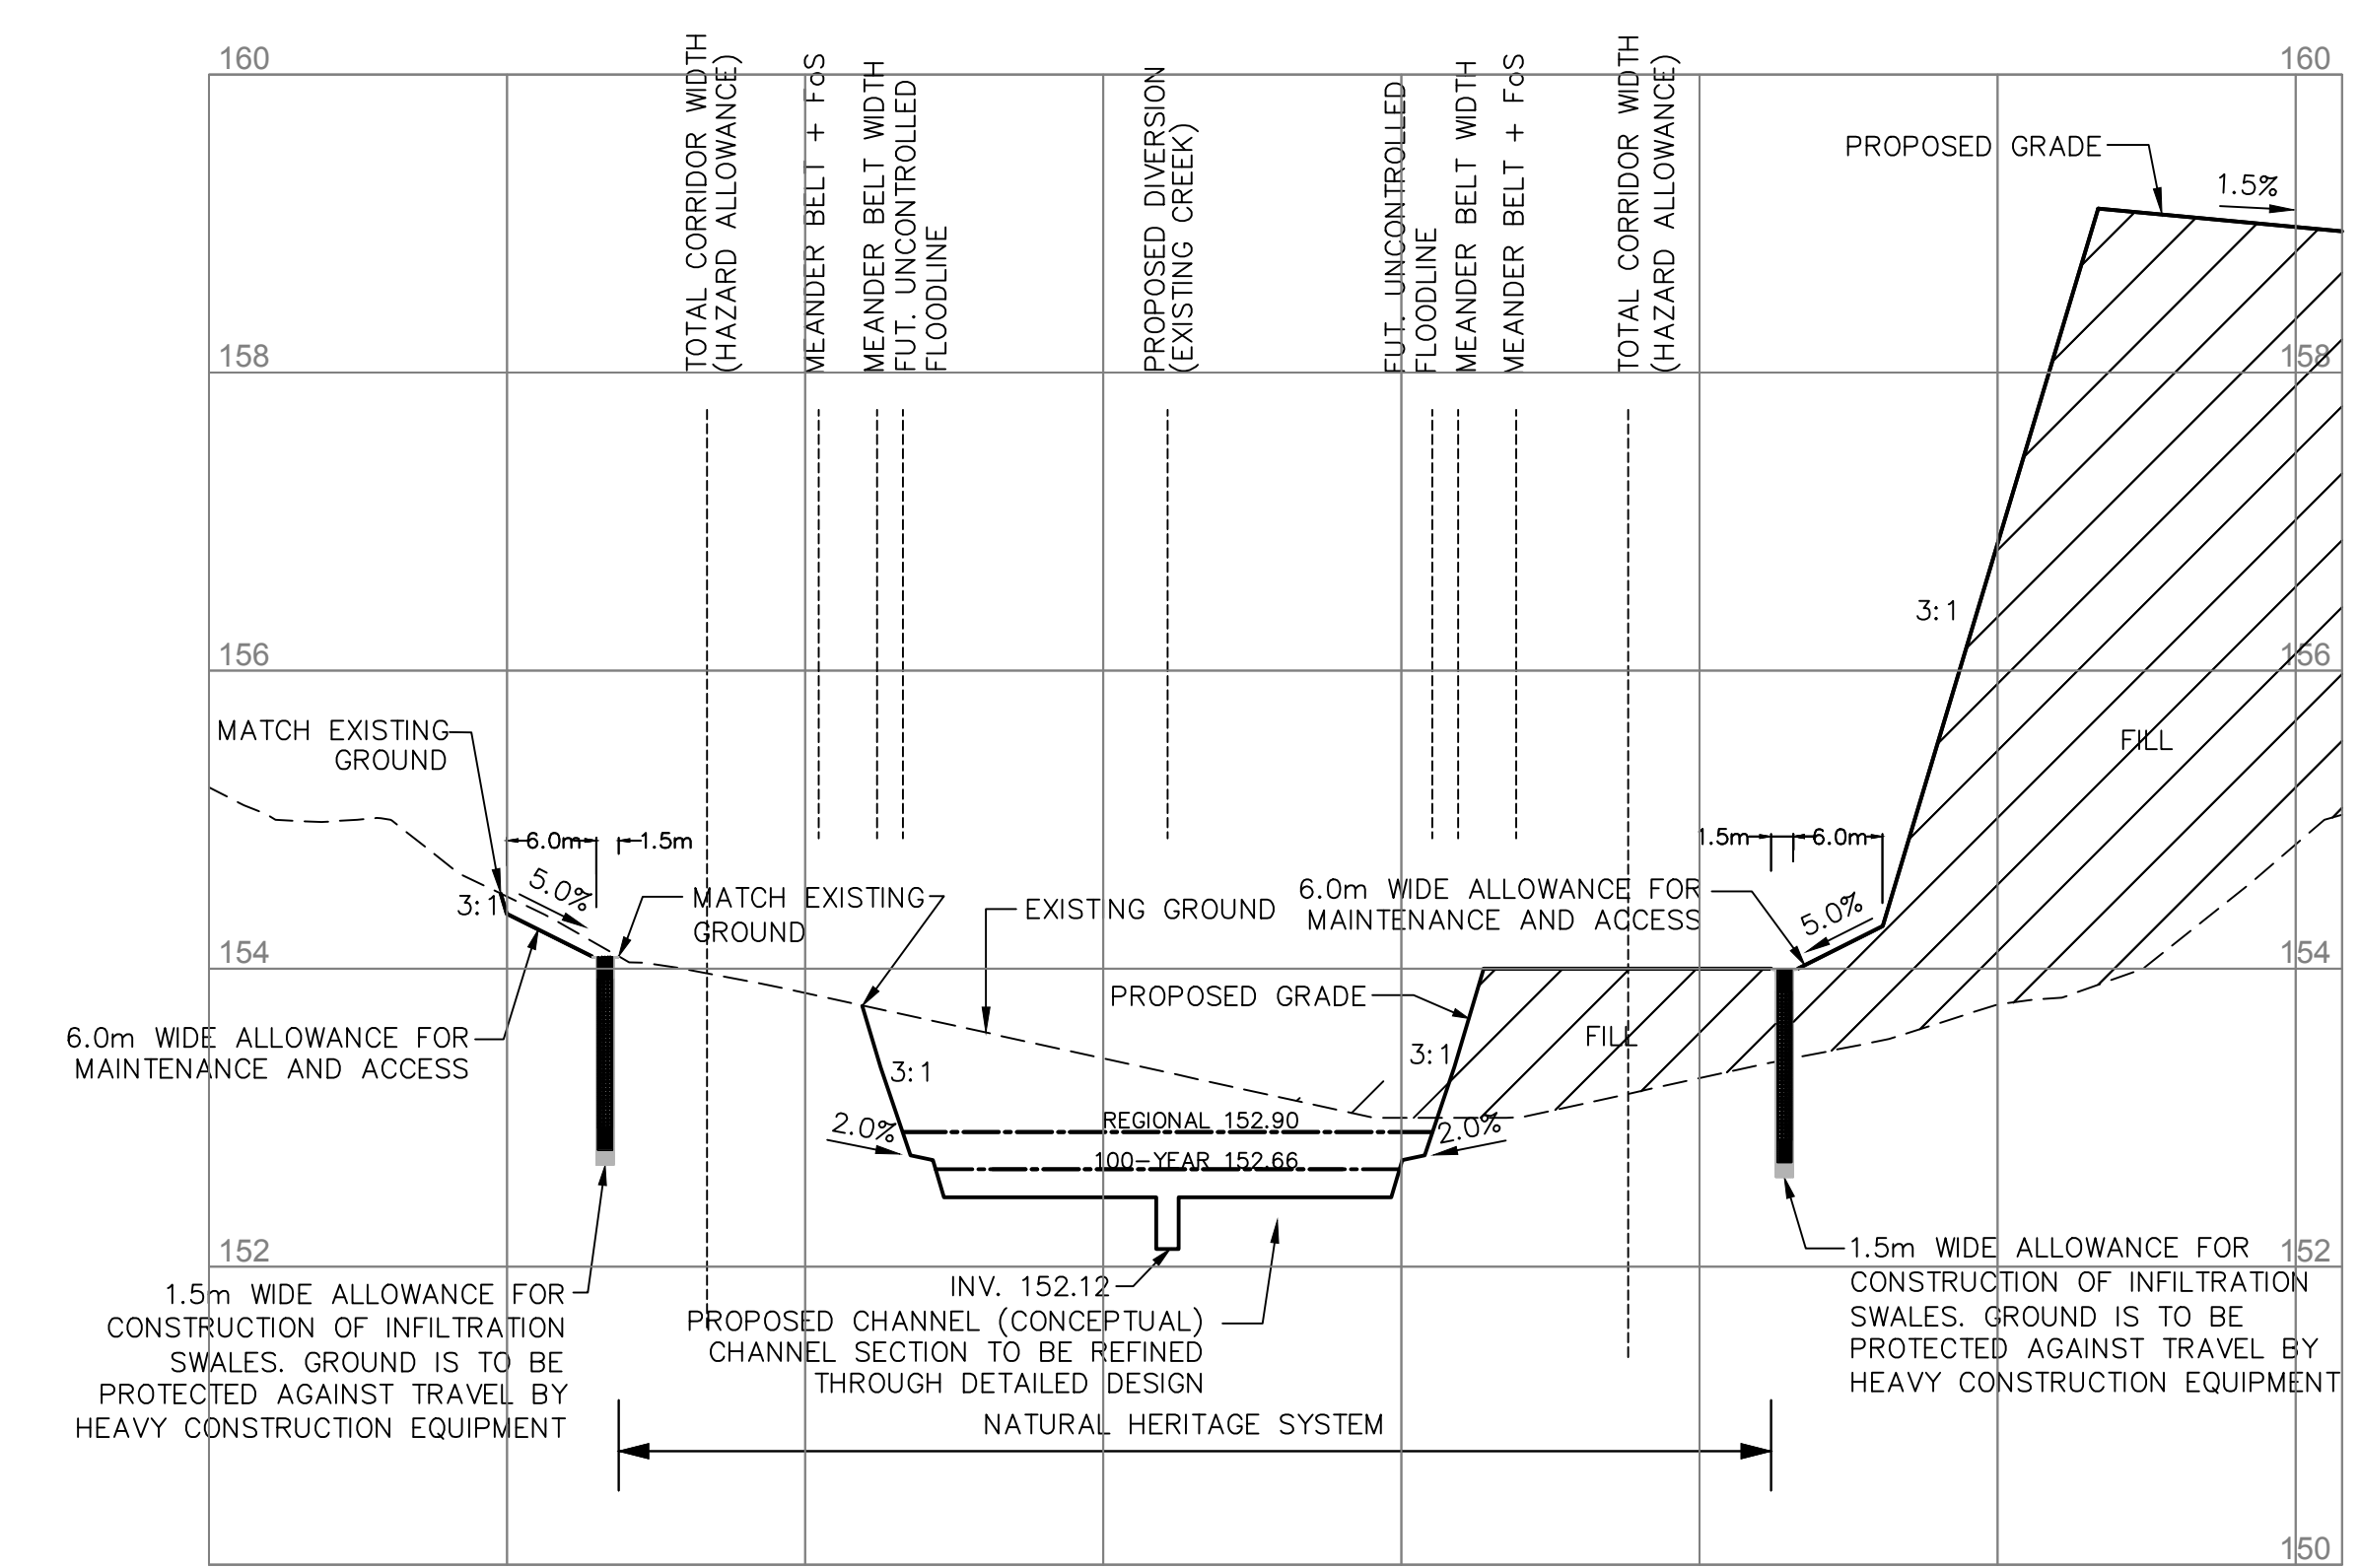

SECTION I-I
H: 1:500 V: 1:50

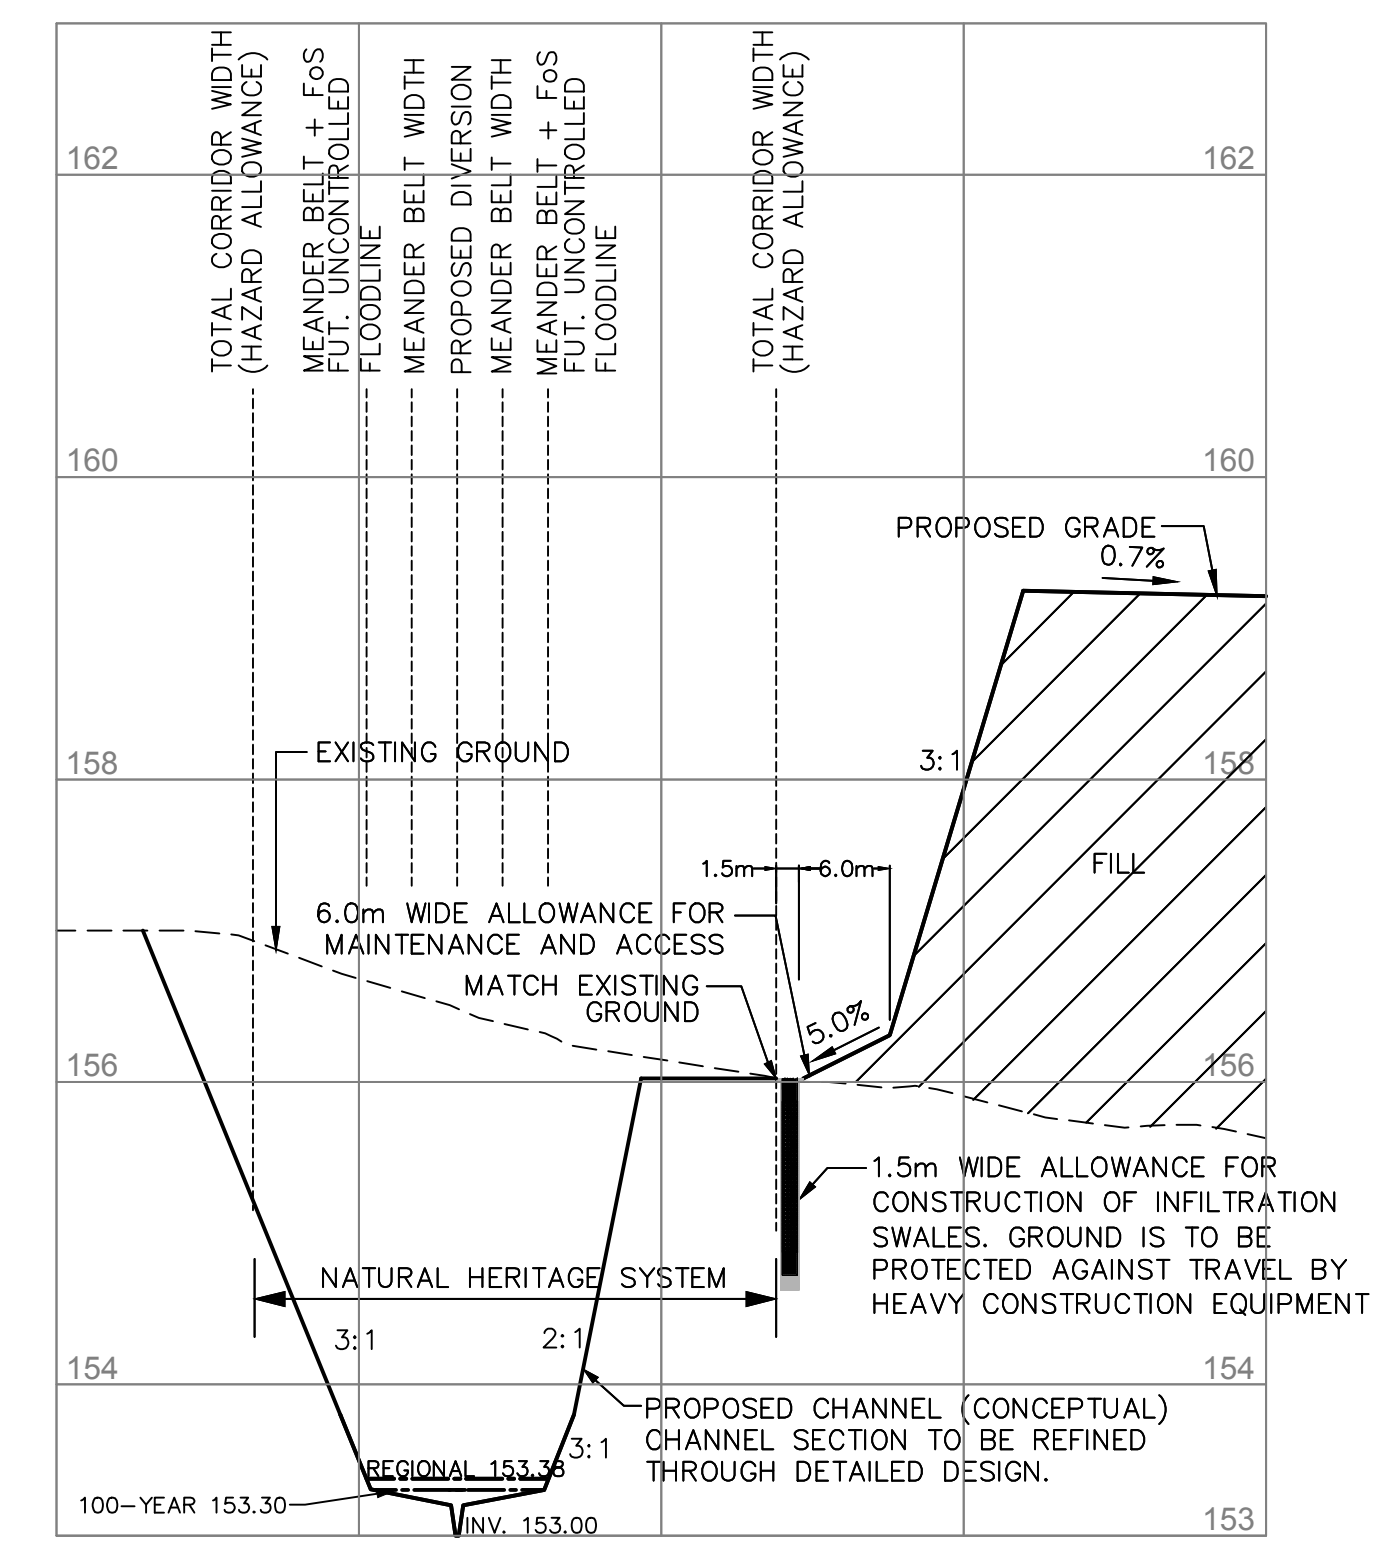

SECTION J-J
H: 1:500 V: 1:50

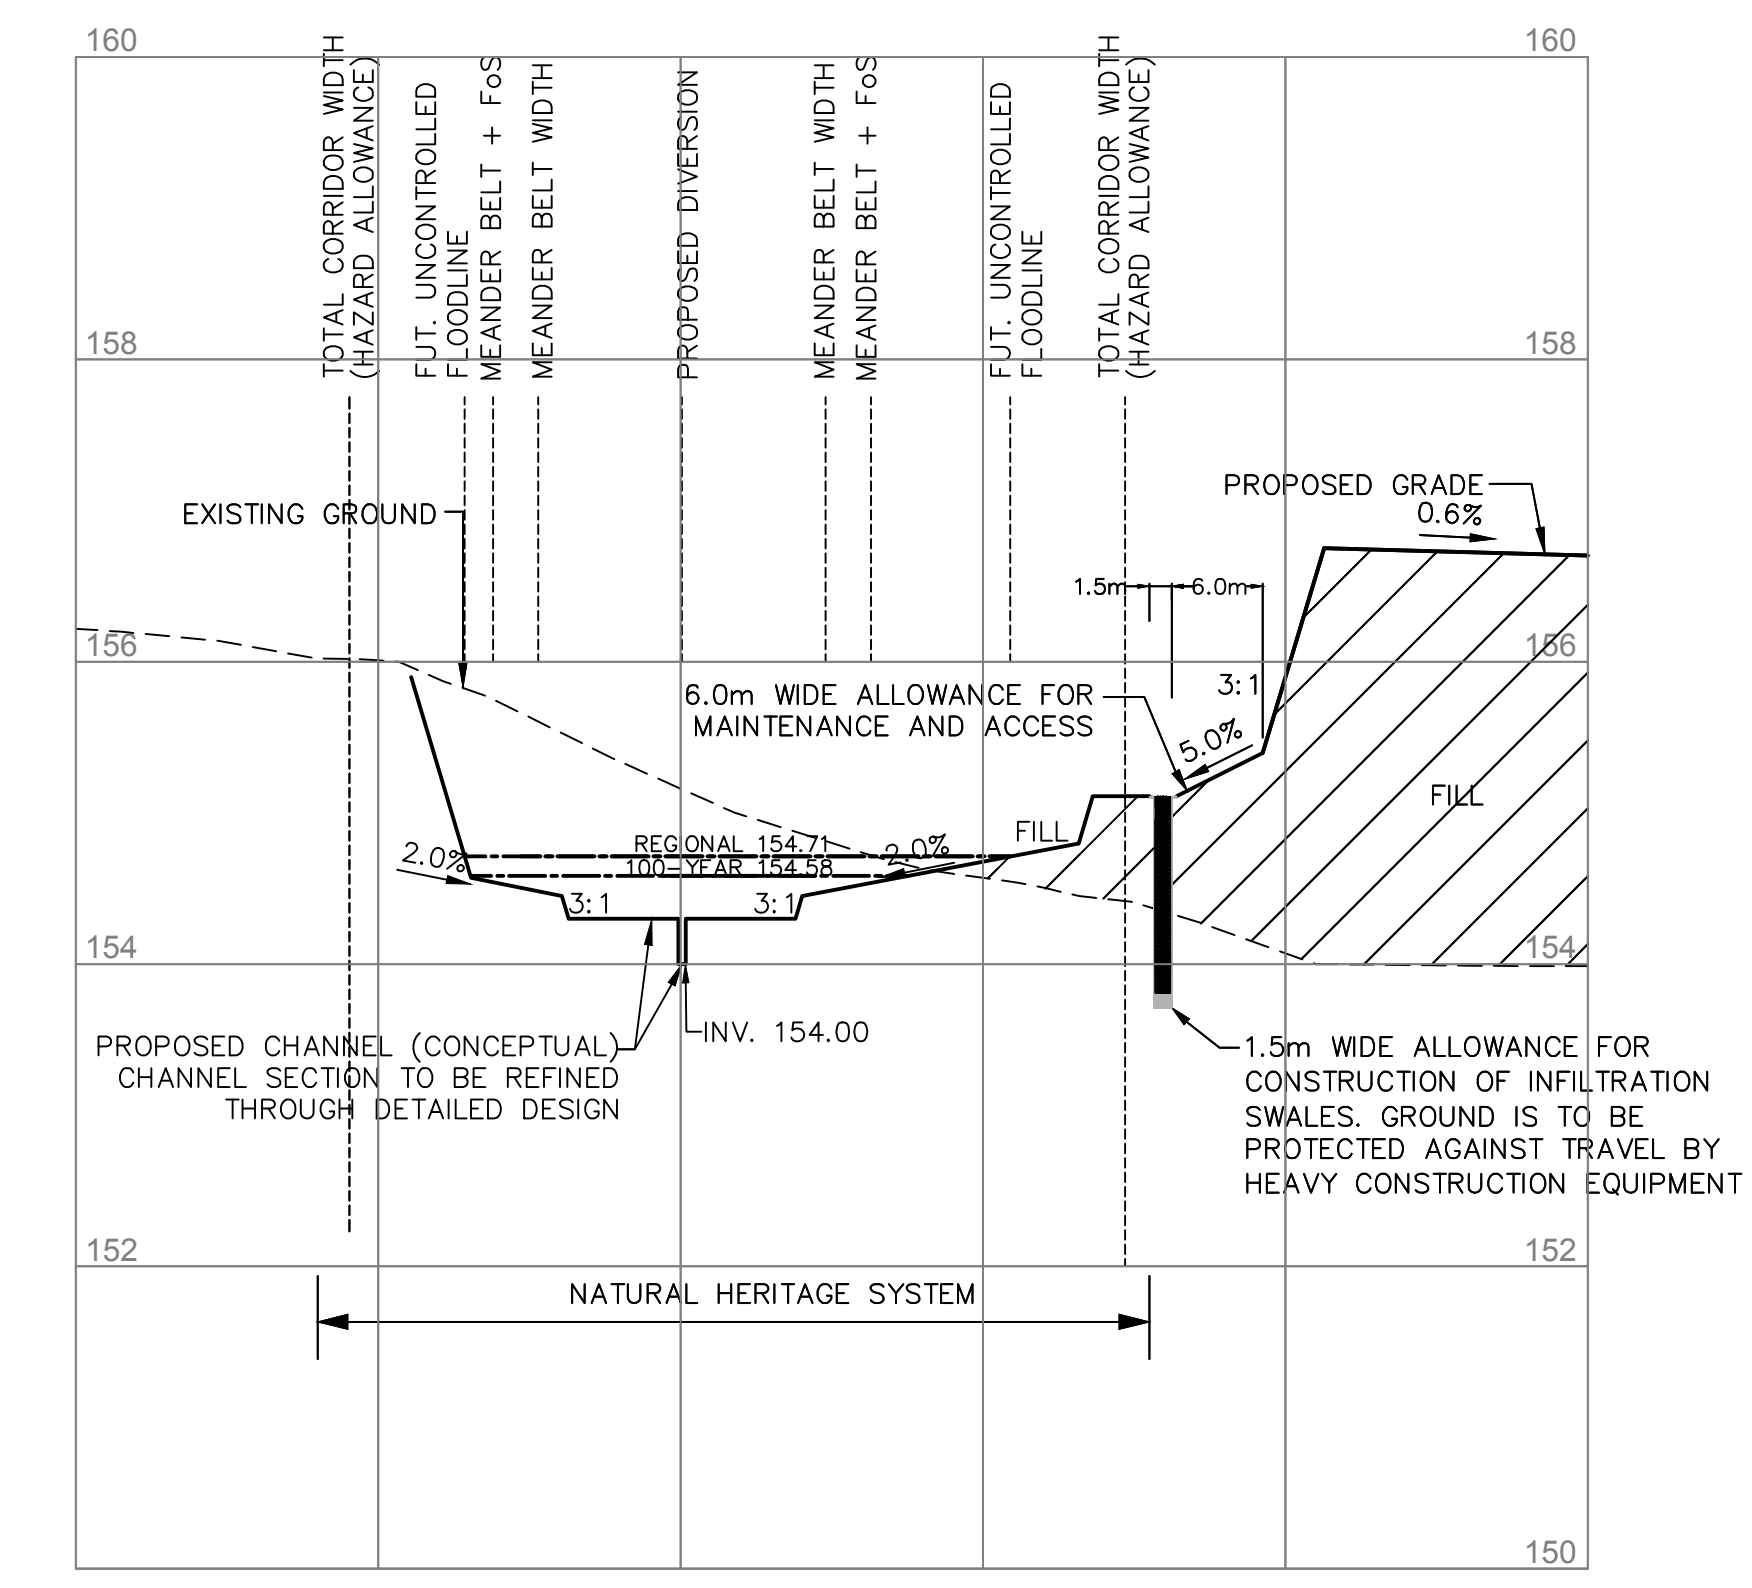

SECTION K-K
H: 1:500 V: 1:50

DETAIL FOR INFILTRATION SWALE SHOWN ON DWG No. 14-09222-01

ALL DIMENSIONS AND ELEVATIONS ARE IN METRES UNLESS OTHERWISE NOTED. DRAWINGS ARE NOT DIGITALLY CORRECT. LAYOUT TO BE COMPLETED BY OFFSETS.

BENCHMARKS

MTO BENCHMARK BM 81-8108, ELEVATION 167.059


TABLET ON CULVERT, SOUTHWEST CORNER OF DUNDAS STREET AND TRAFALGAR ROAD (1978 DATUM).

5	AUG 2018	CONCEPTUAL ONLY-SUBMITTED IN SUPPORT OF DRAFT PLAN APPLICATION
4	JUN 2017	CONCEPTUAL ONLY-SUBMITTED IN SUPPORT OF DRAFT PLAN APPLICATION
3	NOV 2014	CONCEPTUAL ONLY-SUBMITTED IN SUPPORT OF DRAFT PLAN APPLICATION
2	NOV 2013	CONCEPTUAL ONLY-SUBMITTED IN SUPPORT OF DRAFT PLAN APPLICATION
1	JUN 2013	CONCEPTUAL ONLY-SUBMITTED IN SUPPORT OF DRAFT PLAN APPLICATION

No.	Date	By
Design	S.W.	Ch'kd
Drawn	CAD 10/12	Ch'kd
Scale	AS NOTED	


References	

CONSULTANT

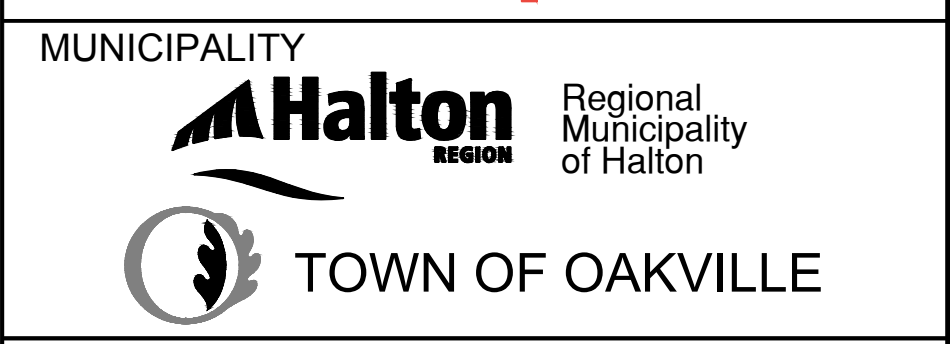


TITLE
407 WEST EMPLOYMENT AREA
CROSS-SECTION
DETAILS


Municipal Drawing No	Regional Drawing No
WSP File No 14-09222	Drawing No D2

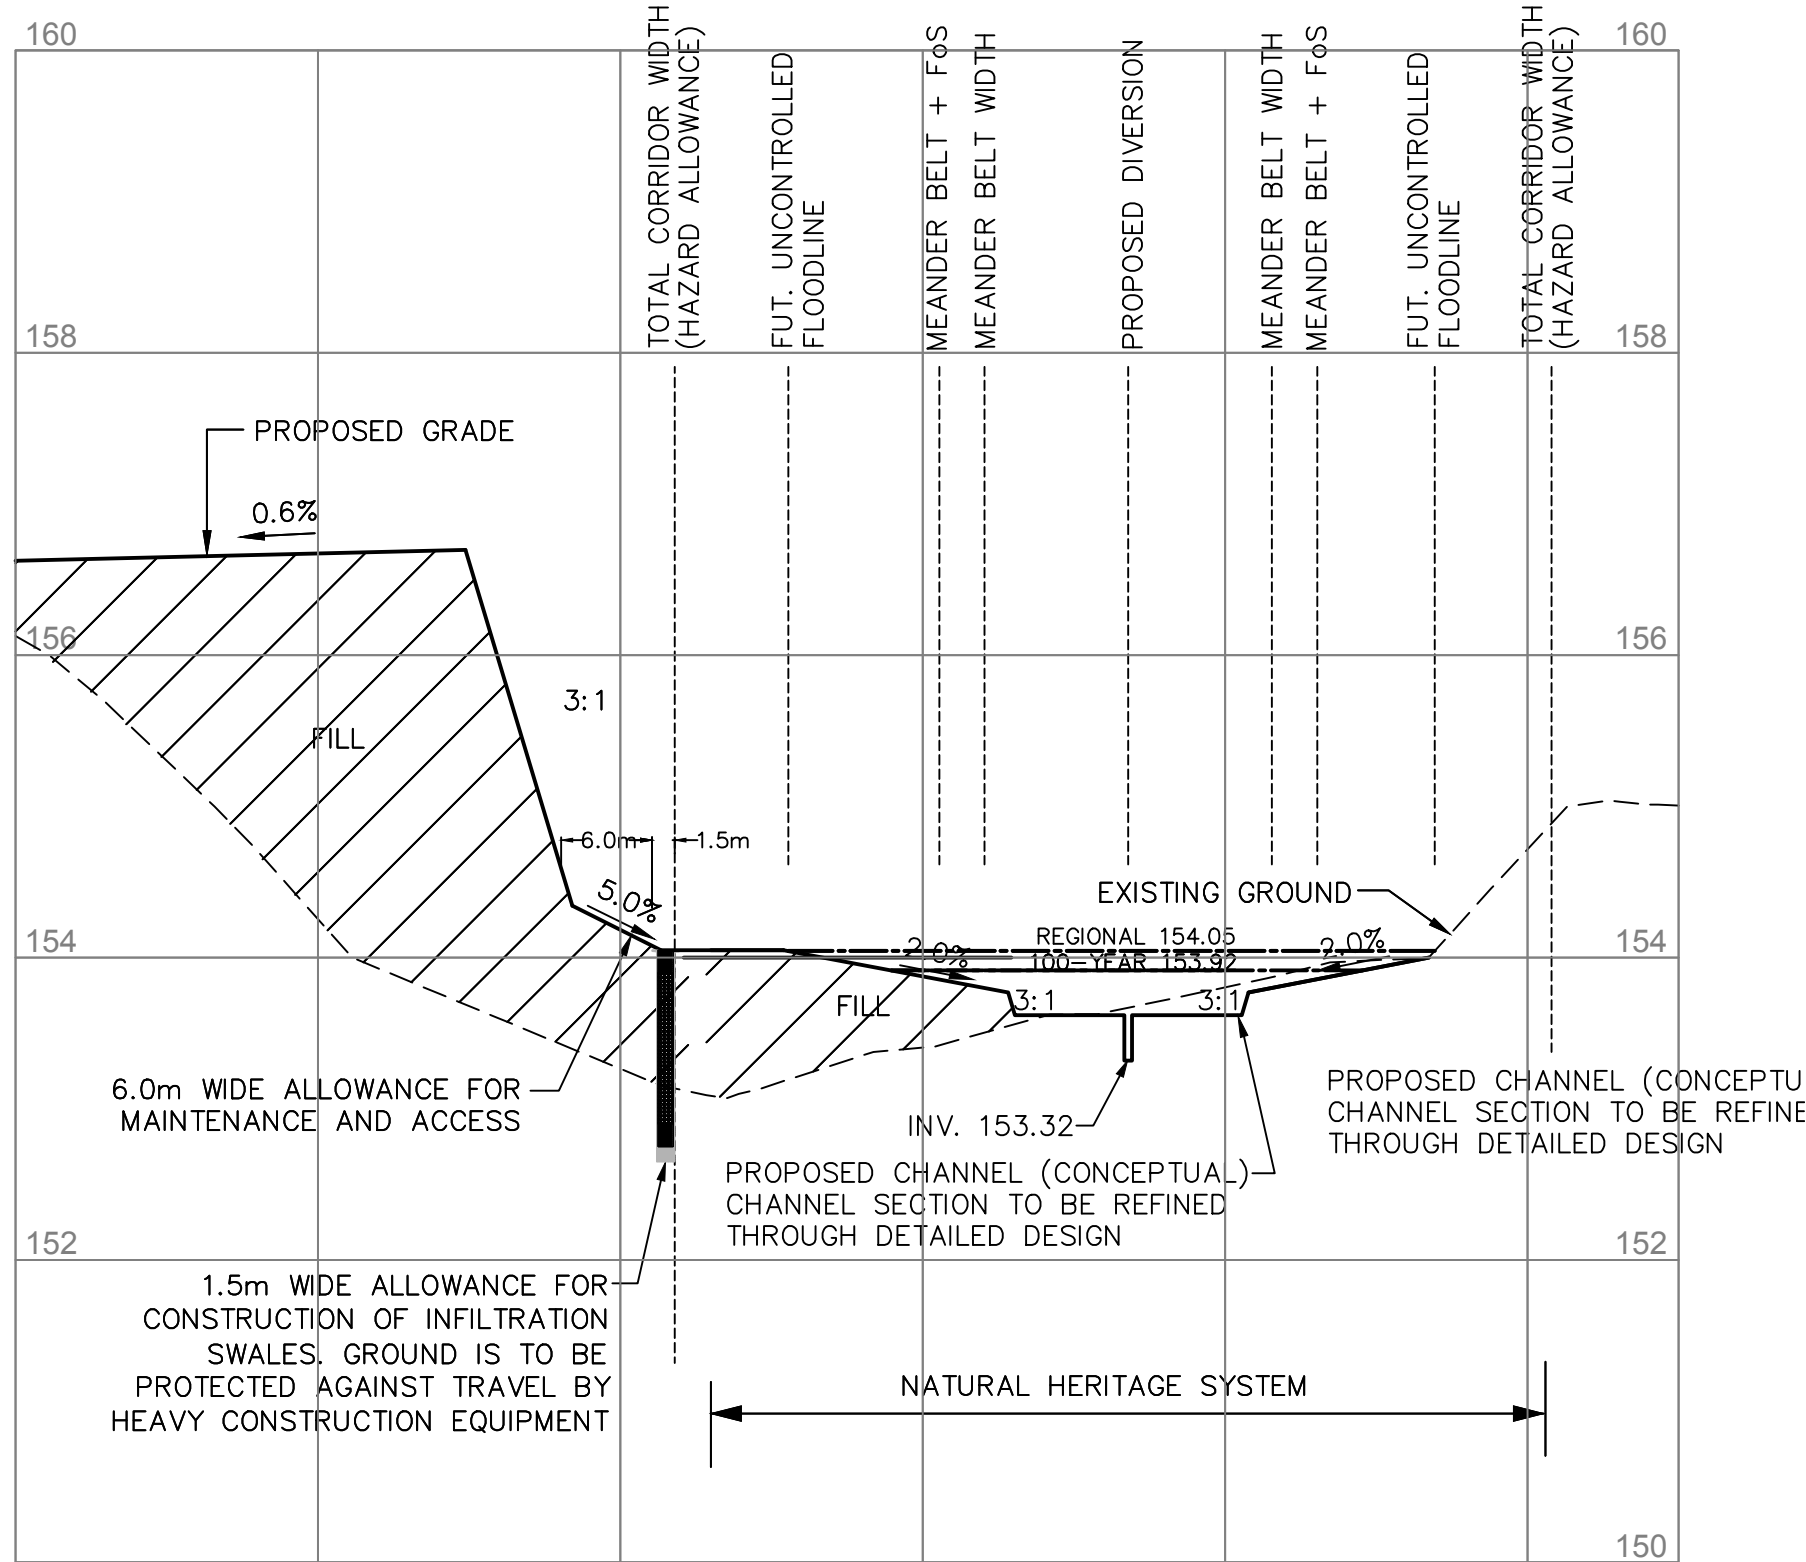


SECTION L-L
H: 1:500 V: 1:50

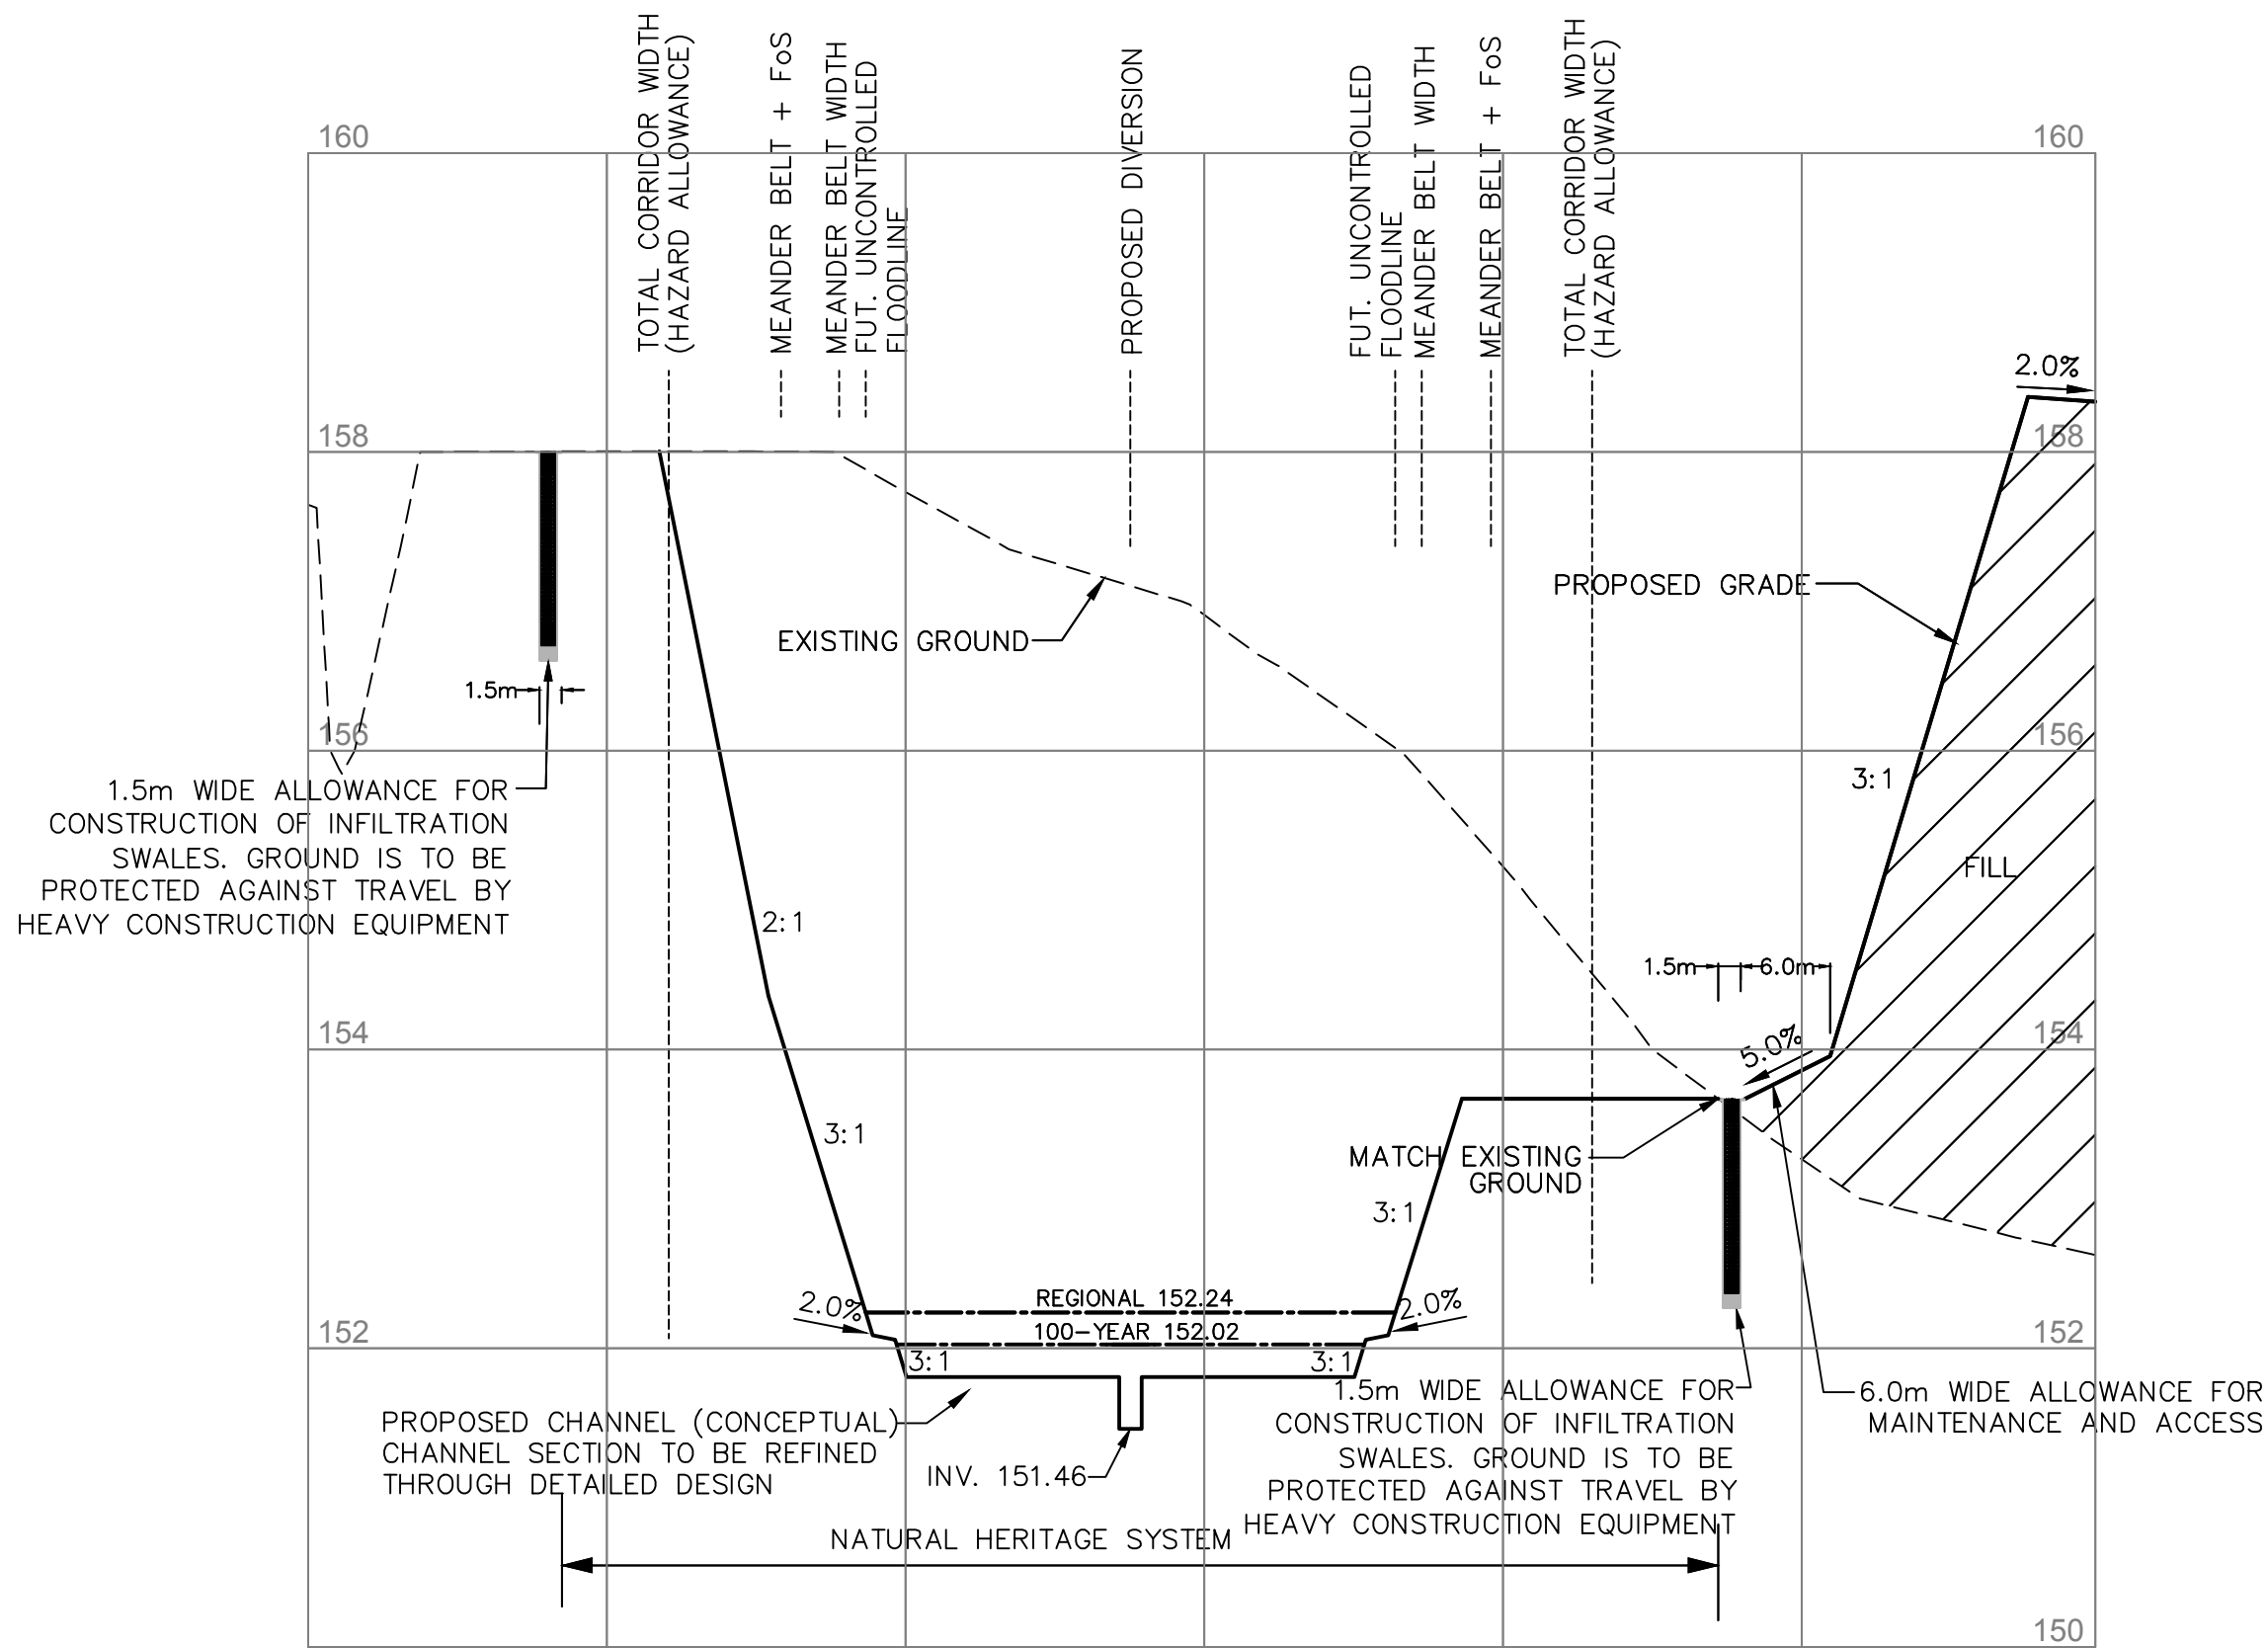

SECTION N-N
H: 1:500 V: 1:50

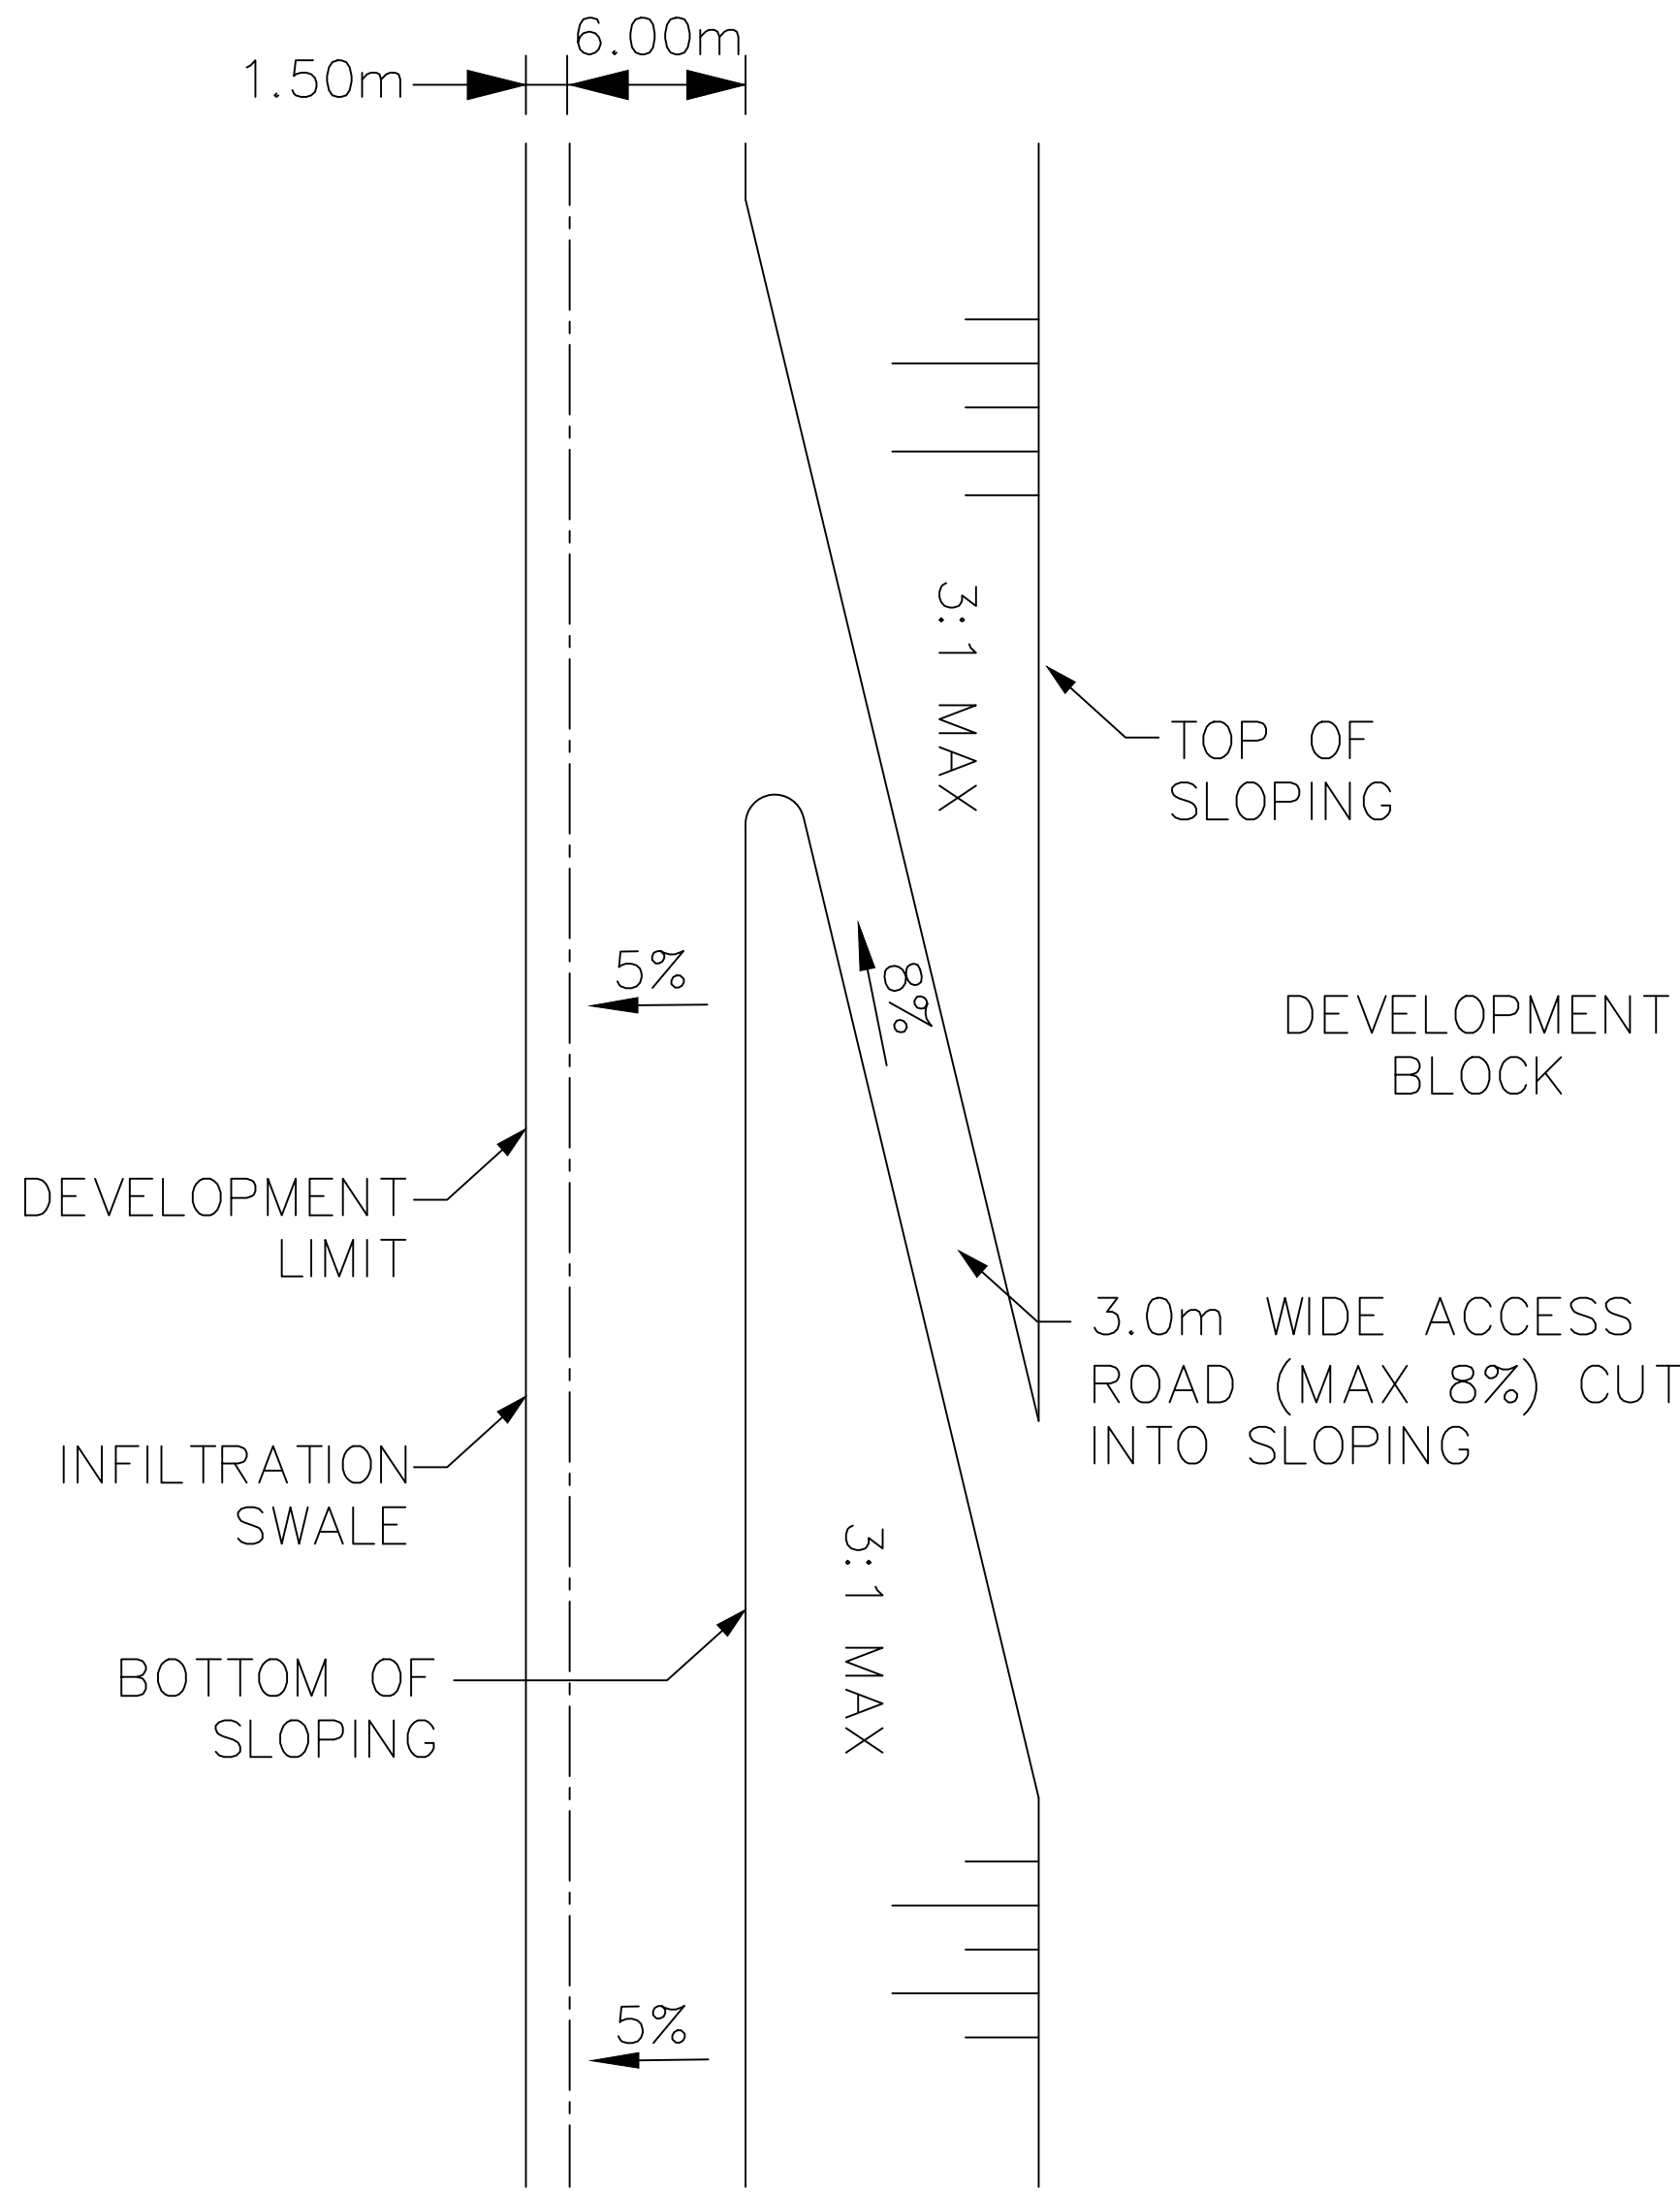


TYPICAL INFILTRATION SWALE
ACCESS DETAIL
SCALE: 1:250

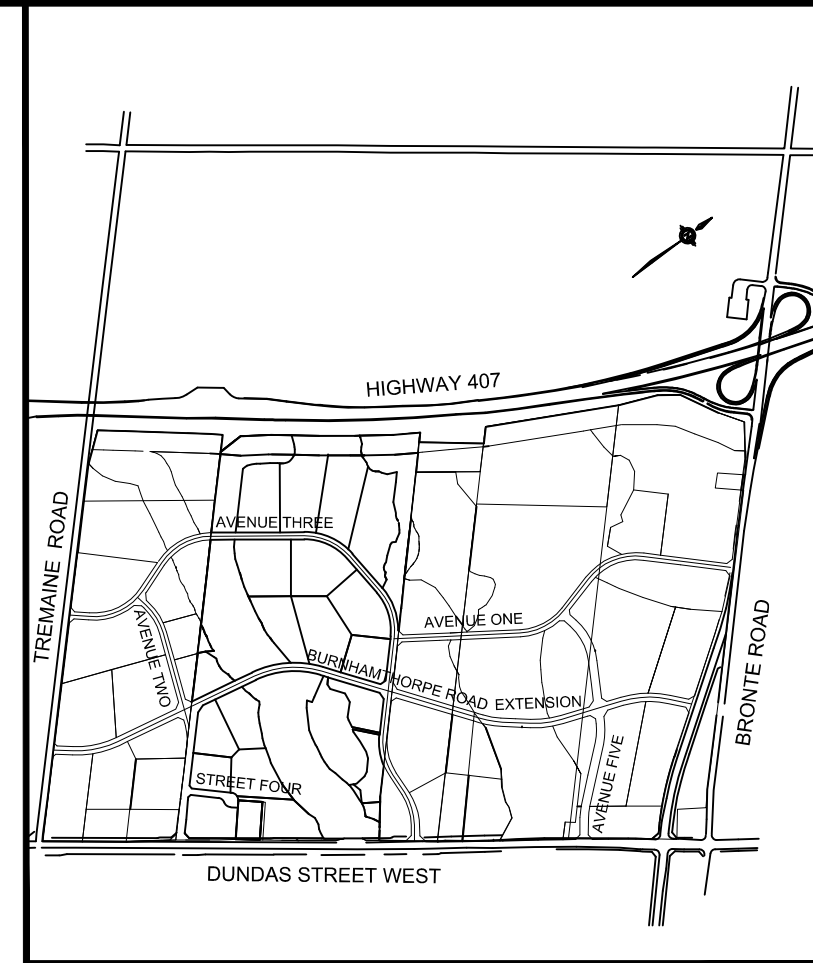


KEY PLAN
NTS


DETAIL FOR INFILTRATION SWALE SHOWN ON DWG No. 14-09222-061				
ALL DIMENSIONS AND ELEVATIONS ARE IN METRES UNLESS OTHERWISE NOTED. DRAWINGS ARE NOT DIGITALLY CORRECT. LAYOUT TO BE COMPLETED BY OFFSETS. BENCHMARKS: MTO BENCHMARK BM 81.8108, ELEVATION 167.059 TABLE ON CULVERT, SOUTHWEST CORNER OF DUNDAS STREET AND TRAFALGAR ROAD (1978 DATUM).				
CONCEPTUAL ONLY-SUBMITTED IN SUPPORT OF DRAFT PLAN APPLICATION				
JUN 2017		CONCEPTUAL ONLY-SUBMITTED IN SUPPORT OF DRAFT PLAN APPLICATION		
NOV 2014		CONCEPTUAL ONLY-SUBMITTED IN SUPPORT OF DRAFT PLAN APPLICATION		
NOV 2013		CONCEPTUAL ONLY-SUBMITTED IN SUPPORT OF DRAFT PLAN APPLICATION		
JUN 2013		CONCEPTUAL ONLY-SUBMITTED IN SUPPORT OF DRAFT PLAN APPLICATION		
Date		By		
Drawn		S.W.		Ch'kd
CAD 1012		Ch'kd		A.W.
Date		JULY 2018		
Scale		References		
AS NOTED				
CONSULTANT				
MUNICIPALITY				
		Regional Municipality of Halton		
TOWN OF OAKVILLE				
TITLE				
407 WEST EMPLOYMENT AREA CROSS-SECTION DETAILS				
Municipal Drawing No		Regional Drawing No		
SP File No 14-09222		Drawing No D3		

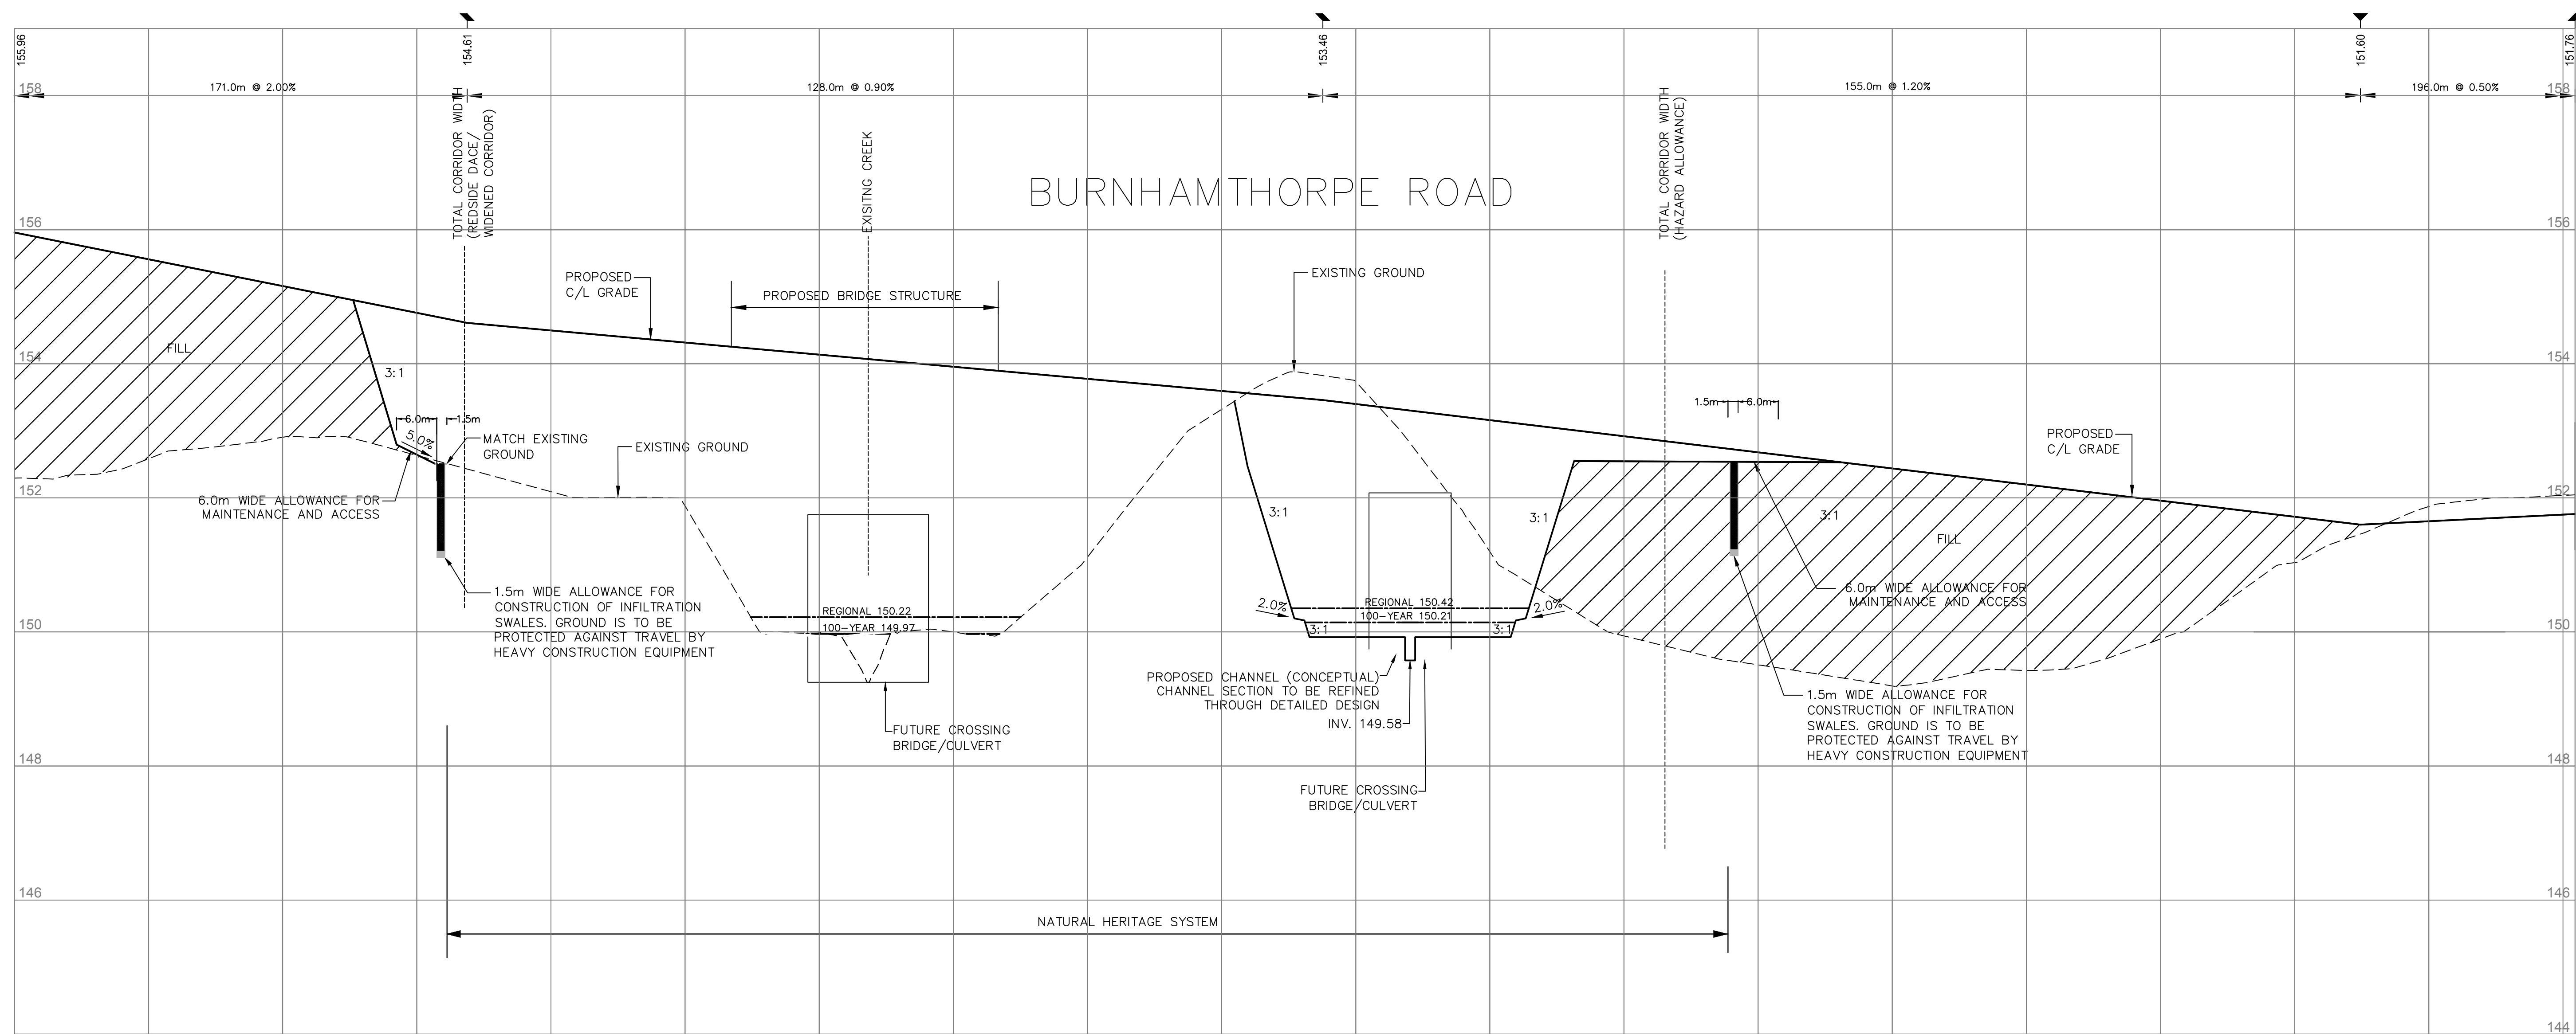


SECTION Q-Q
H: 1:500 V: 1:50

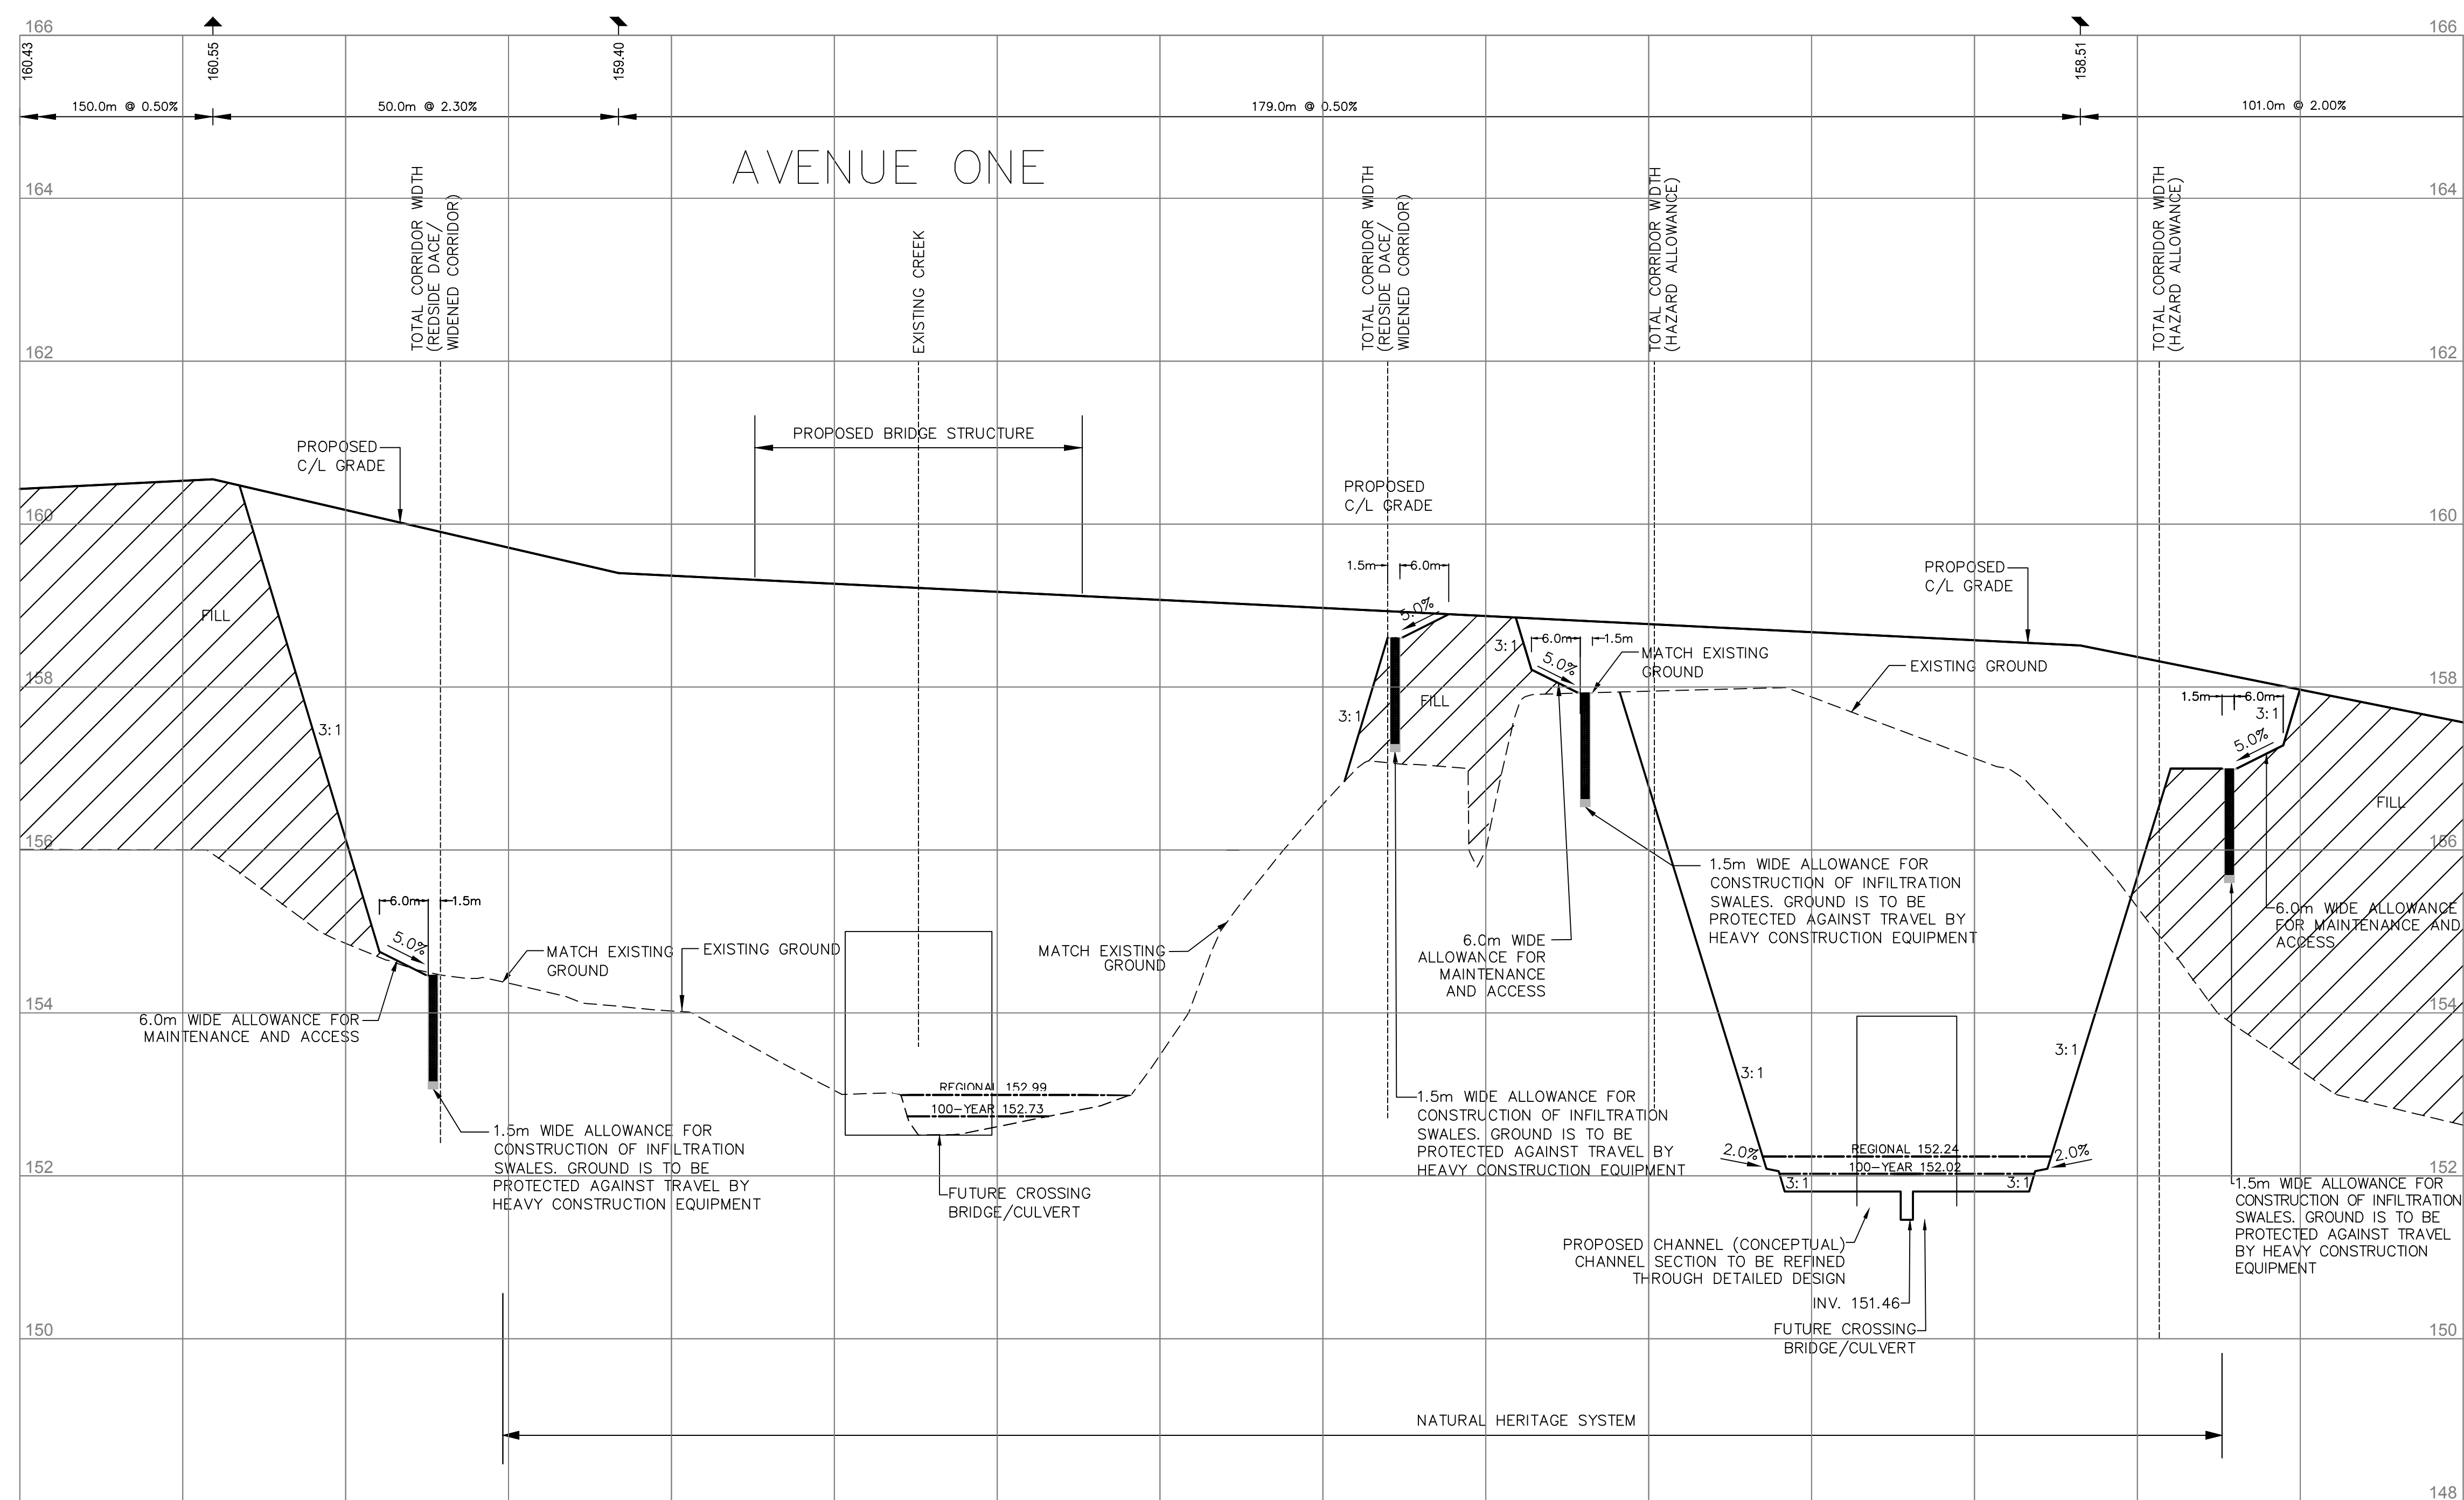

SECTION R-R
H: 1:500 V: 1:50

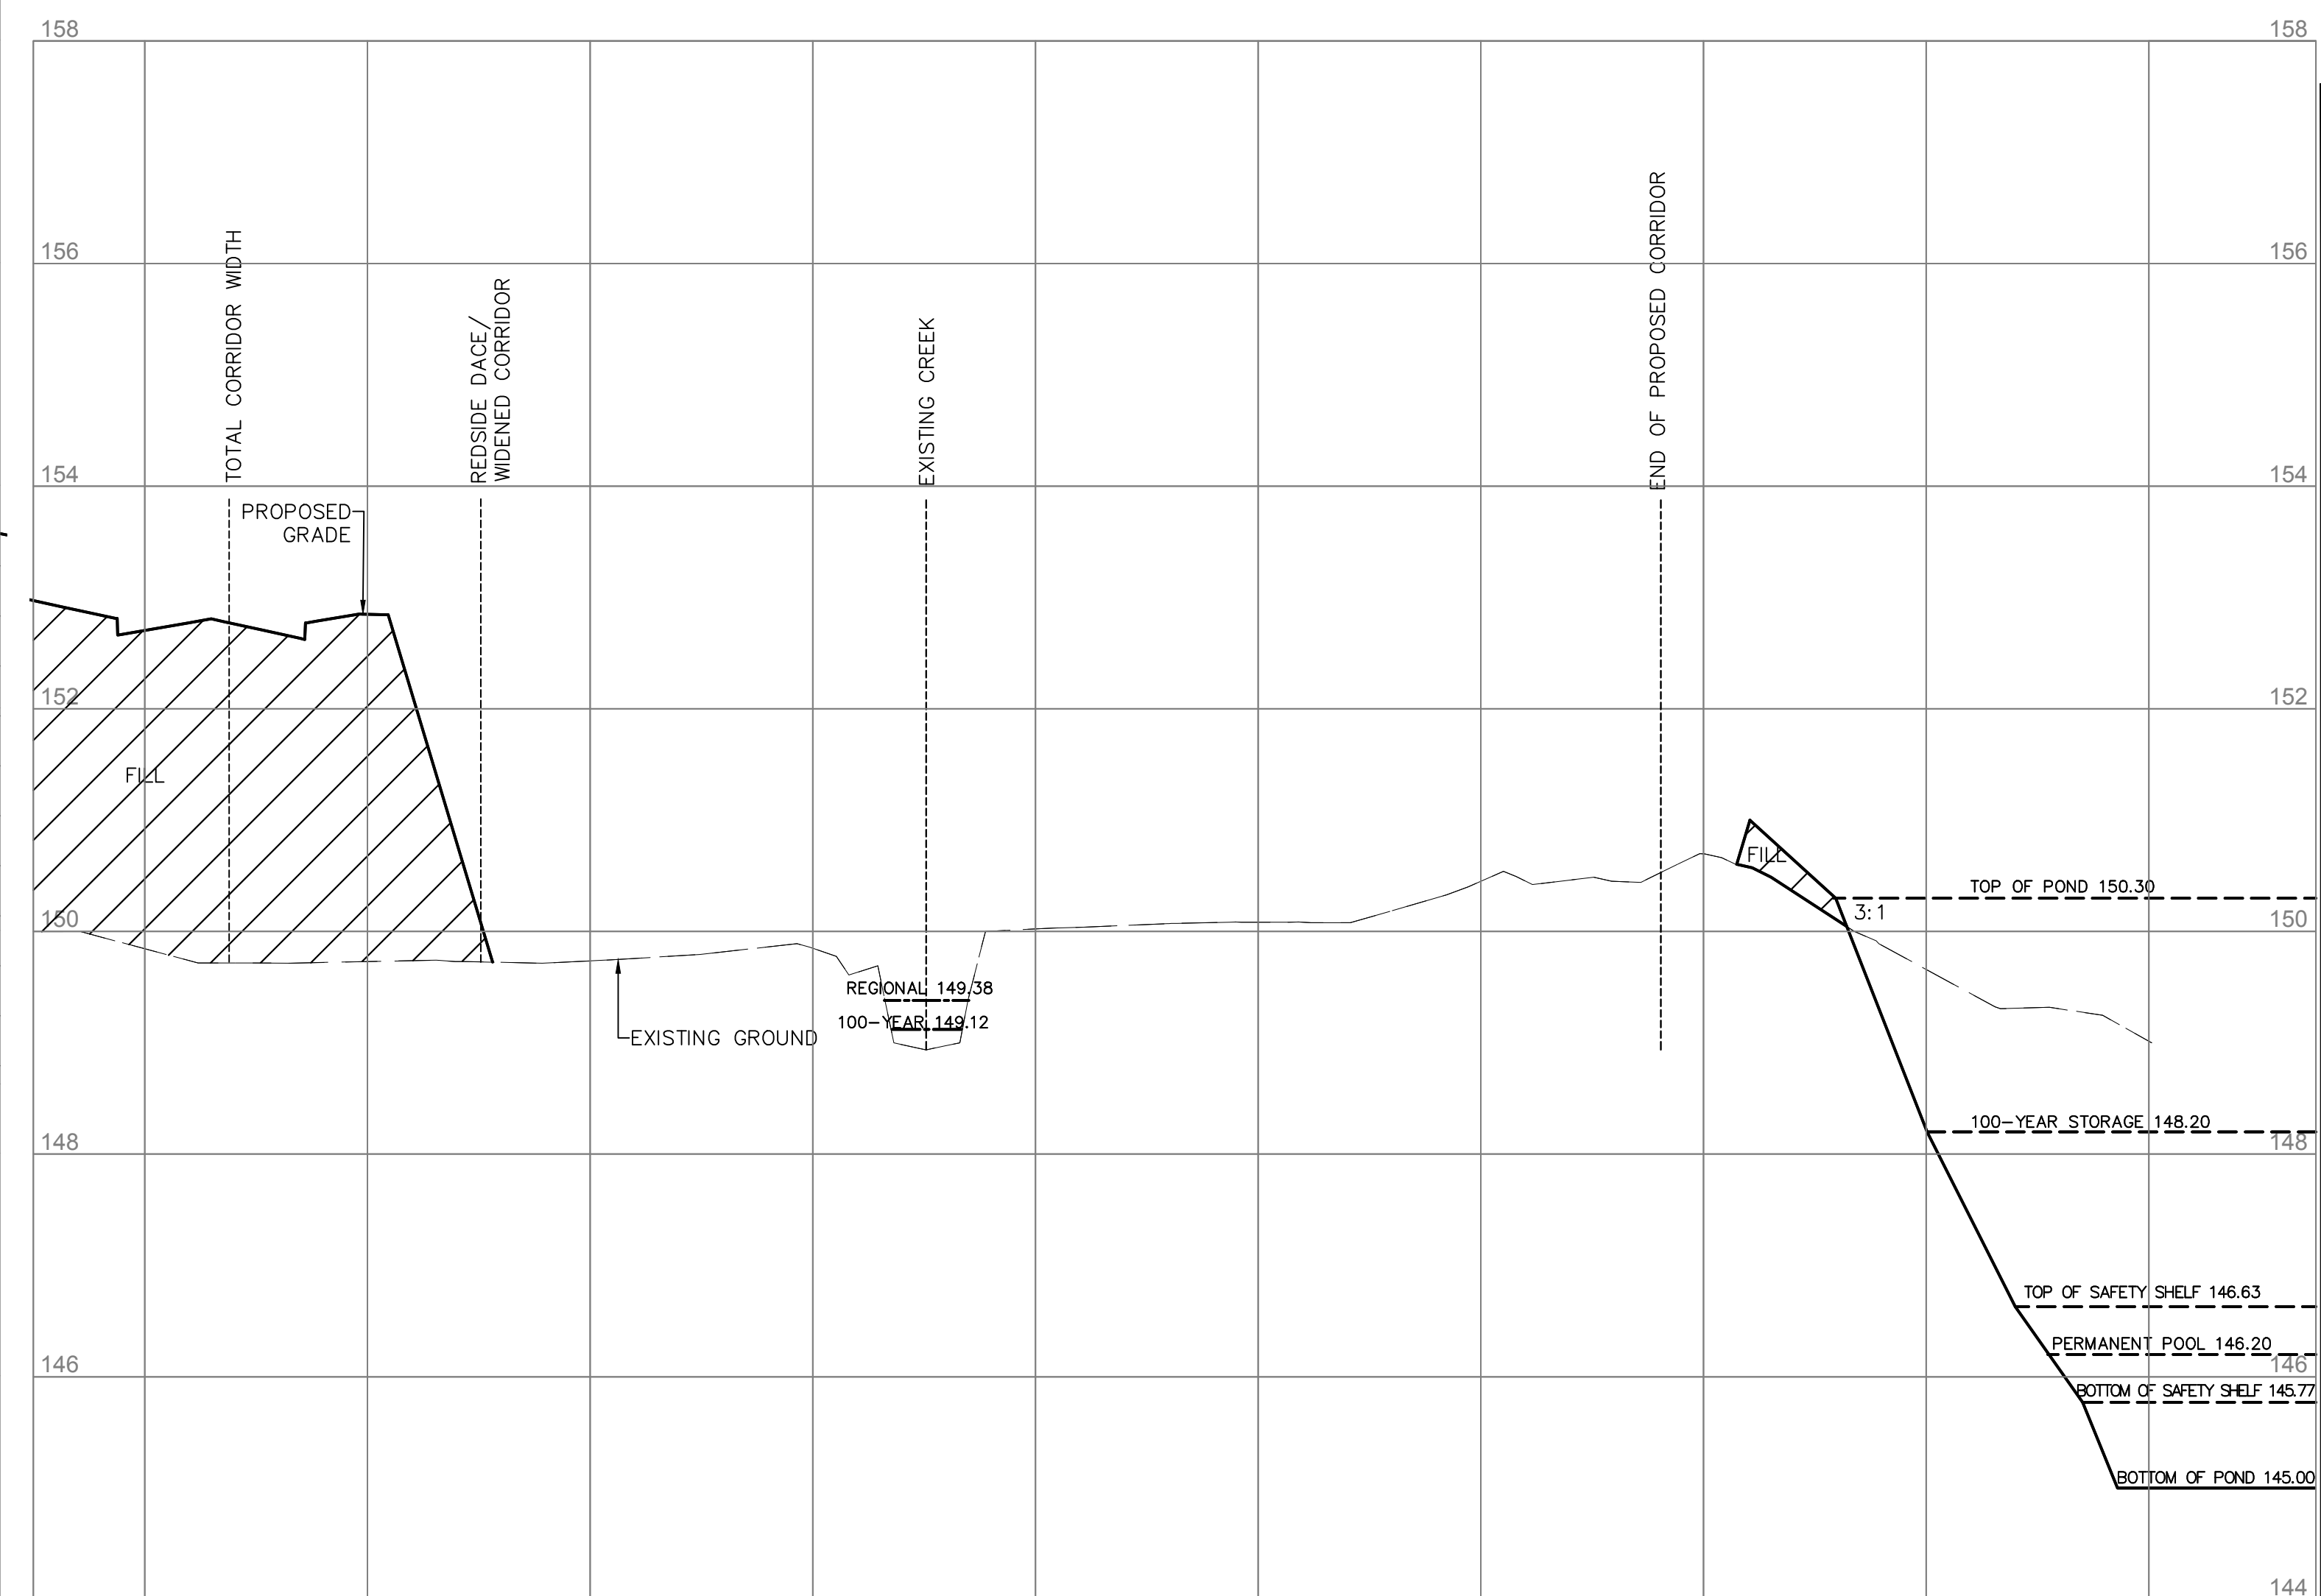

SECTION S-S
H: 1:500 V: 1:50

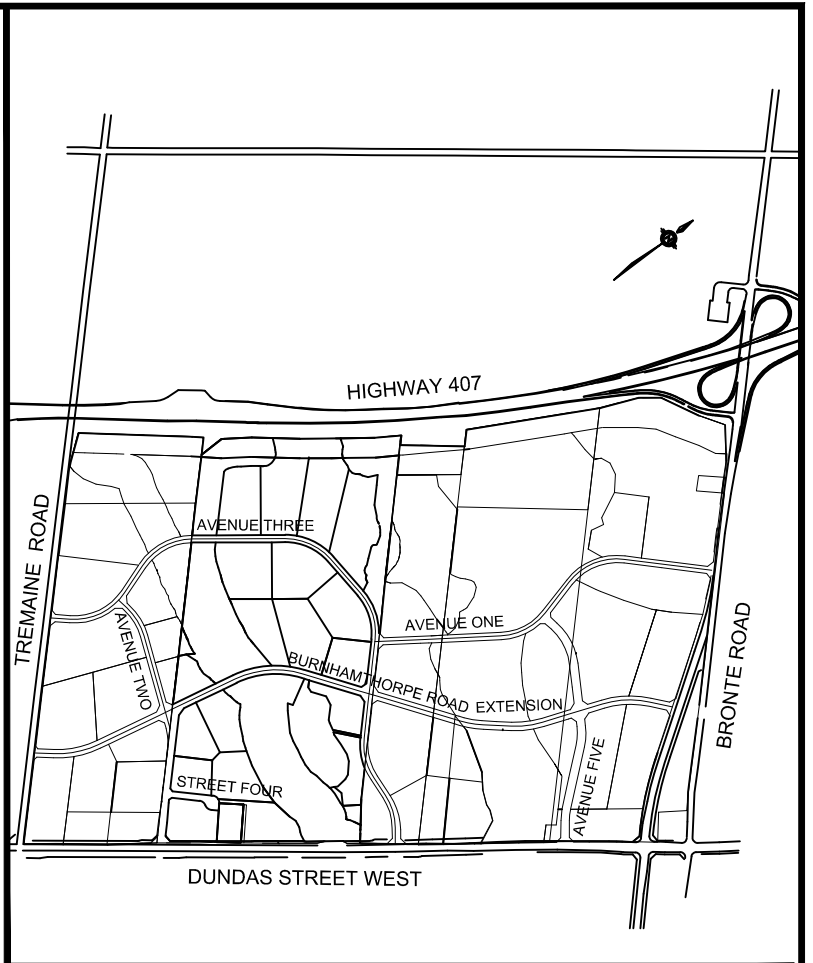

ALL DIMENSIONS AND ELEVATIONS ARE IN METRES UNLESS OTHERWISE NOTED. DRAWINGS ARE NOT DIGITALLY CORRECT. LAYOUT TO BE COMPLETED BY OFFSETS.

BENCHMARKS
MTO BENCHMARK BM 81-8108, ELEVATION 167.059
TABLET ON CULVERT, SOUTHWEST CORNER OF DUNDAS STREET AND TRAFALGAR ROAD (1978 DATUM).

No.	Date	By	Design	S.W.	Ch'kd	A.W.	Date
5	AUG 2018						
4	JUN 2017						
3	NOV 2014						
2	NOV 2013						
1	JUN 2013						

Scale: AS NOTED

CONSULTANT: **wsp**

MUNICIPALITY: **Halton Region** Regional Municipality of Halton


TOWN OF OAKVILLE

TITLE: 407 WEST EMPLOYMENT AREA CROSS-SECTION DETAILS

Municipal Drawing No	Regional Drawing No
WSP File No 14-09222	Drawing No D4

GRADING ILLUSTRATED TO THE EAST OF AVENUE THREE WITHIN SUBCATCHMENTS FM-1108, FM-1109, FM-1110 AND FM-1110.1 ARE CONCEPTUAL ONLY AND HAVE NOT BEEN EVALUATED BY THE REVIEW AGENCIES WITH RESPECT TO FEASIBILITY OF NATURAL HERITAGE SYSTEM IMPACTS AND AS SUCH ARE SUBJECT TO POTENTIALLY SUBSTANTIAL CHANGES.

NOTE: SEE DWG No. 14-09222-D1, 14-09222-D2 AND 14-09222-D3 FOR DETAILS OF CROSS-SECTIONS A-A TO P-P.

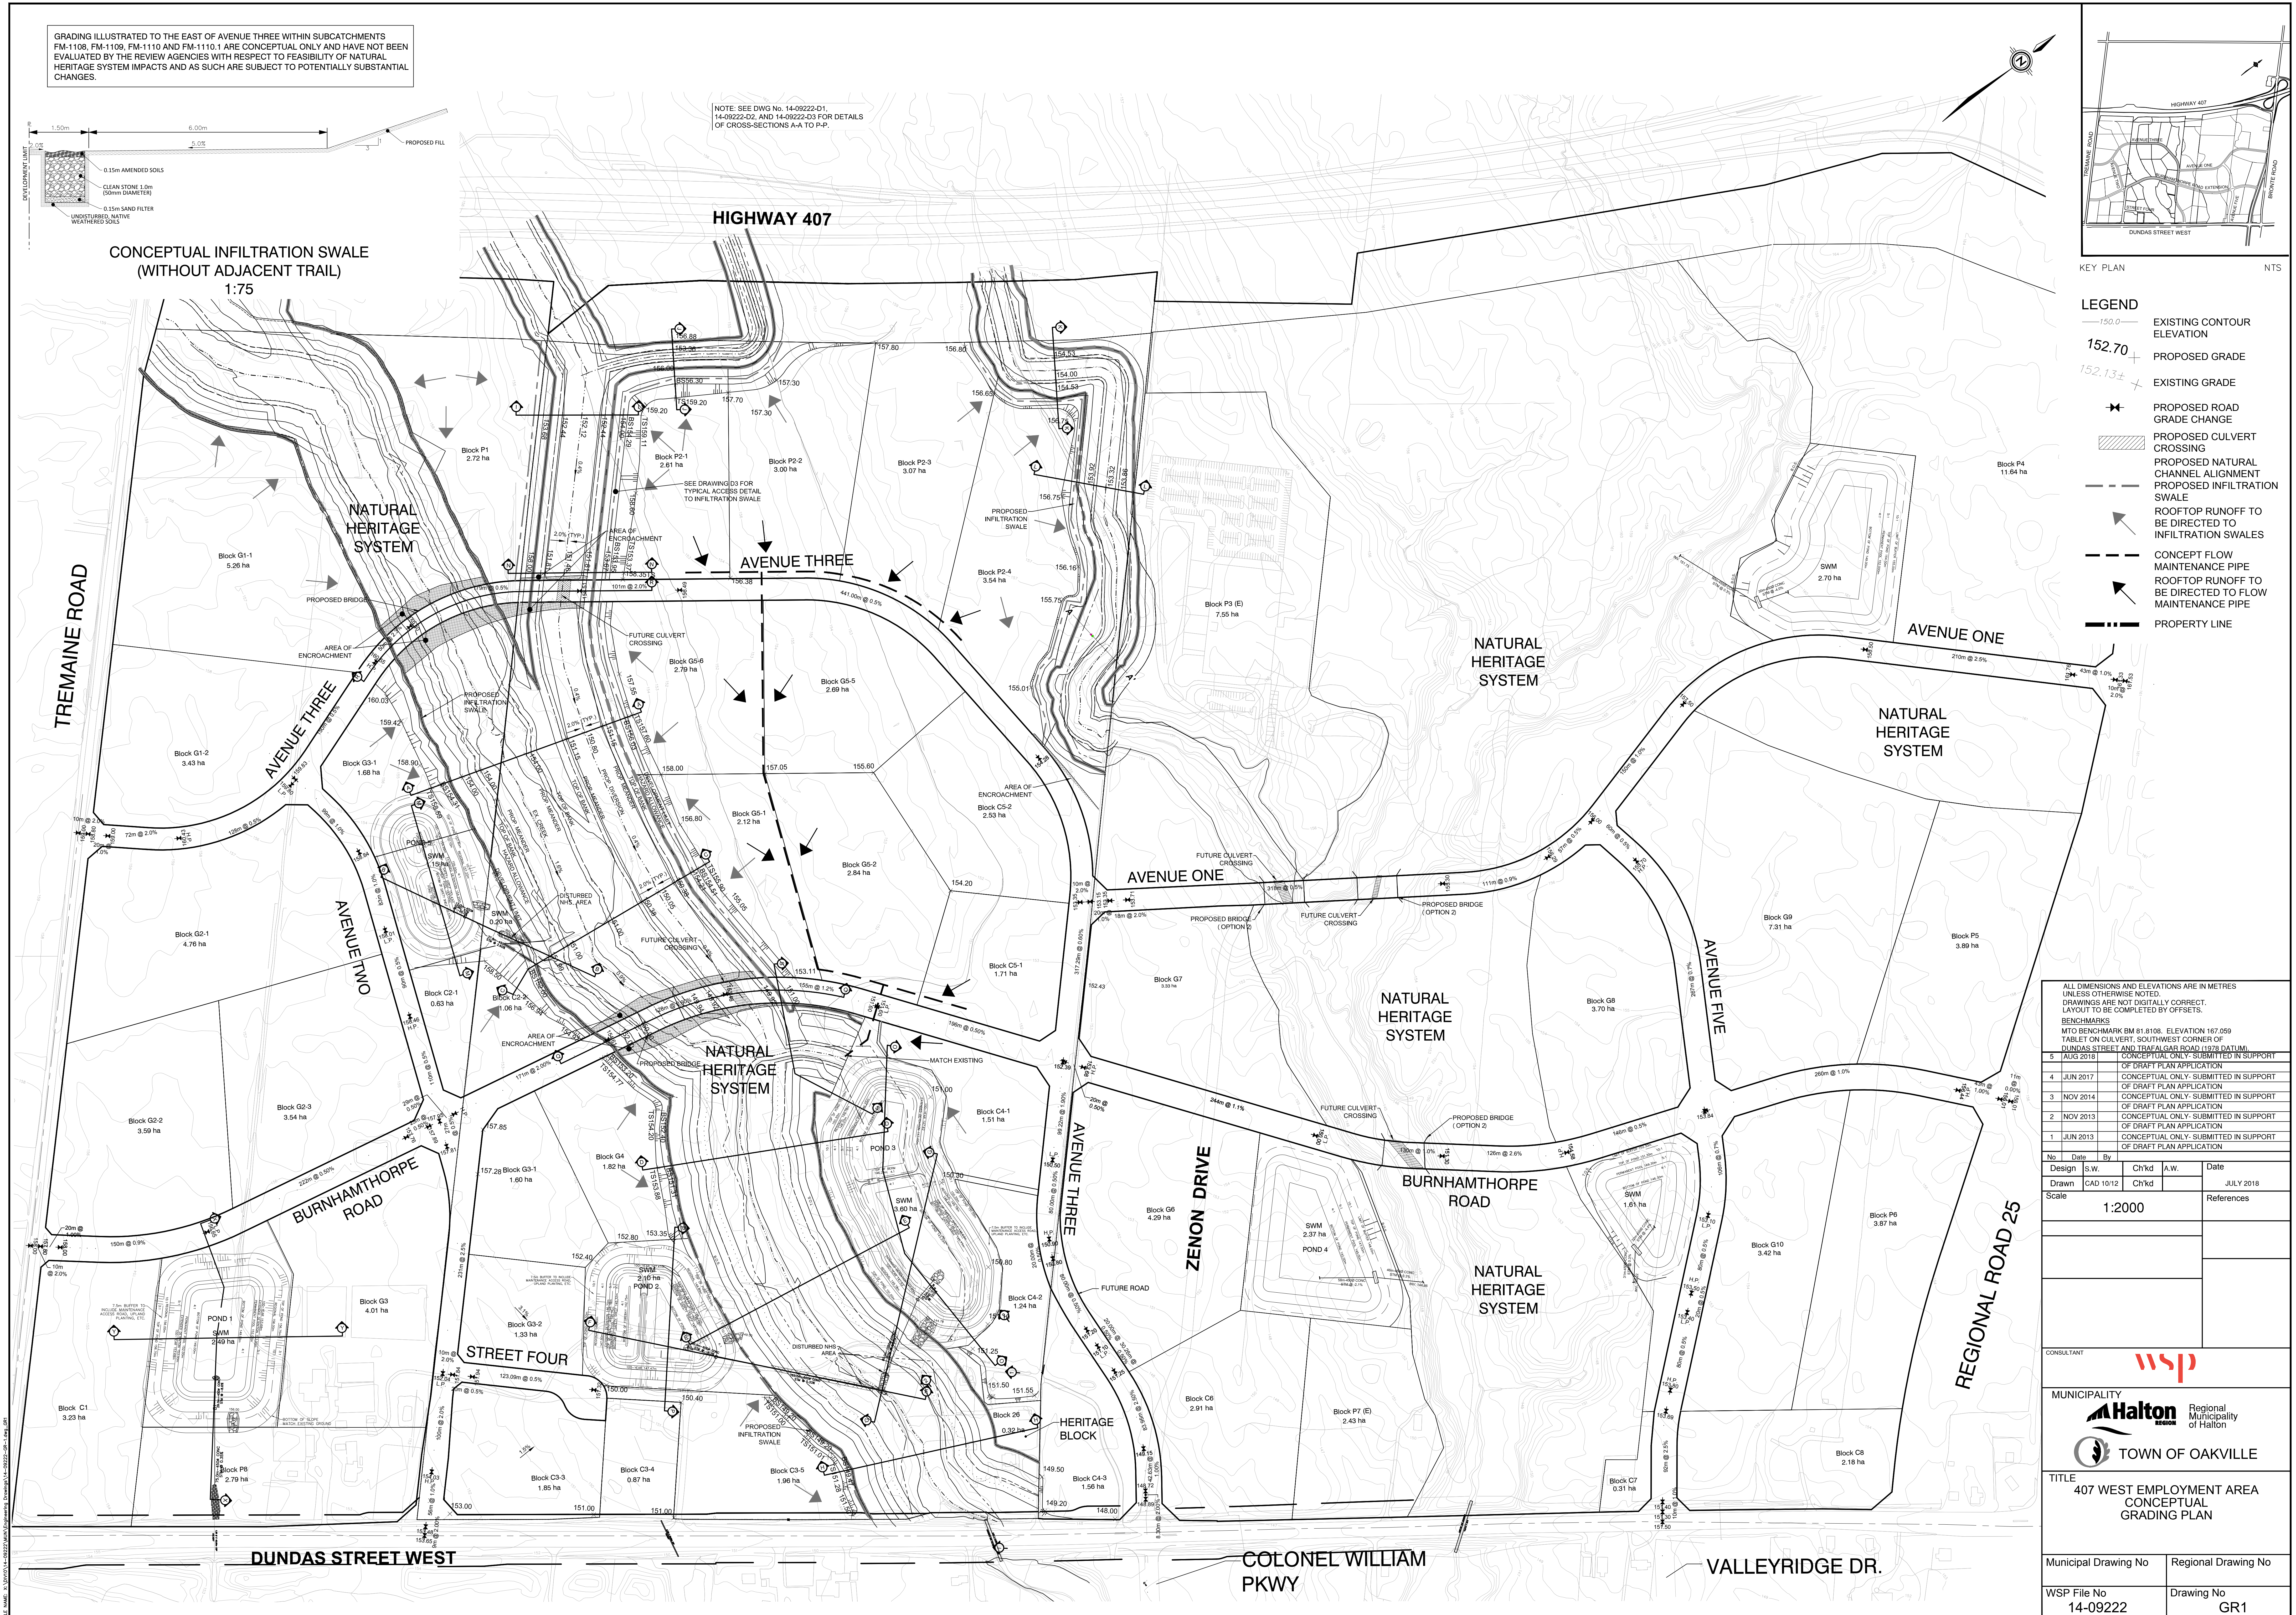

LEGEND	
	EXISTING CONTOUR ELEVATION
	PROPOSED GRADE
	EXISTING GRADE
	PROPOSED ROAD GRADE CHANGE
	PROPOSED CULVERT CROSSING
	PROPOSED NATURAL CHANNEL ALIGNMENT
	PROPOSED INFILTRATION SWALE
	ROOFTOP RUNOFF TO BE DIRECTED TO INFILTRATION SWALES
	CONCEPT FLOW MAINTENANCE PIPE
	ROOFTOP RUNOFF TO BE DIRECTED TO FLOW MAINTENANCE PIPE
	PROPERTY LINE

ALL DIMENSIONS AND ELEVATIONS ARE IN METRES UNLESS OTHERWISE NOTED. DRAWINGS ARE NOT DIGITALLY CORRECT. LAYOUT TO BE COMPLETED BY OFFICE.	
BENCHMARKS	
MTO BENCHMARK BM 81-8106, ELEVATION 167.059	
TABLET ON CULVERT, SOUTHWEST CORNER OF DUNDAS STREET AND TRAFALGAR ROAD (1978 DATUM).	
5	AUG 2018
4	JUN 2017
3	NOV 2014
2	NOV 2013
1	JUN 2013

No.	Date	By
Design	S.W.	Chkd
Drawn	CAD 10/12	Chkd
Scale	1:2000	
JULY 2018		References

CONSULTANT	
MUNICIPALITY	
Regional Municipality of Halton	
TOWN OF OAKVILLE	
TITLE	
407 WEST EMPLOYMENT AREA CONCEPTUAL GRADING PLAN	

Municipal Drawing No	Regional Drawing No
WSP File No	Drawing No
14-09222	GR1