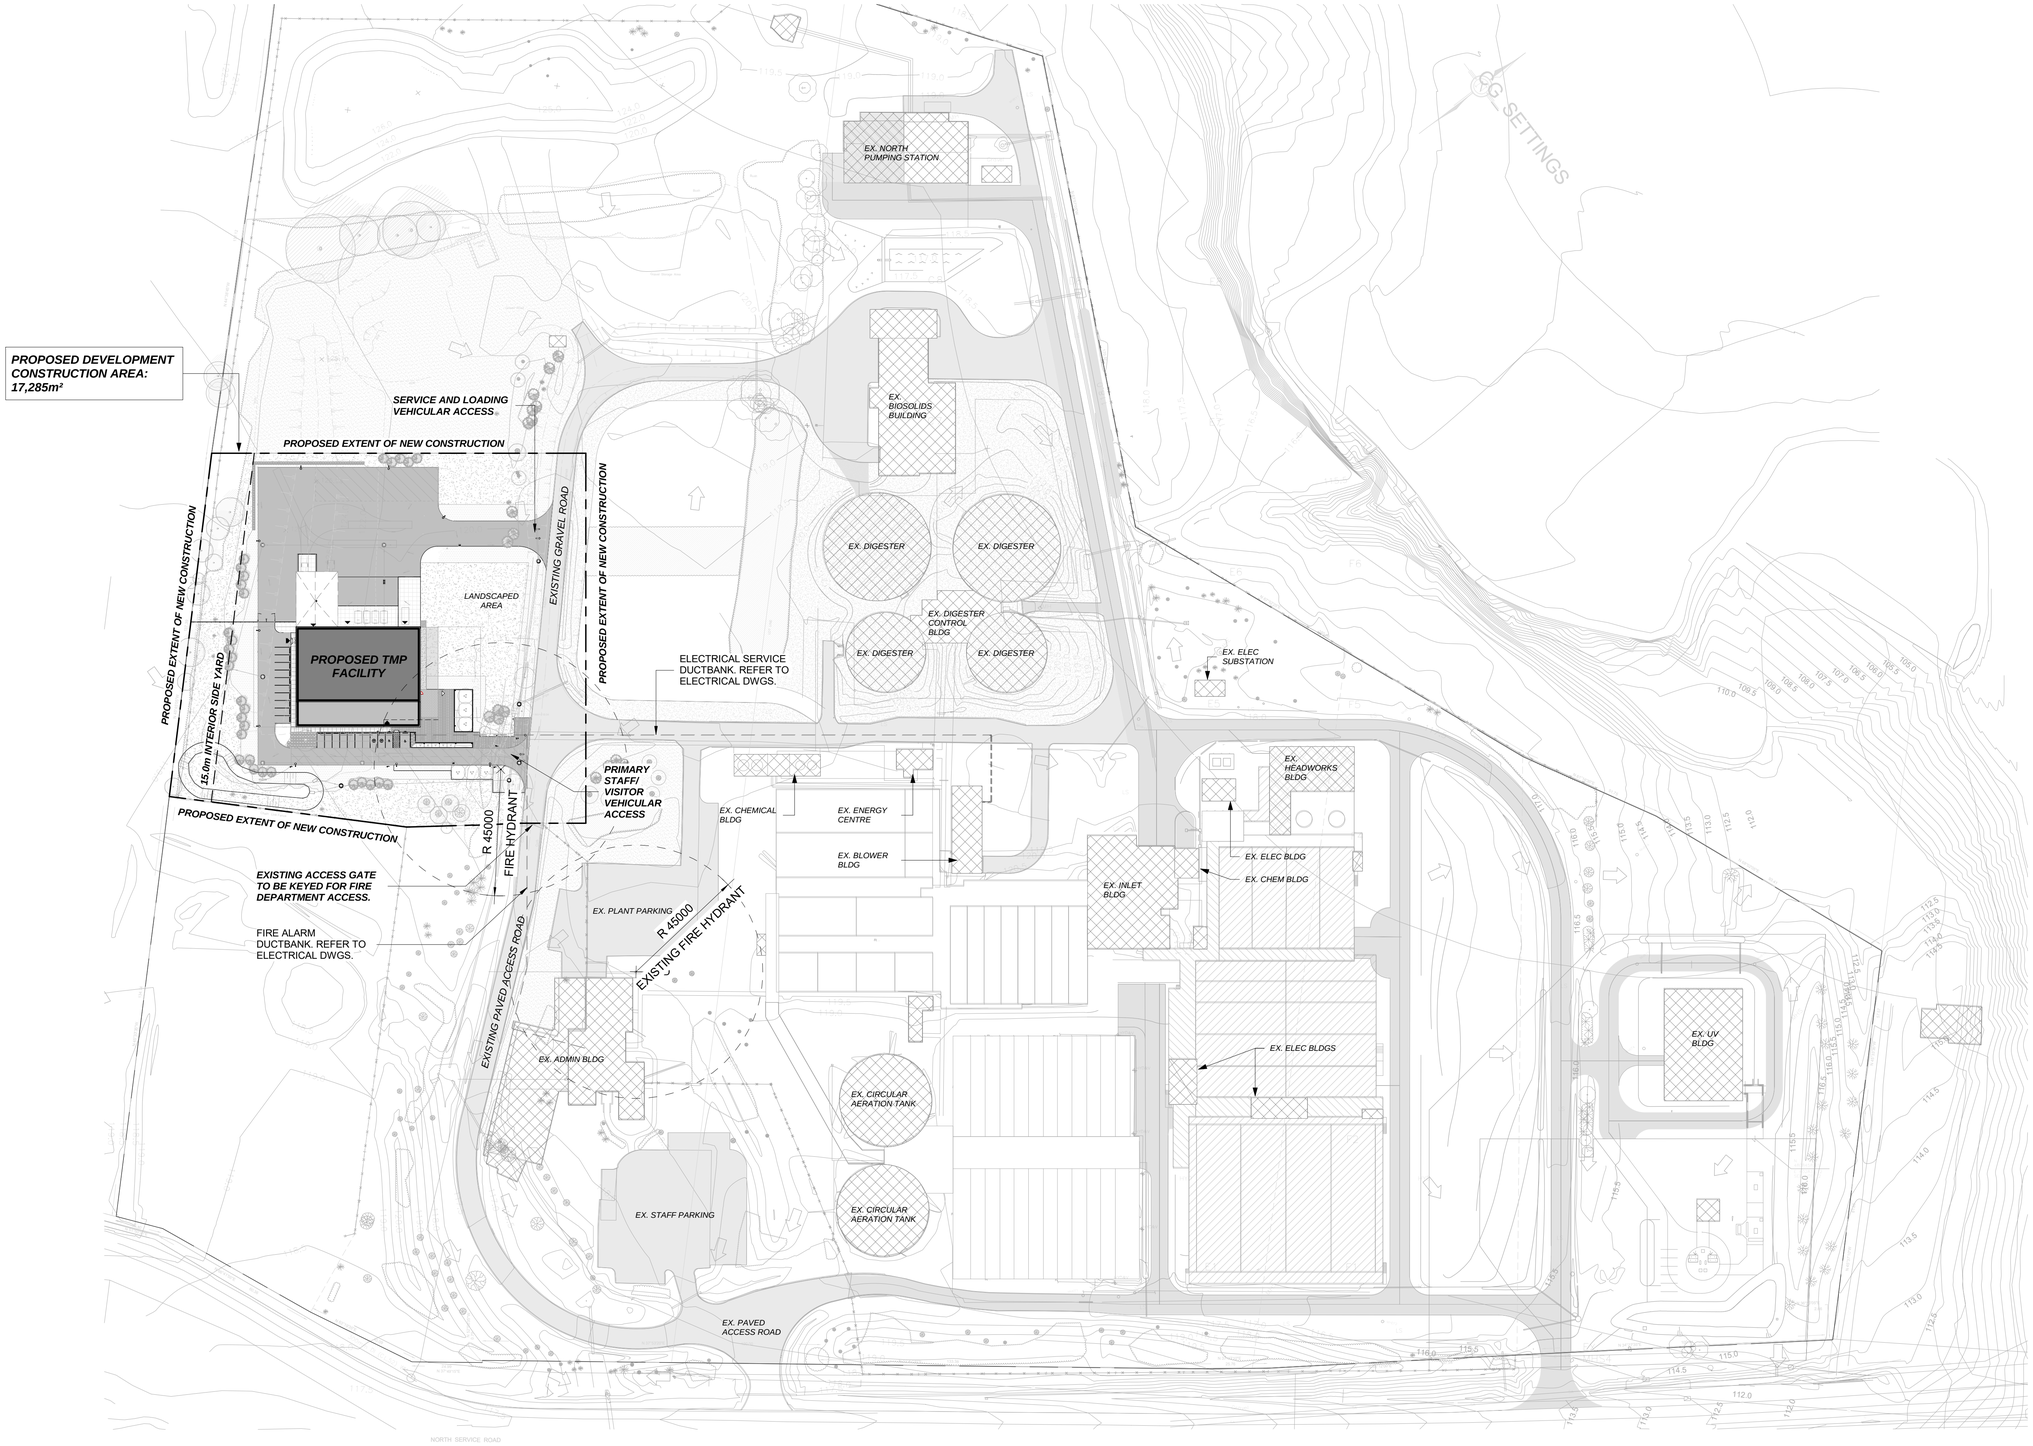

1 OVERALL CAMPUS SITE PLAN
1 : 1000

OWNER

Halton REGION

Consultants

Structural / Mechanical / Electrical:
Morrison Hershfield

Civil:
S. Llewellyn & Associates

Landscape:
Vertechs Design

Project Name:
21-020 Halton WWTP Maint Facility

Location:
2195 North Service Rd W, Oakville, ON

Number:
21-020

Sheet Title:
OVERALL SITE PLAN

Scale: 1 : 1000

Drawn: SAI ARCHITECTS

Checked: Checker

Date: 08/12/2022

Issued For:

No.	Description	Date
1	ISSUED FOR SITE PLAN APPROVAL	08/12/2022

Text in *italics* refer to existing information provided by Client to be confirmed by contractor.

Construction North

A-1000
Drawing Number

Strasman Architects Inc.
1941 Gerrard Street East
Toronto, Ontario, M4L 2C2
Tel: 416 588 1800
Fax: 416 588 1009
Email: info@strasmanarch.com
www.strasmanarch.com

This drawing shall be used only for the purpose indicated below:

■ Preliminary ☐ Tender
☐ Permit ☐ Construction

ONTARIO ASSOCIATION OF ARCHITECTS
AUG 12, 2022
SHAWN C. STRASMAN
LICENCE
5892