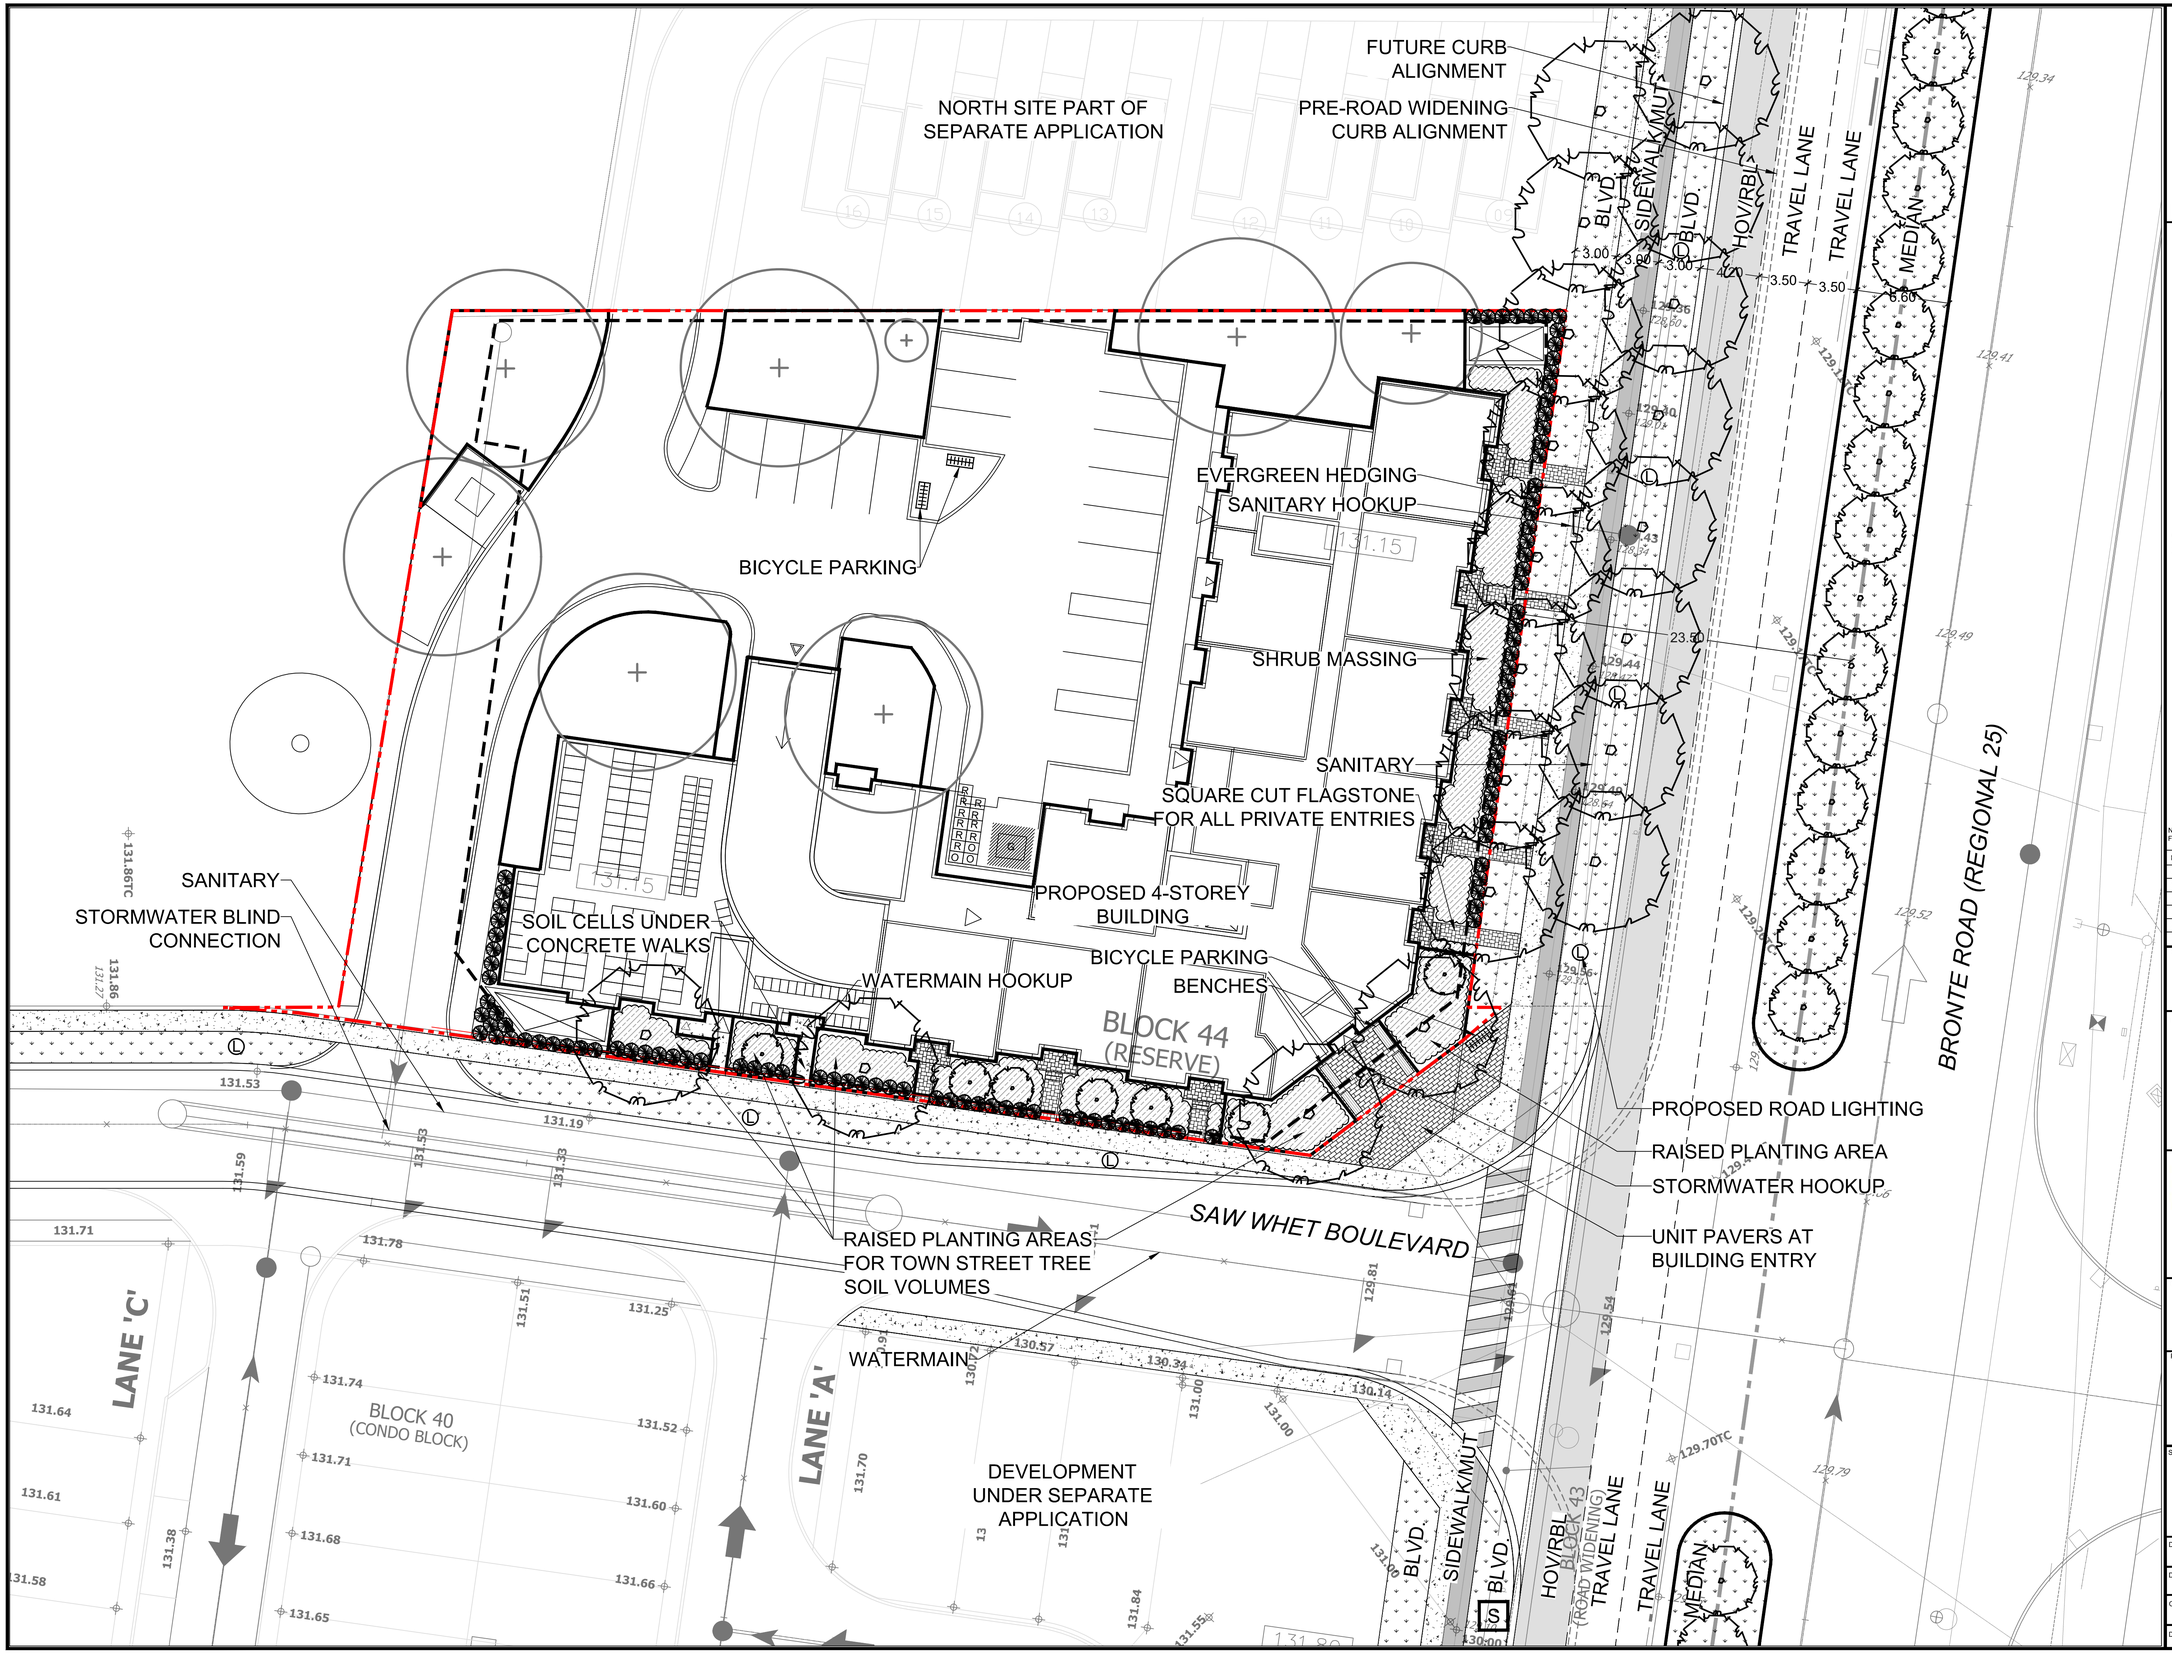

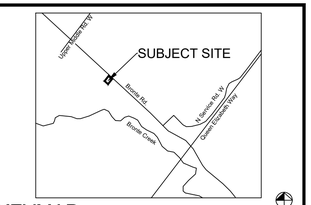

LEGEND

- Property Limit
- Limit of Underground Structure
- Future Road Centreline
- Proposed Site Canopy Tree
- Proposed Street Tree
- Proposed Evergreen Hedge
- Proposed Shrub Groupings
- Proposed Bicycle Parking
- Proposed Bench
- Proposed Rapid Transit Farside Stop
- Proposed Road Lighting

PRELIMINARY
NOT FOR CONSTRUCTION

Notes: Scale shown is for an 36" x 24" page.
For illustrative purposes. Do not scale

Nº	REVISIONS	DATE:	BY:
6			
5			
4			
3			
2			
1	ISSUED FOR ZONING BYLAW AMENDMENT	2022/02/16	TS

SCALE
1:200 0 2.5 5 10 m

NORTH ARROW

SEAL
ASSOCIATION OF LANDSCAPE ARCHITECTS ONTARIO
ODD A. SMITH
MEMBER
NOT FOR CONSTRUCTION UNLESS SIGNED & DATED

BEACON ENVIRONMENTAL
MARKHAM OFFICE
80 MAIN ST NORTH
MARKHAM, ON L3P 1X5
T) 905.201.7622
F) 905.201.0639
www.beaconenviro.com

CLIENT
VALERY GROUP

PROJECT
EAGLEWOOD
(TOWN OF OAKVILLE)

SHEET TITLE
FUTURE (2025)
STREETSCAPE PLAN

DESIGN BY:	TS	PROJECT Nº:	221306.1
DRAWN BY:	MB	FIGURE Nº:	SP-1
CHECKED BY:	TS		
DATE:	16 February 2022		

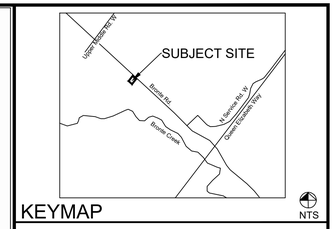

KEYMAP NTS

LEGEND

- Property Limit
- Limit of Underground Structure
- Future Road Centreline
- Proposed Site Canopy Tree
- Proposed Street Tree
- Proposed Evergreen Hedge
- Proposed Shrub Groupings
- Proposed Bicycle Parking
- Proposed Bench
- Proposed Rapid Transit Farside Stop
- Proposed Road Lighting

PRELIMINARY
NOT FOR CONSTRUCTION

Notes: Scale shown is for an 36" x 24" page.
For illustrative purposes. Do not scale

Nº	REVISIONS	DATE:	BY:
6			
5			
4			
3			
2			
1	ISSUED FOR ZONING BYLAW AMENDMENT	2022/02/16	TS

SCALE
1:200 0 2.5 5 10 m

NORTH ARROW
North

SEAL
ASSOCIATION OF LANDSCAPE ARCHITECTS ONTARIO
TODD A. SMITH
MEMBER
NOT FOR CONSTRUCTION UNLESS SIGNED & DATED

BEACON ENVIRONMENTAL
MARKHAM OFFICE
80 MAIN ST NORTH
MARKHAM, ON L3P 1X5
T) 905.201.7622
F) 905.201.0639
www.beaconenviro.com

CLIENT
VALERY GROUP

PROJECT
EAGLEWOOD
(TOWN OF OAKVILLE)

SHEET TITLE
FUTURE (2025)
STREETSCAPE PLAN

DESIGN BY:	TS	PROJECT Nº:	221306.1
DRAWN BY:	MB	FIGURE Nº:	SP-1
CHECKED BY:	TS		
DATE:	16 February 2022		

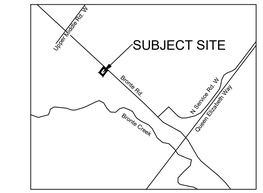

KEYMAP NTS

LEGEND

Property Limit

PRELIMINARY
NOT FOR CONSTRUCTION

Notes: Scale shown is for an 36" x 24" page.
For illustrative purposes. Do not scale

Nº	REVISIONS	DATE:	BY:
6			
5			
4			
3			
2			
1	ISSUED FOR CLIENT REVIEW	2022/02/16	TS

SCALE

1:100 0 1 2 5m

NORTH ARROW

SEAL

ASSOCIATION OF LANDSCAPE ARCHITECTS ONTARIO
TODD A. SMITH
NOT FOR CONSTRUCTION UNLESS SIGNED & DATED
MEMBER
NOT FOR CONSTRUCTION UNLESS SIGNED & DATED

BEACON ENVIRONMENTAL
MARKHAM OFFICE
80 MAIN ST NORTH
MARKHAM, ON L3P 1X5
T) 905.201.7622
F) 905.201.0639
www.beaconenviro.com

CLIENT

VALERY GROUP

PROJECT

EAGLEWOOD
(TOWN OF OAKVILLE)

SHEET TITLE

BRONTE ROAD
ELEVATION

DESIGN BY:	TS	PROJECT Nº:	221306.1
DRAWN BY:	MB	FIGURE Nº:	E-1
CHECKED BY:	TS		
DATE:	16 February 2022		

RAISED PLANTING

PRIVATE / MUNICIPAL STREET TREE

ENTRY AREA FOR STAIRWELL AND BIKE / LOCKER STORAGE

PRIVATE SHRUB BORDER

PRIVATE ENTRY

PRIVATE EVERGREEN HEDGE

PRIVATE TREE PLANTING

MAIN ENTRY TREE PLANTING

RAISED PLANTING

BENCHES

REGIONAL STREETSCAPE PLANTING

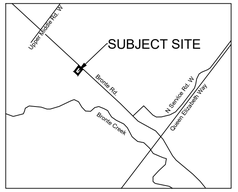

KEYMAP NTS

LEGEND

Property Limit

PRELIMINARY
NOT FOR CONSTRUCTION

Notes: Scale shown is for an 36" x 24" page.
For illustrative purposes. Do not scale

Nº	REVISIONS	DATE:	BY:
6			
5			
4			
3			
2			
1	ISSUED FOR CLIENT REVIEW	2022/02/16	TS

SCALE

1:125 0 2.5 5 10m

NORTH ARROW

SEAL

ASSOCIATION OF LANDSCAPE ARCHITECTS ONTARIO
TODD A. SMITH
NOT FOR CONSTRUCTION UNLESS DATED
MEMBER
NOT FOR CONSTRUCTION UNLESS SIGNED & DATED

BEACON ENVIRONMENTAL

MARKHAM OFFICE
80 MAIN ST NORTH
MARKHAM, ON L3P 1X5

T) 905.201.7622
F) 905.201.0639
www.beaconenviro.com

CLIENT

VALERY GROUP

PROJECT

EAGLEWOOD
(TOWN OF OAKVILLE)

SHEET TITLE

SAW WHET BOULEVARD
ELEVATION (2025)

DESIGN BY:	TS	PROJECT Nº:	221306.1
DRAWN BY:	MB	FIGURE Nº:	E-2
CHECKED BY:	TS		
DATE:	16 February 2022		

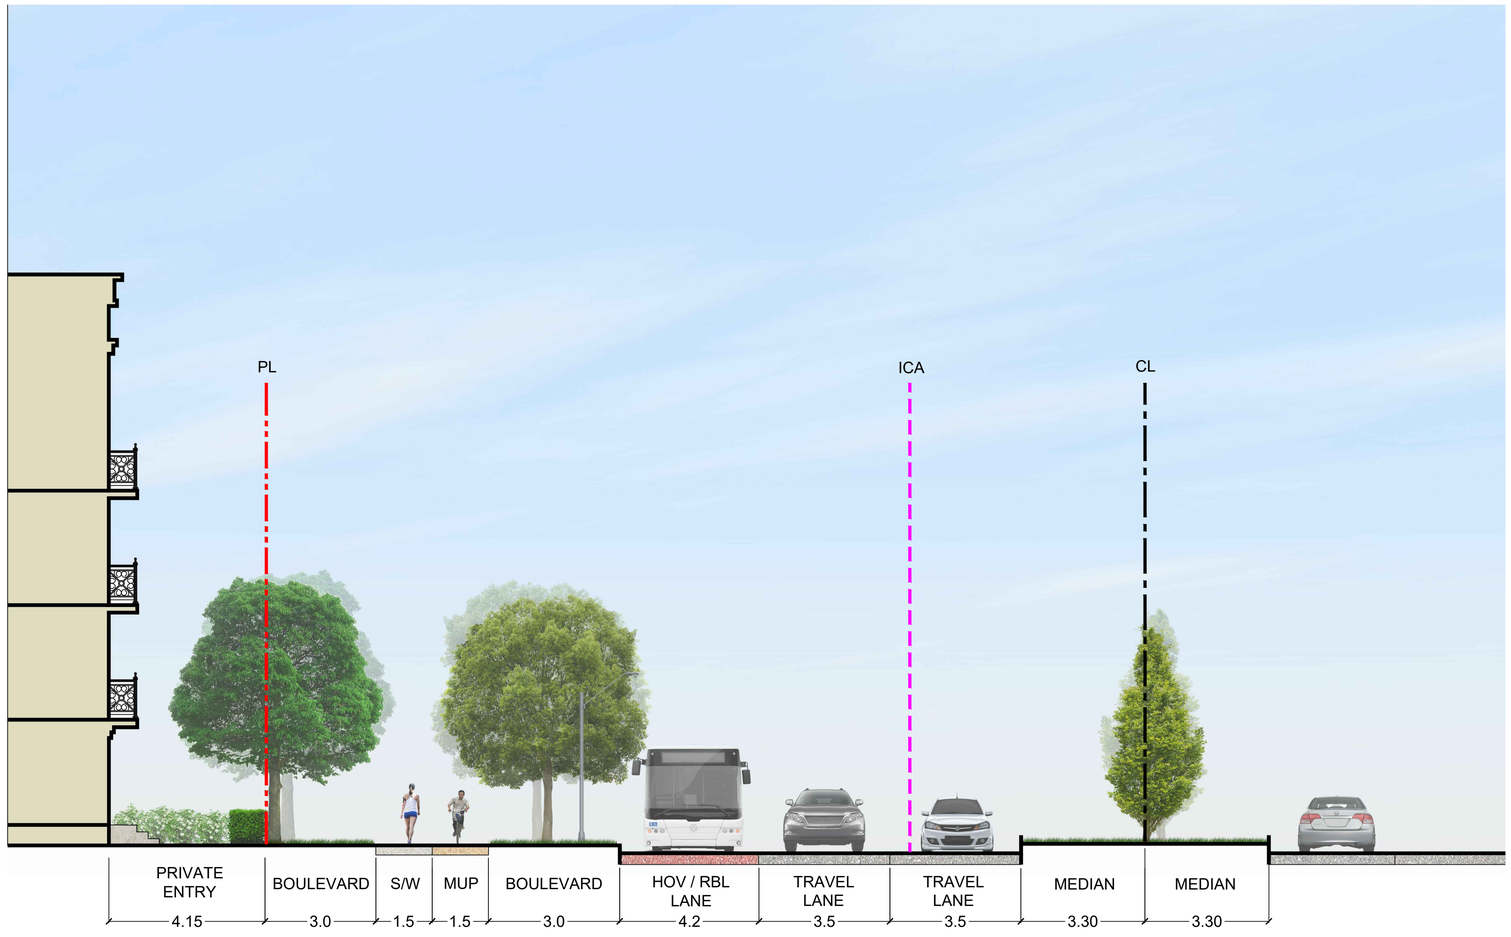

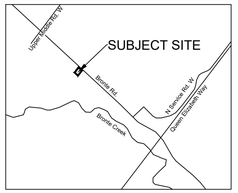

KEYMAP

NTS

LEGEND

- Property Limit
- Interim Curb Alignment (ICA)
- Future Road Centreline

PRELIMINARY
NOT FOR CONSTRUCTION

Notes: Scale shown is for an 36" x 24" page.
For illustrative purposes. Do not scale

Nº	REVISIONS	DATE:	BY:
6			
5			
4			
3			
2			
1	ISSUED FOR CLIENT REVIEW.	2022/02/16	TS

SCALE

1:75 (0 1 2m)

NORTH ARROW

SEAL

ASSOCIATION OF LANDSCAPE ARCHITECTS ONTARIO
TODD A. SMITH
NOT FOR CONSTRUCTION UNLESS SIGNED & DATED
MEMBER

NOT FOR CONSTRUCTION UNLESS SIGNED & DATED

BEACON ENVIRONMENTAL
MARKHAM OFFICE
80 MAIN ST NORTH
MARKHAM, ON L3P 1X5
T) 905.201.7622
F) 905.201.0639
www.beaconenviro.com

CLIENT

VALERY GROUP

PROJECT

EAGLEWOOD
(TOWN OF OAKVILLE)

SHEET TITLE

BRONTE ROAD
SECTION (2025)

DESIGN BY:	TS	PROJECT Nº:	221306.1
DRAWN BY:	MB	FIGURE Nº:	S-1
CHECKED BY:	TS		
DATE:	16 February 2022		

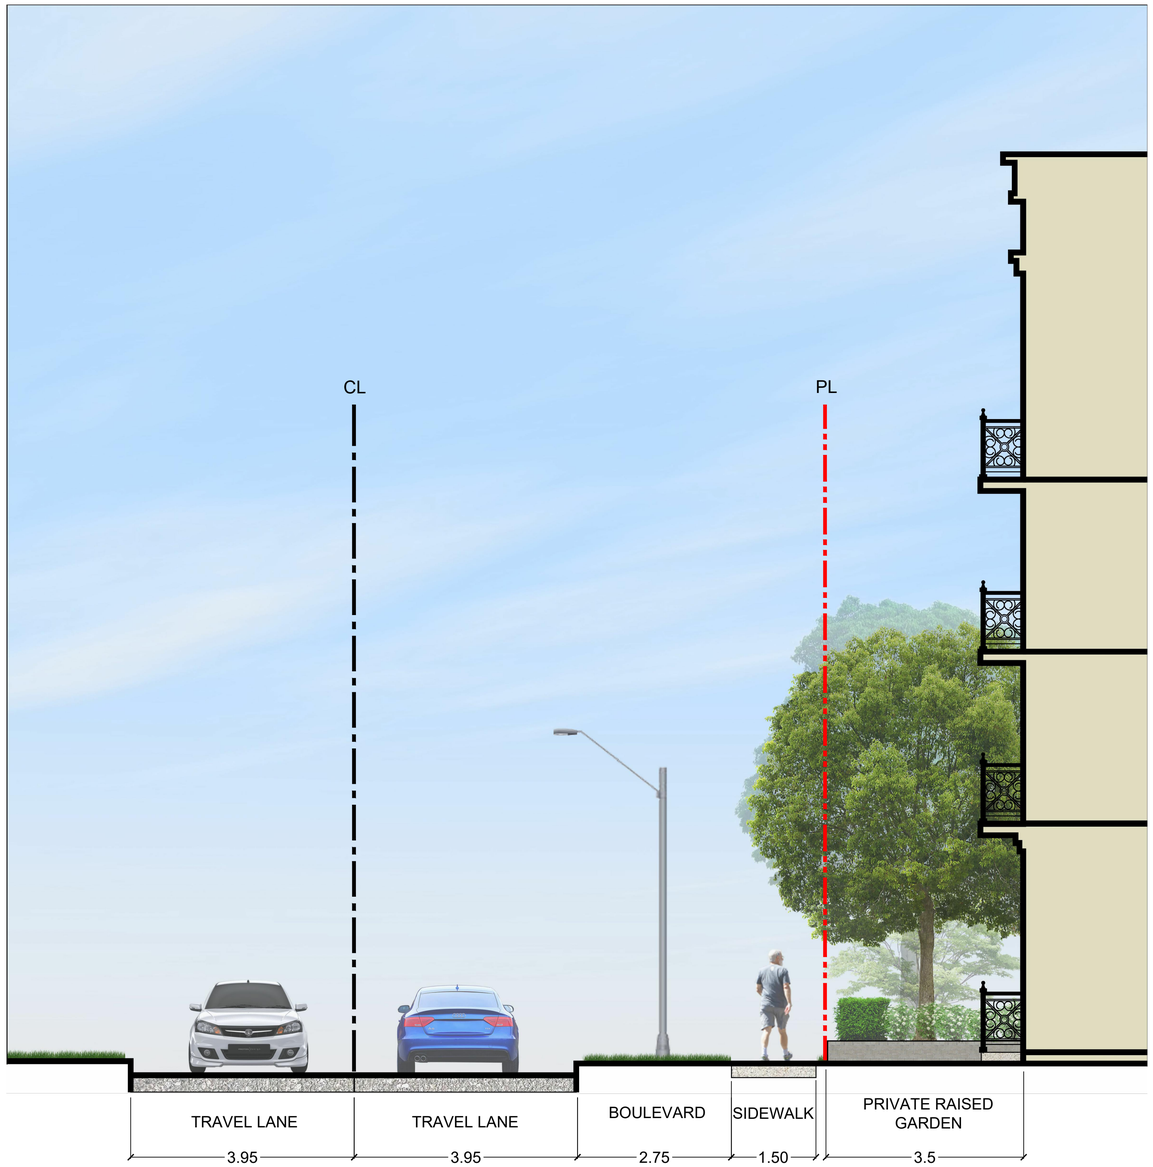

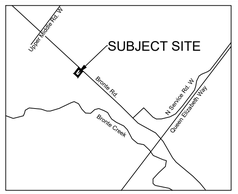

KEYMAP

NTS

LEGEND

Property Limit

Road Centreline

PRELIMINARY
NOT FOR CONSTRUCTION

Notes: Scale shown is for an 36" x 24" page.
For illustrative purposes. Do not scale

Nº	REVISIONS	DATE:	BY:
6			
5			
4			
3			
2			
1	ISSUED FOR CLIENT REVIEW	2022/02/16	TS

SCALE

1:50

0 0.5 1 2.5m

NORTH ARROW

SEAL

ASSOCIATION OF LANDSCAPE ARCHITECTS ONTARIO
TODD A. SMITH
NOT FOR CONSTRUCTION UNLESS SIGNED & DATED
MEMBER
NOT FOR CONSTRUCTION UNLESS SIGNED & DATED

BEACON ENVIRONMENTAL
MARKHAM OFFICE
80 MAIN ST NORTH
MARKHAM, ON L3P 1X5
T) 905.201.7622
F) 905.201.0639
www.beaconenviro.com

CLIENT

VALERY GROUP

PROJECT

EAGLEWOOD
(TOWN OF OAKVILLE)

SHEET TITLE

SAW WHET BOULEVARD SECTION

DESIGN BY:	TS	PROJECT Nº:	221306.1
DRAWN BY:	MB	FIGURE Nº:	S-2
CHECKED BY:	TS		
DATE:	16 February 2022		